


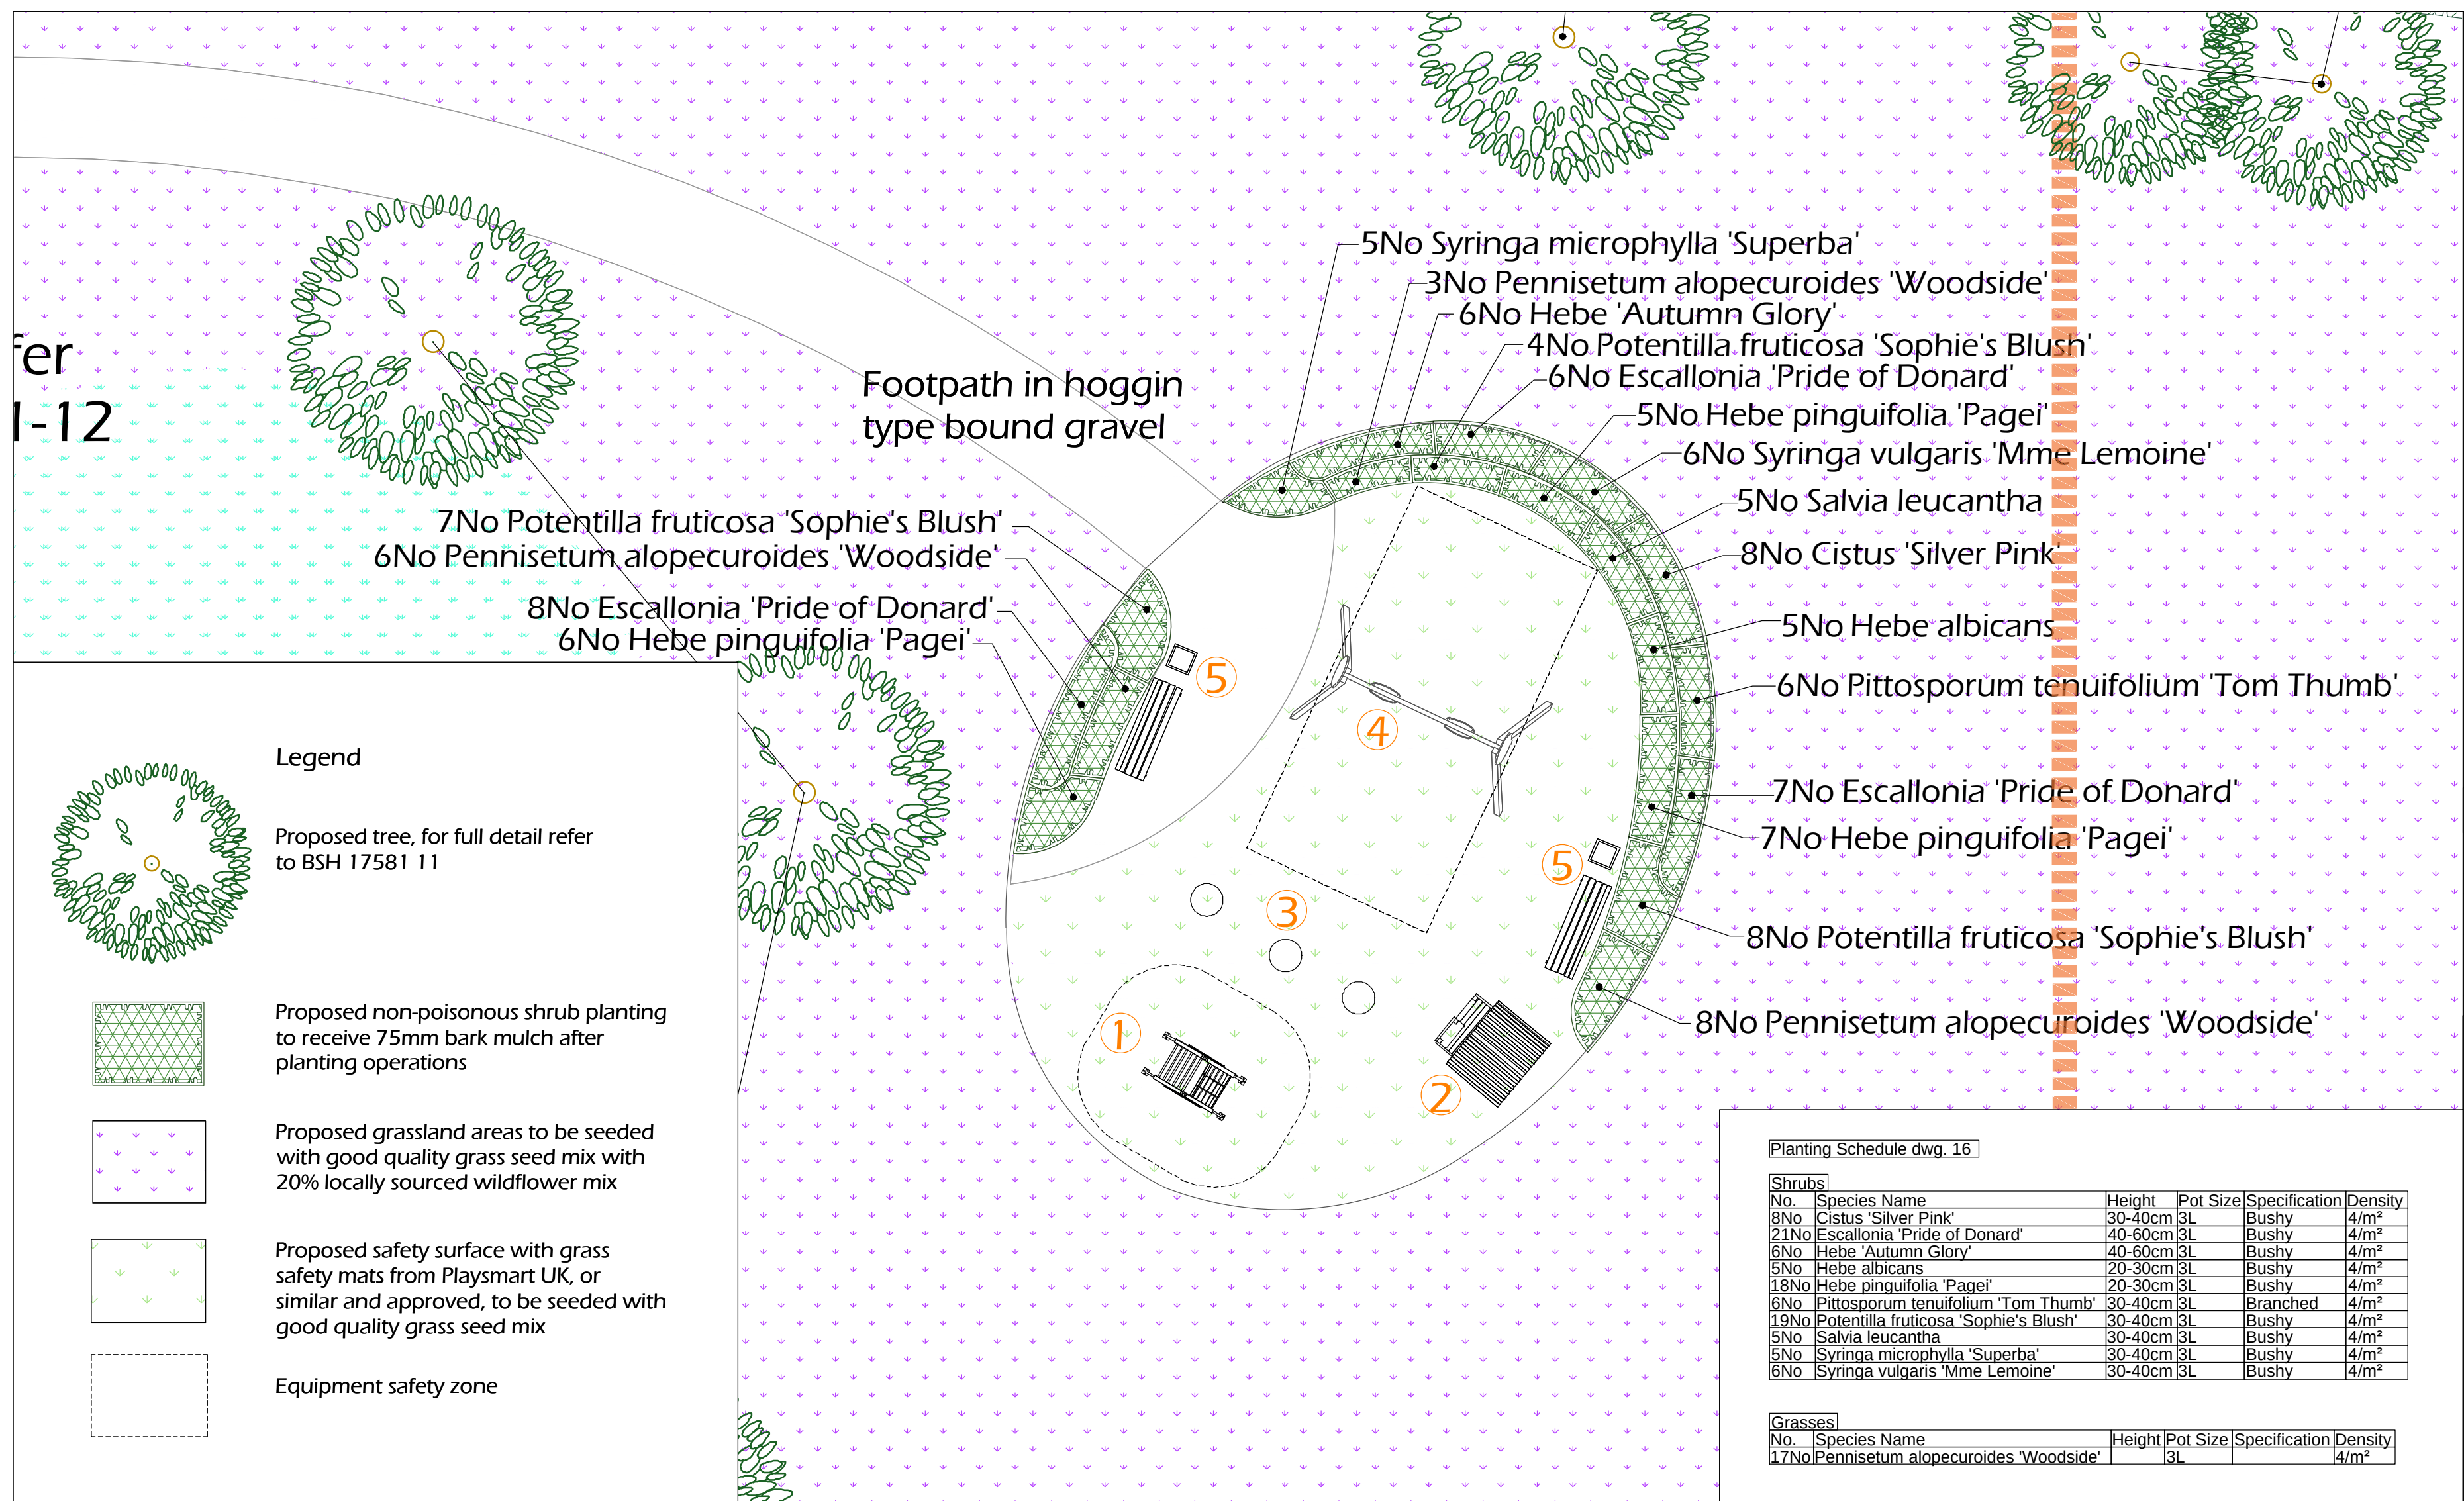


A play area notice indicating that:

The area is solely for use by children
That adults are not allowed unless accompanied by children
That dogs should be excluded
The name and telephone number of the operator of the facility to report any incident or damage to the play equipment. The location of the nearest public telephone.

is to sited adjacent to every entrance into the play area.

Play area must comply with the health and safety executive regulations and with the latest version of EN1176 and EN1177 All equipment shall conform to EN1176 requirements for the critical fall height of the item concerned.

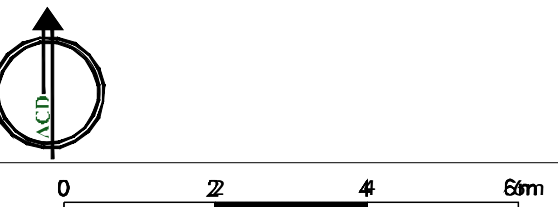

A	18.06.14	Equipment changed	JCL
Rev	Date	Details	Drawn

ACD

Ecology

Arboriculture

Landscape Architecture

ACD Landscape Architects & ACD Ecology
Rodbourne Rail Business Centre, Grange Lane, Malmesbury,
Wiltshire, SN16 0ES
Tel: 01666 825646 Fax: 01666 824654

ACD Arboriculture
Courtyard House, Mill Lane, Godalming, Surrey,
GU7 1EY
Tel: 01483 425714 Fax: 01428 641090

ACD (Landscape Architects) Southampton
12 Southgate Street, Winchester, Hampshire, SO23 9EF
Tel: 01962 855604

www.acdlandscape.co.uk



scheme: Copseys Nursery
Denvilles

client: Barratt Southampton

drawing: LAP proposal

date: May 2013

scale: 1:100@A2

drawing no: BSH 18623 16A

drawn: AK checked: AW

Copyright of ACD Landscape Architects Ltd. All rights described in Chapter IV of the Copyright, Designs and Patents Act 1988 have been generally asserted: 2013. Copyright of this plan remains with ACD until all fees have been paid in full.

