


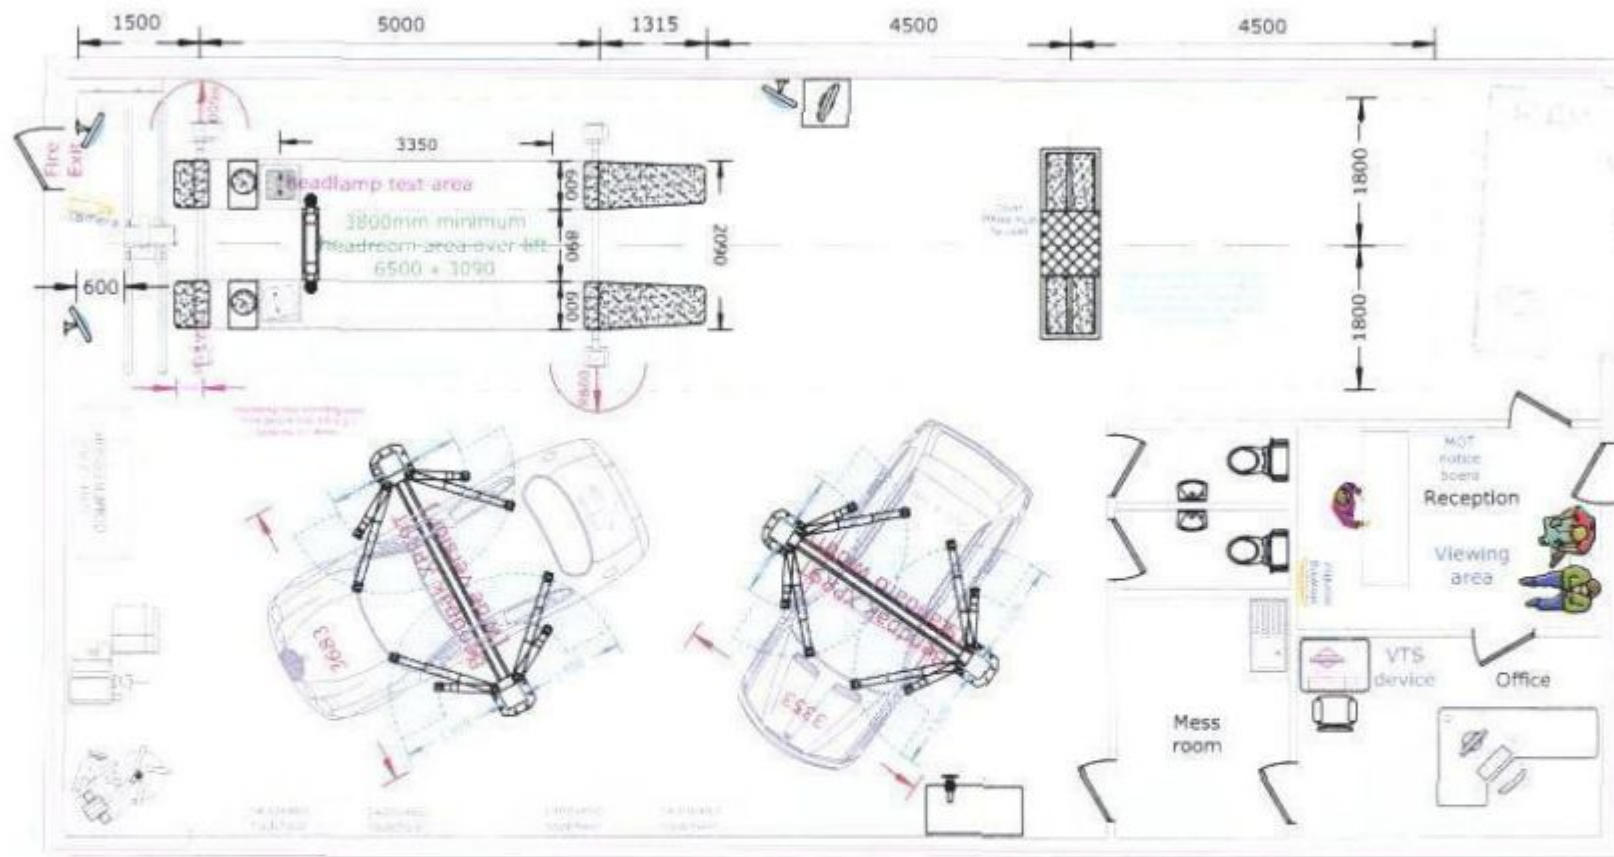

NOTE

On purchasing the MOT accessories pack P7700 Liftmaster will supply signs, tack board etc. But it is the customers responsibility to fit these to the appropriate also mirrors are supplied but not fixed.


This plan is subject to approval and acceptance by the client. PLEASE NOTE THAT A MINIMUM CHARGE OF £200.00 PLUS VAT MAY BE LEVIED IF APPROVAL IS OBTAINED WITH THIS PLAN, BUT LIFTMASTER EQUIPMENT IS NOT SUBSEQUENTLY USED.



Liftmaster Garage Equipment Ltd


TEL: 01420 549036
FAX: 01420 549036
www.liftmasteruk.com
sales@liftmasteruk.com



LIFTMASTER GARAGE EQUIPMENT LTD
THE COMPANY IS A DIVISION OF LIFTMASTER GARAGE EQUIPMENT LTD AND MUST NOT BE
COPIED OR REPRODUCED IN ANY WAY WITHOUT THE WRITTEN
CONSENT OF THE COMPANY.

This drawing should be used for layout guidance only and not used for building or installation work.
All dimensions must be measured on site and not scaled from this drawing. Approval in principle must be obtained from VOSA before starting any work.
The lift must be level loaded in accordance with statutory requirements and it is the client's responsibility to provide a suitable vehicle with a weightbridge certificate or a certified test load.
The client must provide suitable assistance in moving or lifting heavy items in accordance with Manual Handling Regulations.
Any prices quoted are exclusive of building, excavation or electrical works.

CLASS 4 MOT REGULATIONS
3.5m minimum height over lift
min. door size 2.5m x 2.4m h
MOT rack board in waiting area
2 MOT parking bays to be provided
Seal set area certified
level area x 5m
Seal set area to be x 2m

PROPOSED CLASS 4 ATL MOT TEST BAY
for: Mark Williams Business name TBA
Unit 9 Palmers Road
EMSWORTH
PO10 7DH

Not to scale

date: 11/03/14 drawing no: r110314/A (1:1)