


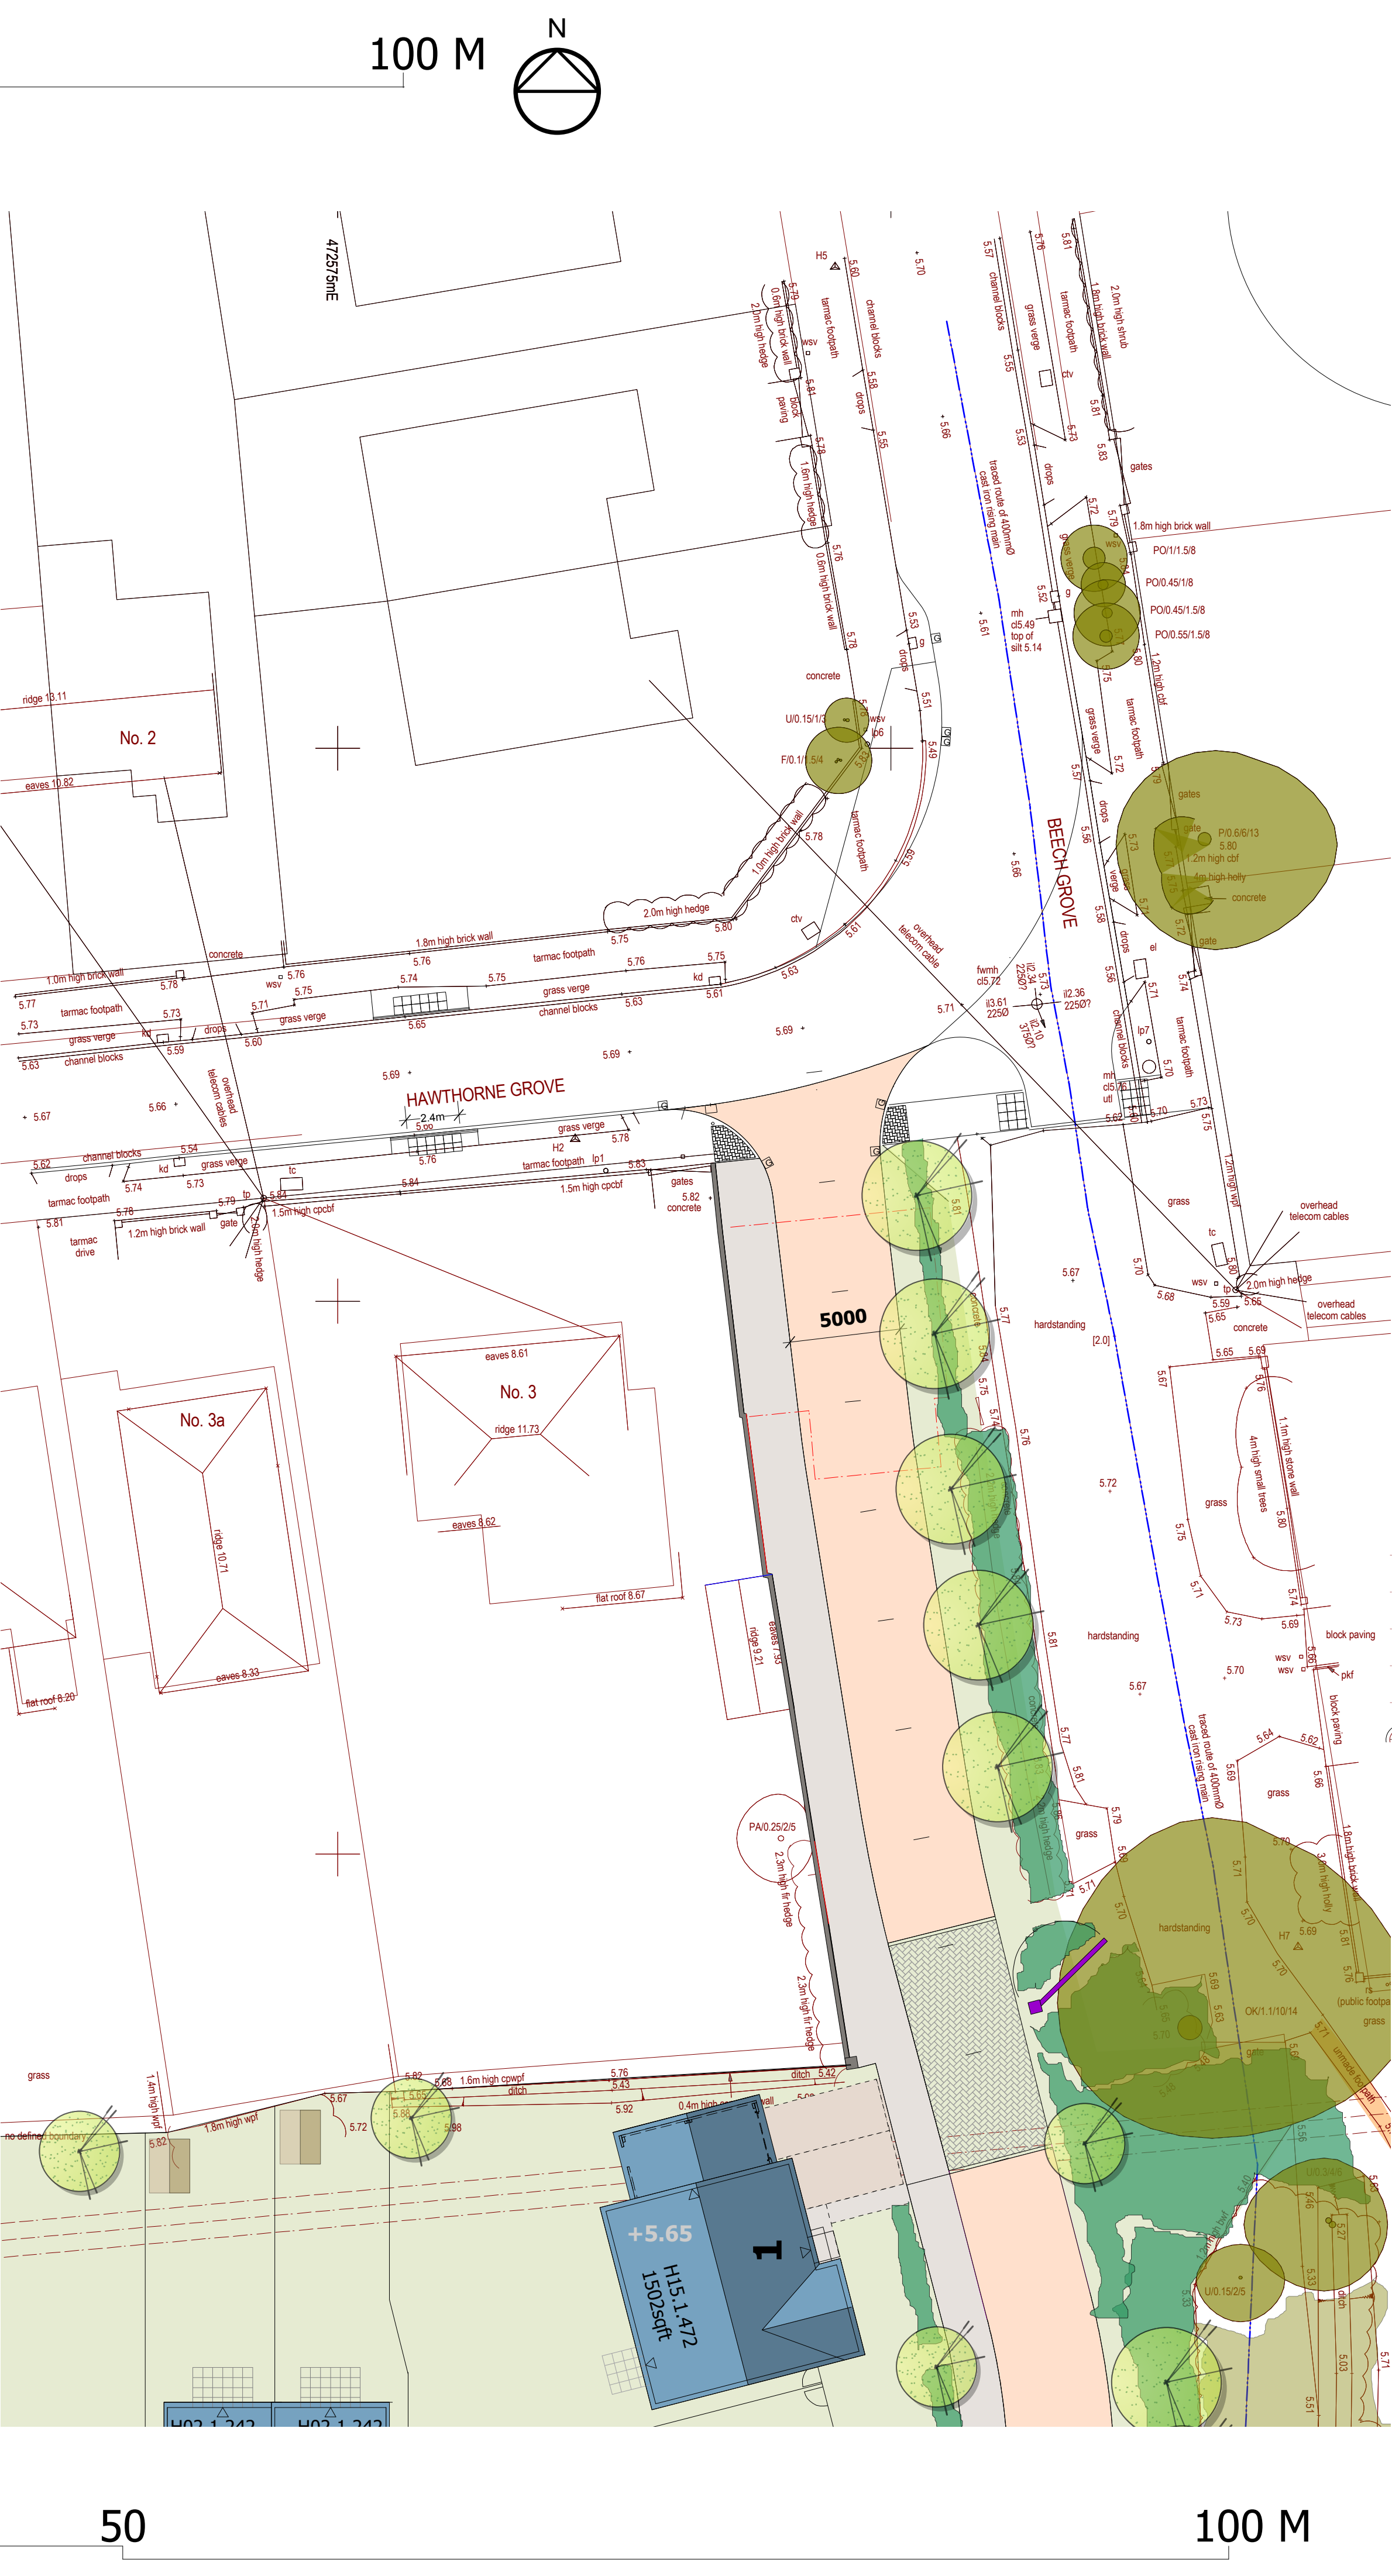

| REV: | DATE:    | AMENDMENTS:                                    | DRAWN: | CHECKED: |
|------|----------|------------------------------------------------|--------|----------|
| A    | 24.04.14 | General Layout adjustment, Plots renumbered    |        |          |
| B    | 21.05.14 | General Layout adjustment, Plots renumbered    |        |          |
| C    | 05.06.14 | General Layout adjustment, Plots renumbered    |        |          |
| D    | 16.07.14 | Access Junction and road width revised 5m wide |        |          |
| E    | 22.07.14 | Updated in line with Landscape Plans           |        |          |
| F    | 07.08.14 | Garage door savings limited                    |        |          |

**Legend**

- Key dimensions to boundaries
- Existing tree
- New tree
- Existing hedgerow
- New planting: hedgerow/groundcover
- Enhanced buffer planting
- Garden/Cycle Storage
- Garage
- Brown Tiles
- Slate Grey Tiles
- 1 bed units
- 2 bed units
- 3 bed units
- 4 bed units
- 5 bed units

# Halyards Bellway

CLIENT: Bellway Homes Ltd

PROJECT: Land North of Goldring Close Mingham

DRAWING: Site + Levels Plan Sheet 5

SCALE: 1:200 @ A1

DATE: April 14

DWG NO: 1543 P 03-5

REV: E

● Grosvenor Court Winchester Road, Ampfield, Winchester, Hants. SO51 9BD  
○ 12 West Mills Yard, Kennel Road, Newbury, RG14 5LP  
○ Tel: 01635 40184