


NOISE / REPTILE FENCE ERRECTED AFTER EXISTING HEDGE TO BE
TRIMMED BACK PARALLEL WITH EXISTING SITE BOUNDARY.
PLANTING AND RHYNE COMPLETED ONCE FENCE ERRECTED

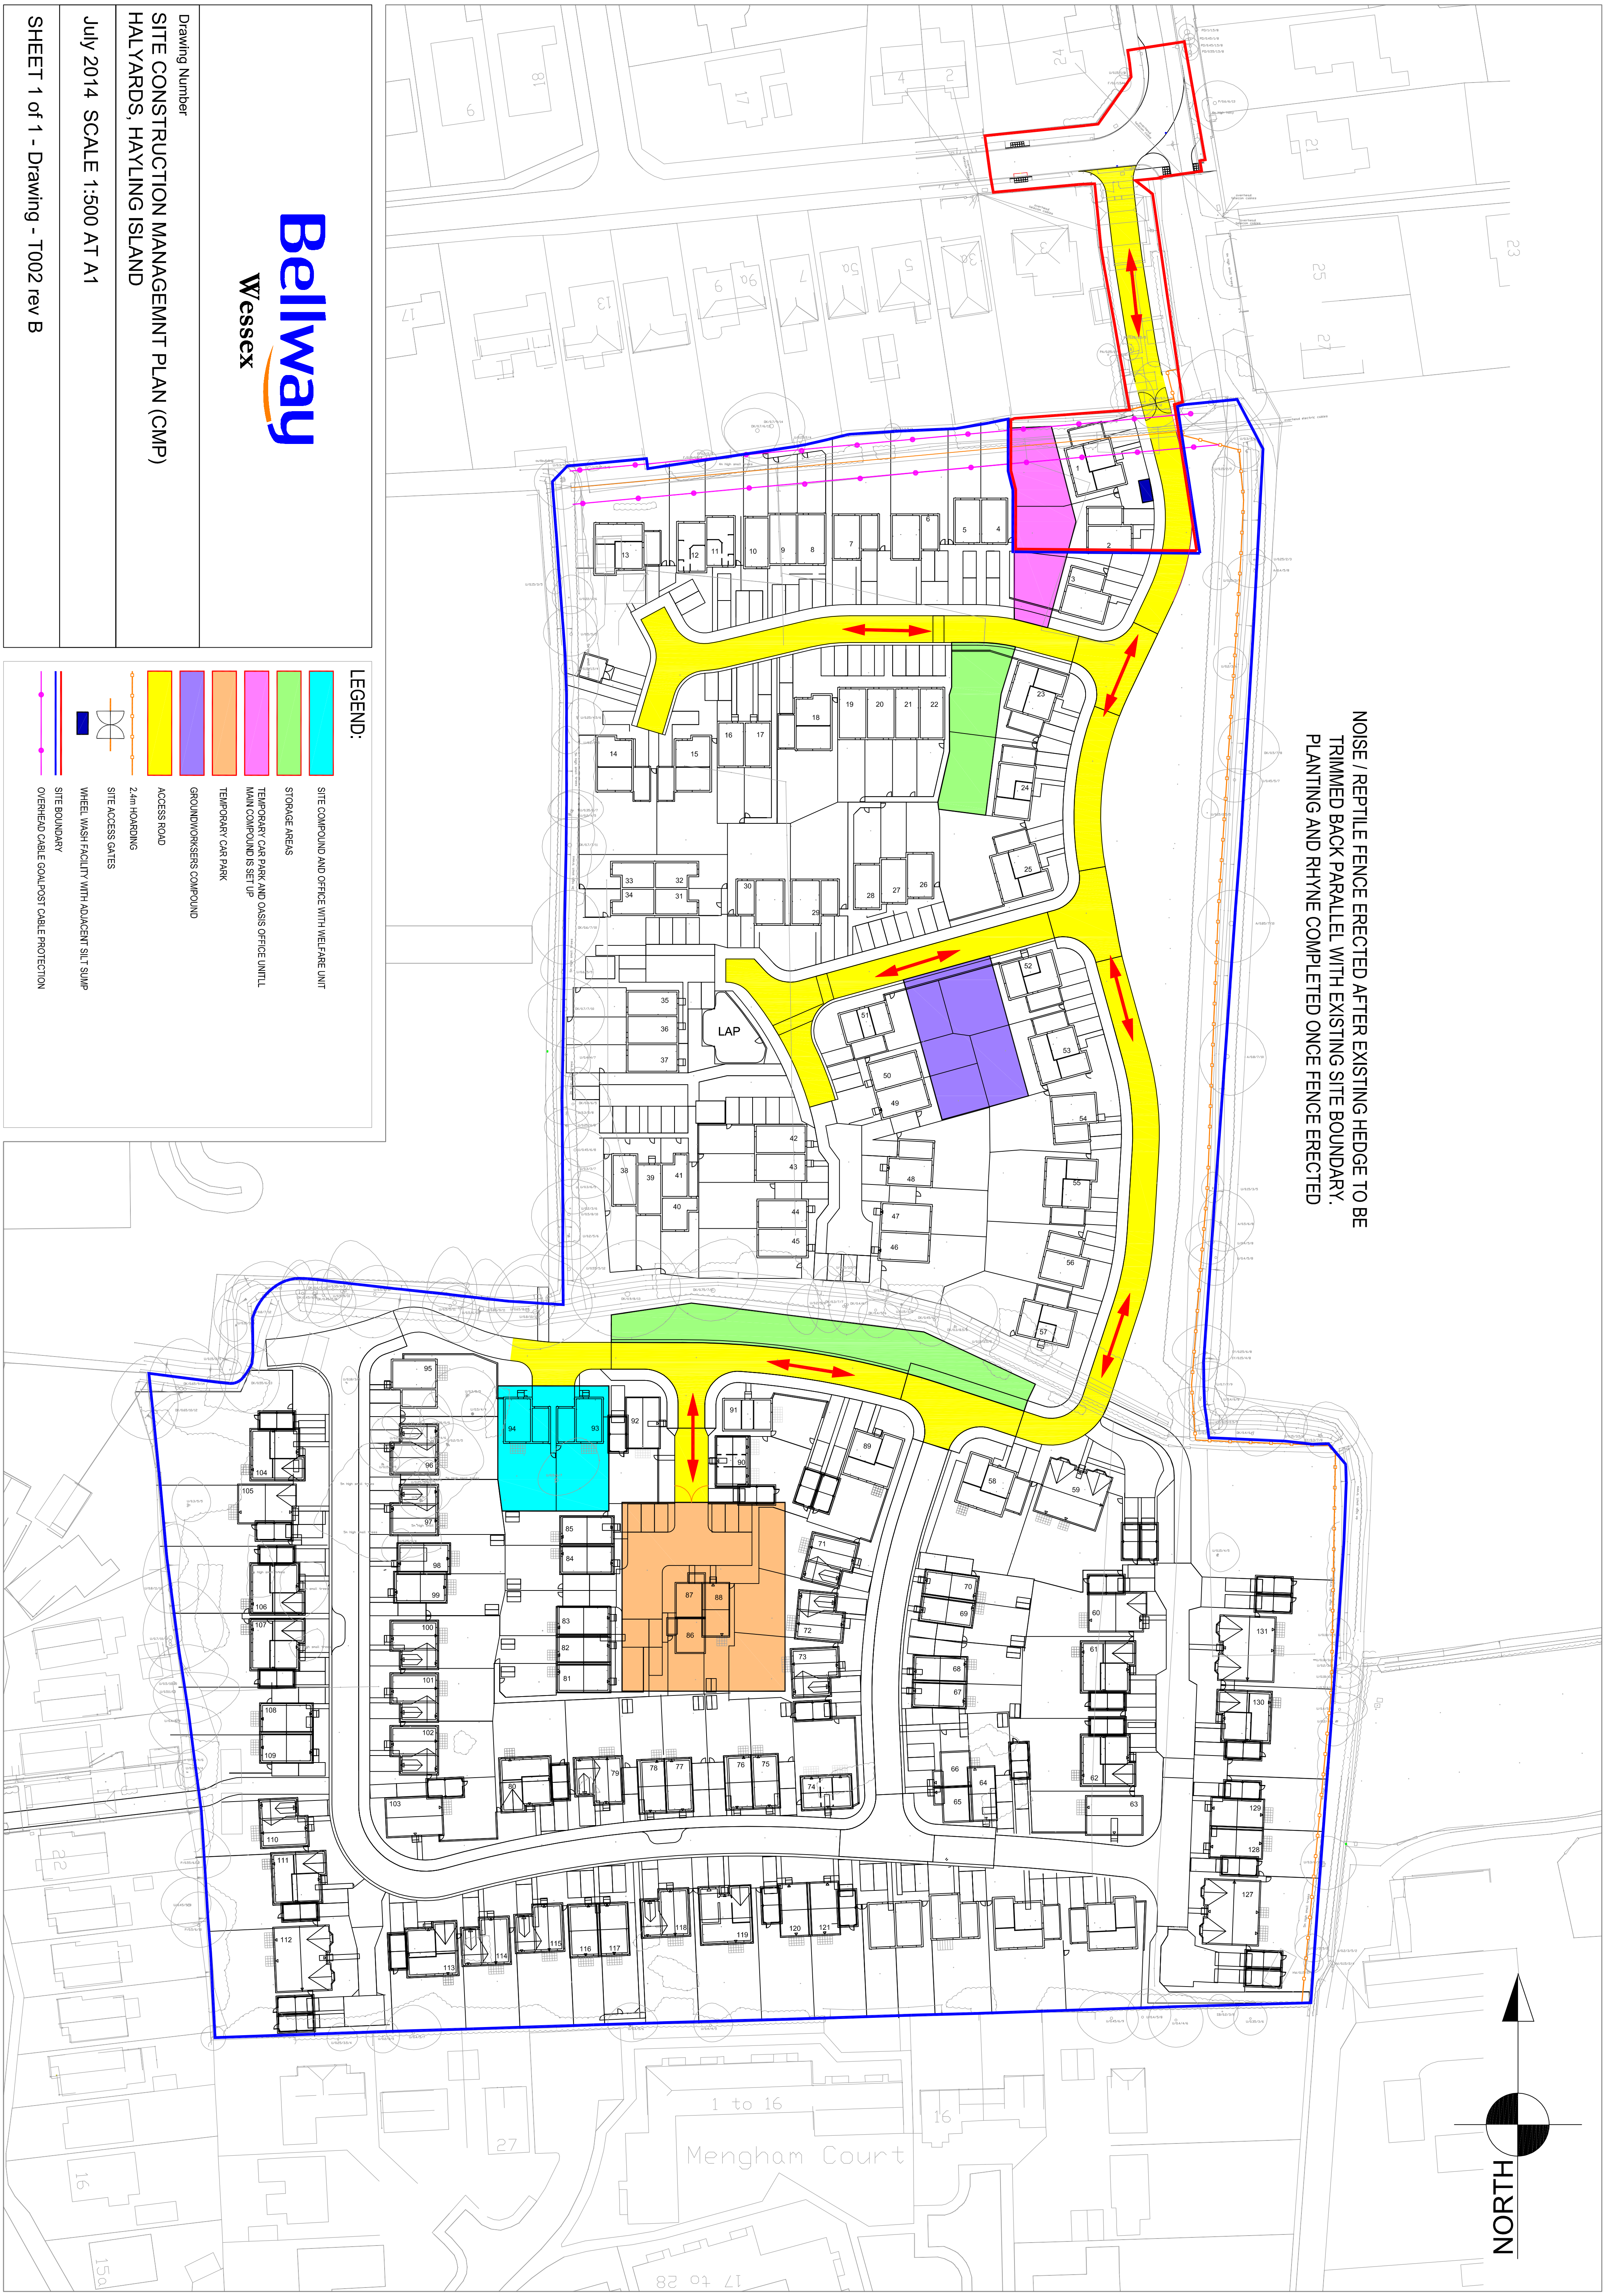

Drawing Number

SITE CONSTRUCTION MANAGEMENT PLAN (CMP)

HALYARDS, HAYLING ISLAND

July 2014 SCALE 1:500 AT A1

SHEET 1 of 1 - Drawing - T002 rev B

LEGEND:

- SITE COMPOUND AND OFFICE WITH WELFARE UNIT
- STORAGE AREAS
- TEMPORARY CAR PARK AND OASIS OFFICE UNTIL MAIN COMPOUND IS SET UP
- TEMPORARY CAR PARK
- GROUNDWORKERS COMPOUND
- ACCESS ROAD
- 24m HOARDING
- SITE ACCESS GATES
- WHEEL WASH FACILITY WITH ADJACENT SILT SLUMP
- SITE BOUNDARY
- OVERHEAD CABLE COALPOST CABLE PROTECTION