


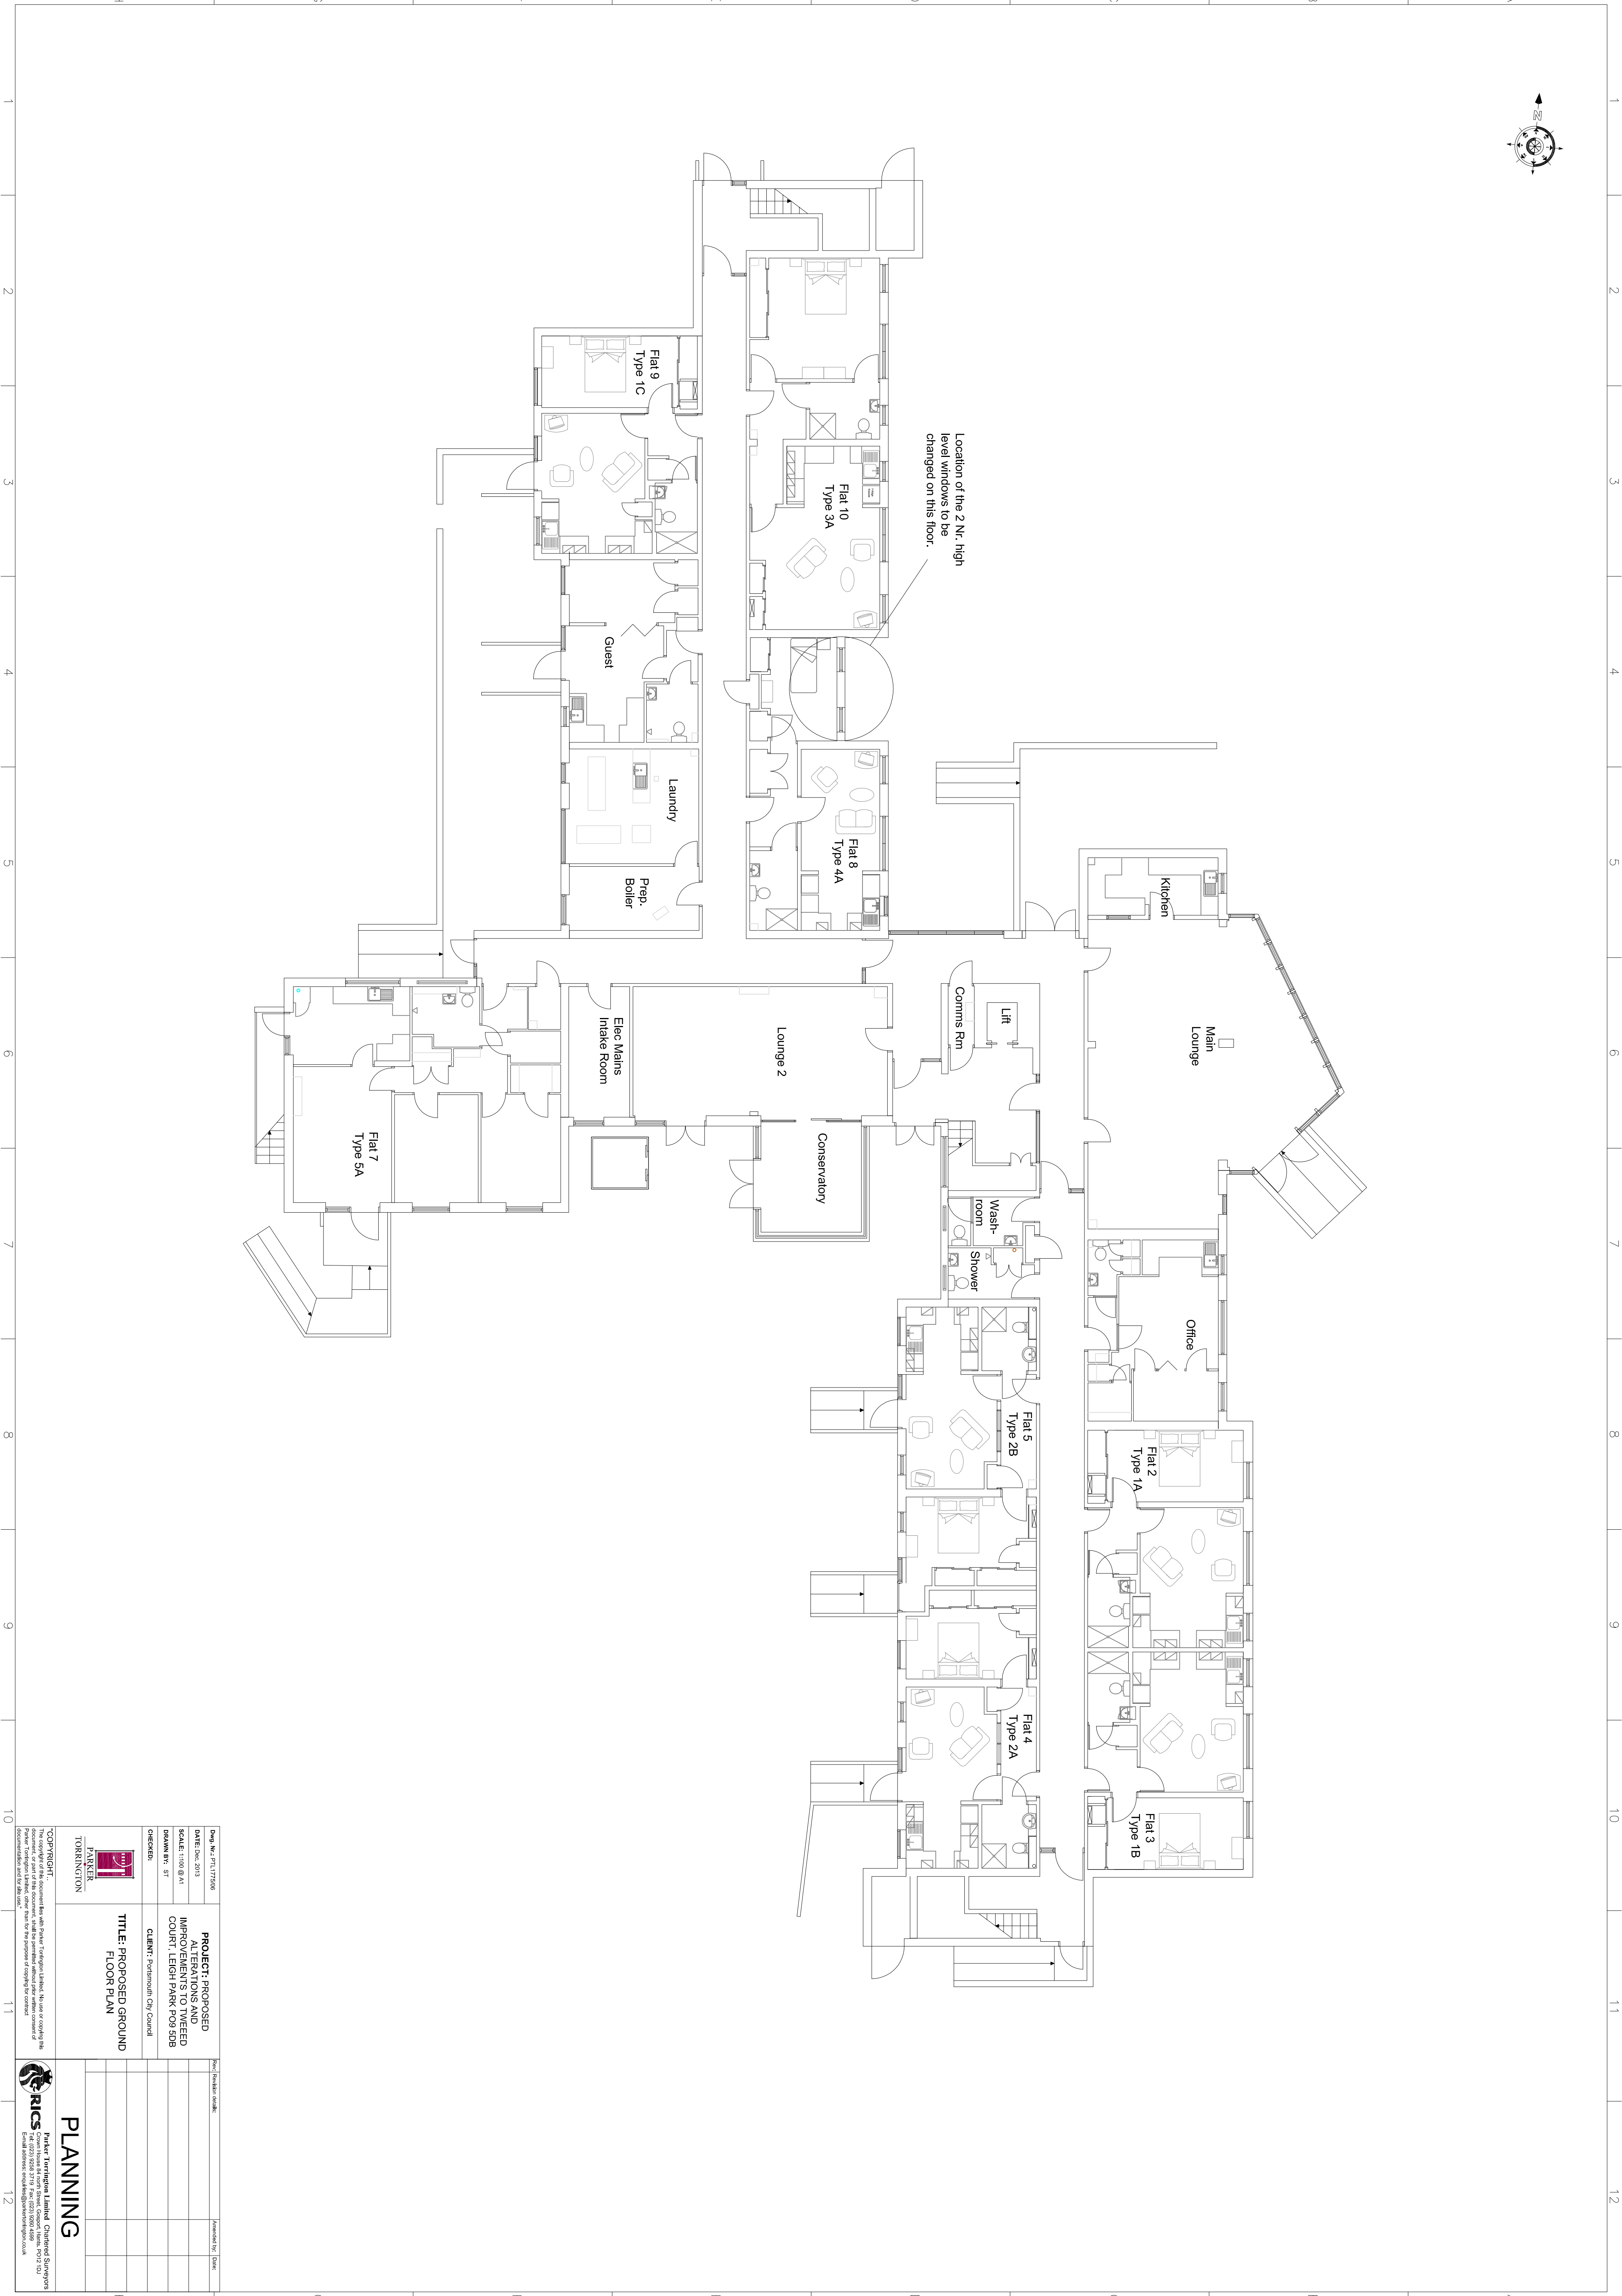

Architectural floor plan of a proposed ground floor for a residential building. The plan shows a central corridor with multiple flats (1A, 1B, 2A, 2B, 3, 4, 5, 7, 8, 9, 10) and common areas (Lounge 2, Conservatory, Kitchen, Office, Main Lounge, Guest, Laundry, Prep. Boiler, Elop Mains Intake Room). A note indicates the location of the 2 Nr. high level windows to be changed on this floor. The plan is oriented with North at the top.

1 2 3 4 5 6 7 8 9 10 11 12

Architectural floor plan of a proposed ground floor for a residential building. The plan shows a central corridor with multiple flats (1A, 1B, 2A, 2B, 3, 4, 5, 7, 8, 9, 10) and common areas (Lounge 2, Conservatory, Kitchen, Office, Main Lounge, Guest, Laundry, Prep. Boiler, Elop Mains Intake Room). A note indicates the location of the 2 Nr. high level windows to be changed on this floor. The plan is oriented with North at the top.

1 2 3 4 5 6 7 8 9 10 11 12