


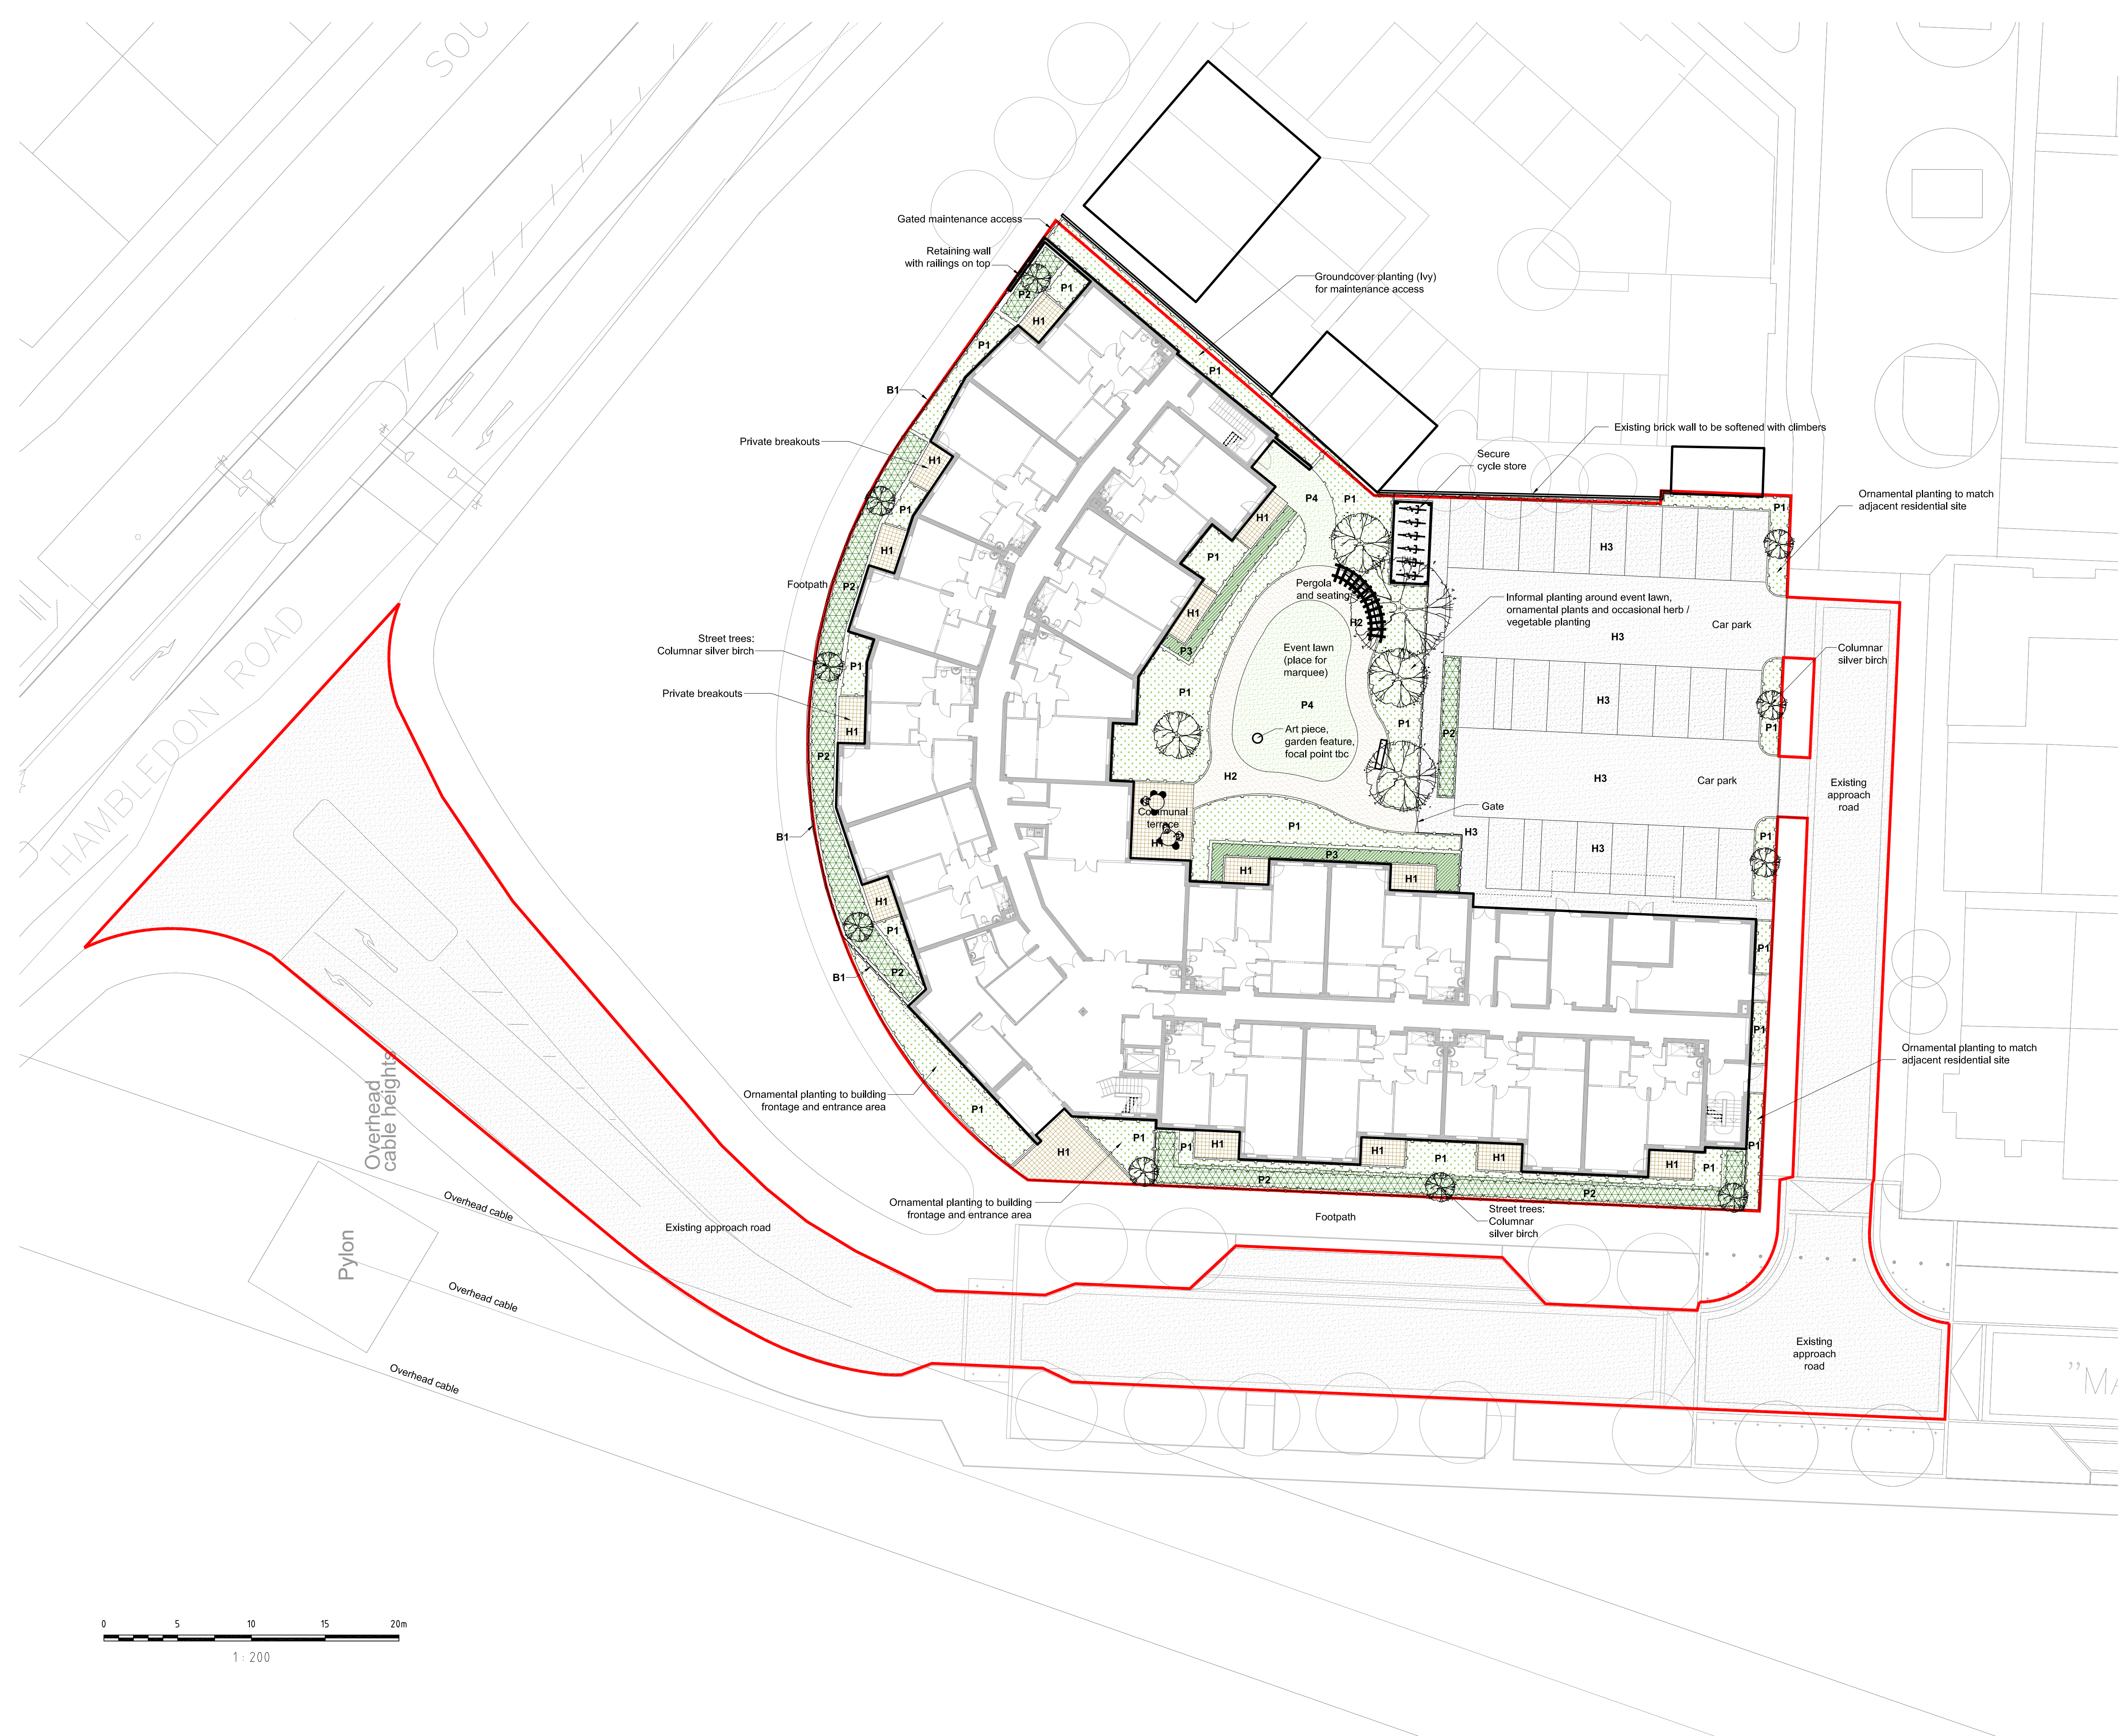

© This drawing and the building works depicted are the copyright of the influence-cla and may not be reproduced except with written consent. Figured dimensions only are to be taken from this drawing. All contractors must visit the site and be responsible for taking and checking all dimensions relative to their work. Influence-cla are to be advised of any variation between drawings and site conditions.

Do not scale off drawings.
All dimensions to be checked on site.

Revision	Drawn	Comments	Date
----------	-------	----------	------

KEY

- Application site boundary
- Proposed trees
- Proposed amenity planting, ornamental planting with herbs and vegetables
- Proposed boundary hedgerow
- Proposed low formal hedge (Lonicera)
- Proposed amenity lawn
- Proposed slab paving, natural / buff colour concrete slab
- Proposed resin bound footpath, natural finish
- Proposed tarmac surface
- Proposed fenceline: 1.2 m high railings to match boundary treatment of the adjacent residential development
- Brick wall boundary (existing residential site)

STATUS FOR PLANNING



landscape architecture - urban design - environmental planning

Midlands Office
Huddersley Wharf,
Millgate,
Newark,
NG24 4UL
t: 01636 702152

London Office
Jaxon House,
100 St. Pauls Churchyard,
London,
EC4M 8BU
t: 0203 1027770

Southern Office
Furze Hall Farm,
Wickham Road,
Farnham,
Hampshire,
PO16 7JH
t: 01329 550145

www.influence-cla.co.uk

PROJECT
Dukes Meadow, Waterlooville
Extra Care Site

CLIENT
Highwood Group

TITLE
Landscape General Arrangement Plan

SCALE	1:200	DATE	04/08/2014
DRAWN	SL	CHECKED	PD

JOB NO:	DWG NO:	REV NO:	ORIGINAL SIZE
S167	(20)001		A1

© copyright