


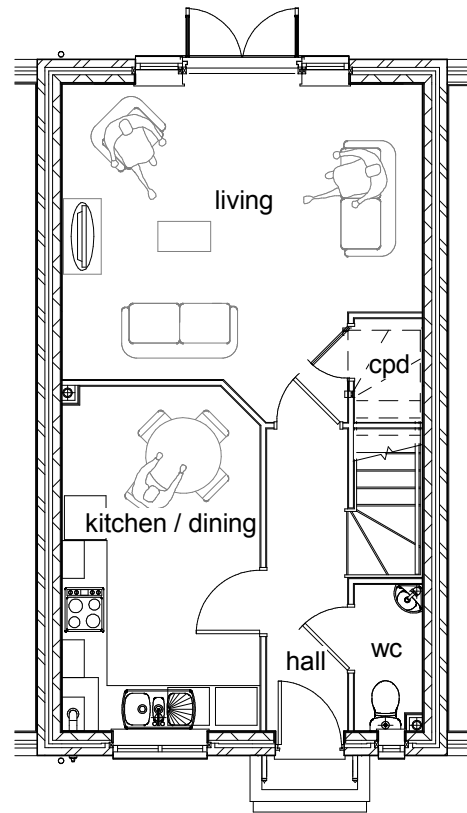


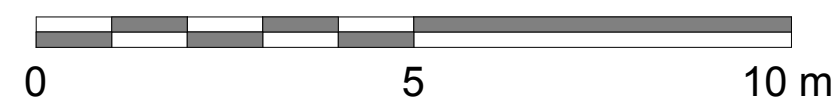

1 Ground Floor
1 : 100

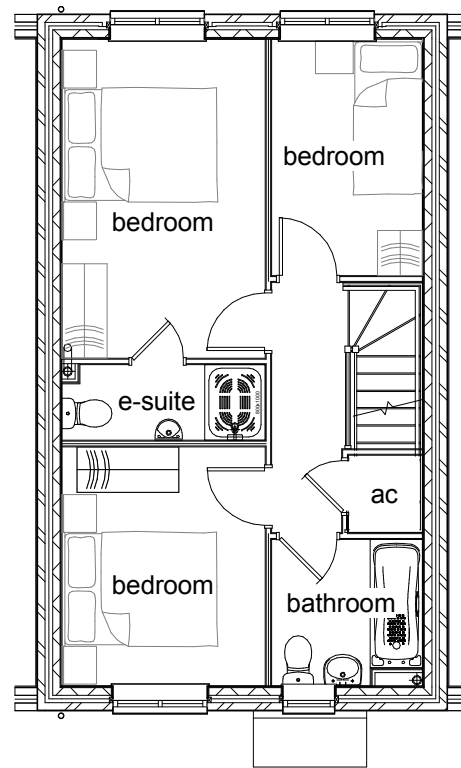

2 First Floor
1 : 100

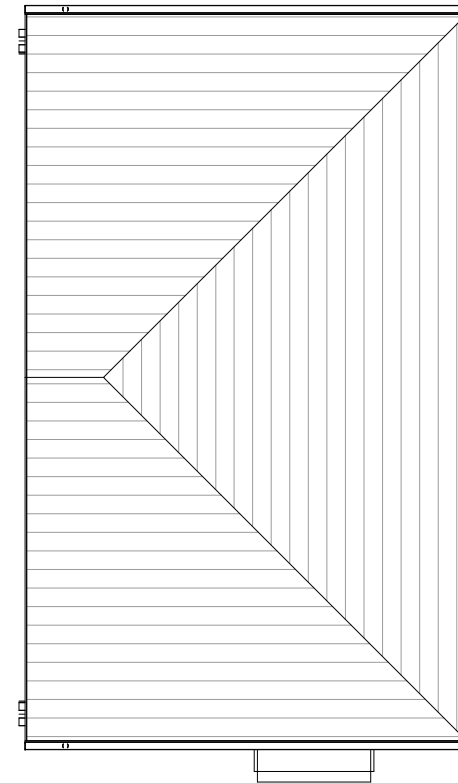

3 Roof
1 : 100

Applies to plots 128 & 129

No.	Description	Date

Bellway Homes Ltd
Hayling Island,
Land North of Goldring Close

Type H 06 Plans, 3 Bedroom House - Hipped Variant

Project number	1543	P-H06-03
Date	April '14	
Drawn by	PV	
Checked by	PV	Scale 1 : 100