Notes

1. This drawing is the property of fabrik ltd. It must not be copied or reproduced without written consent.
2. Only figured dimensions are to be taken from this drawing. All contractors must visit site and be responsible for taking and checking all dimensions related to the works shown on the drawing.

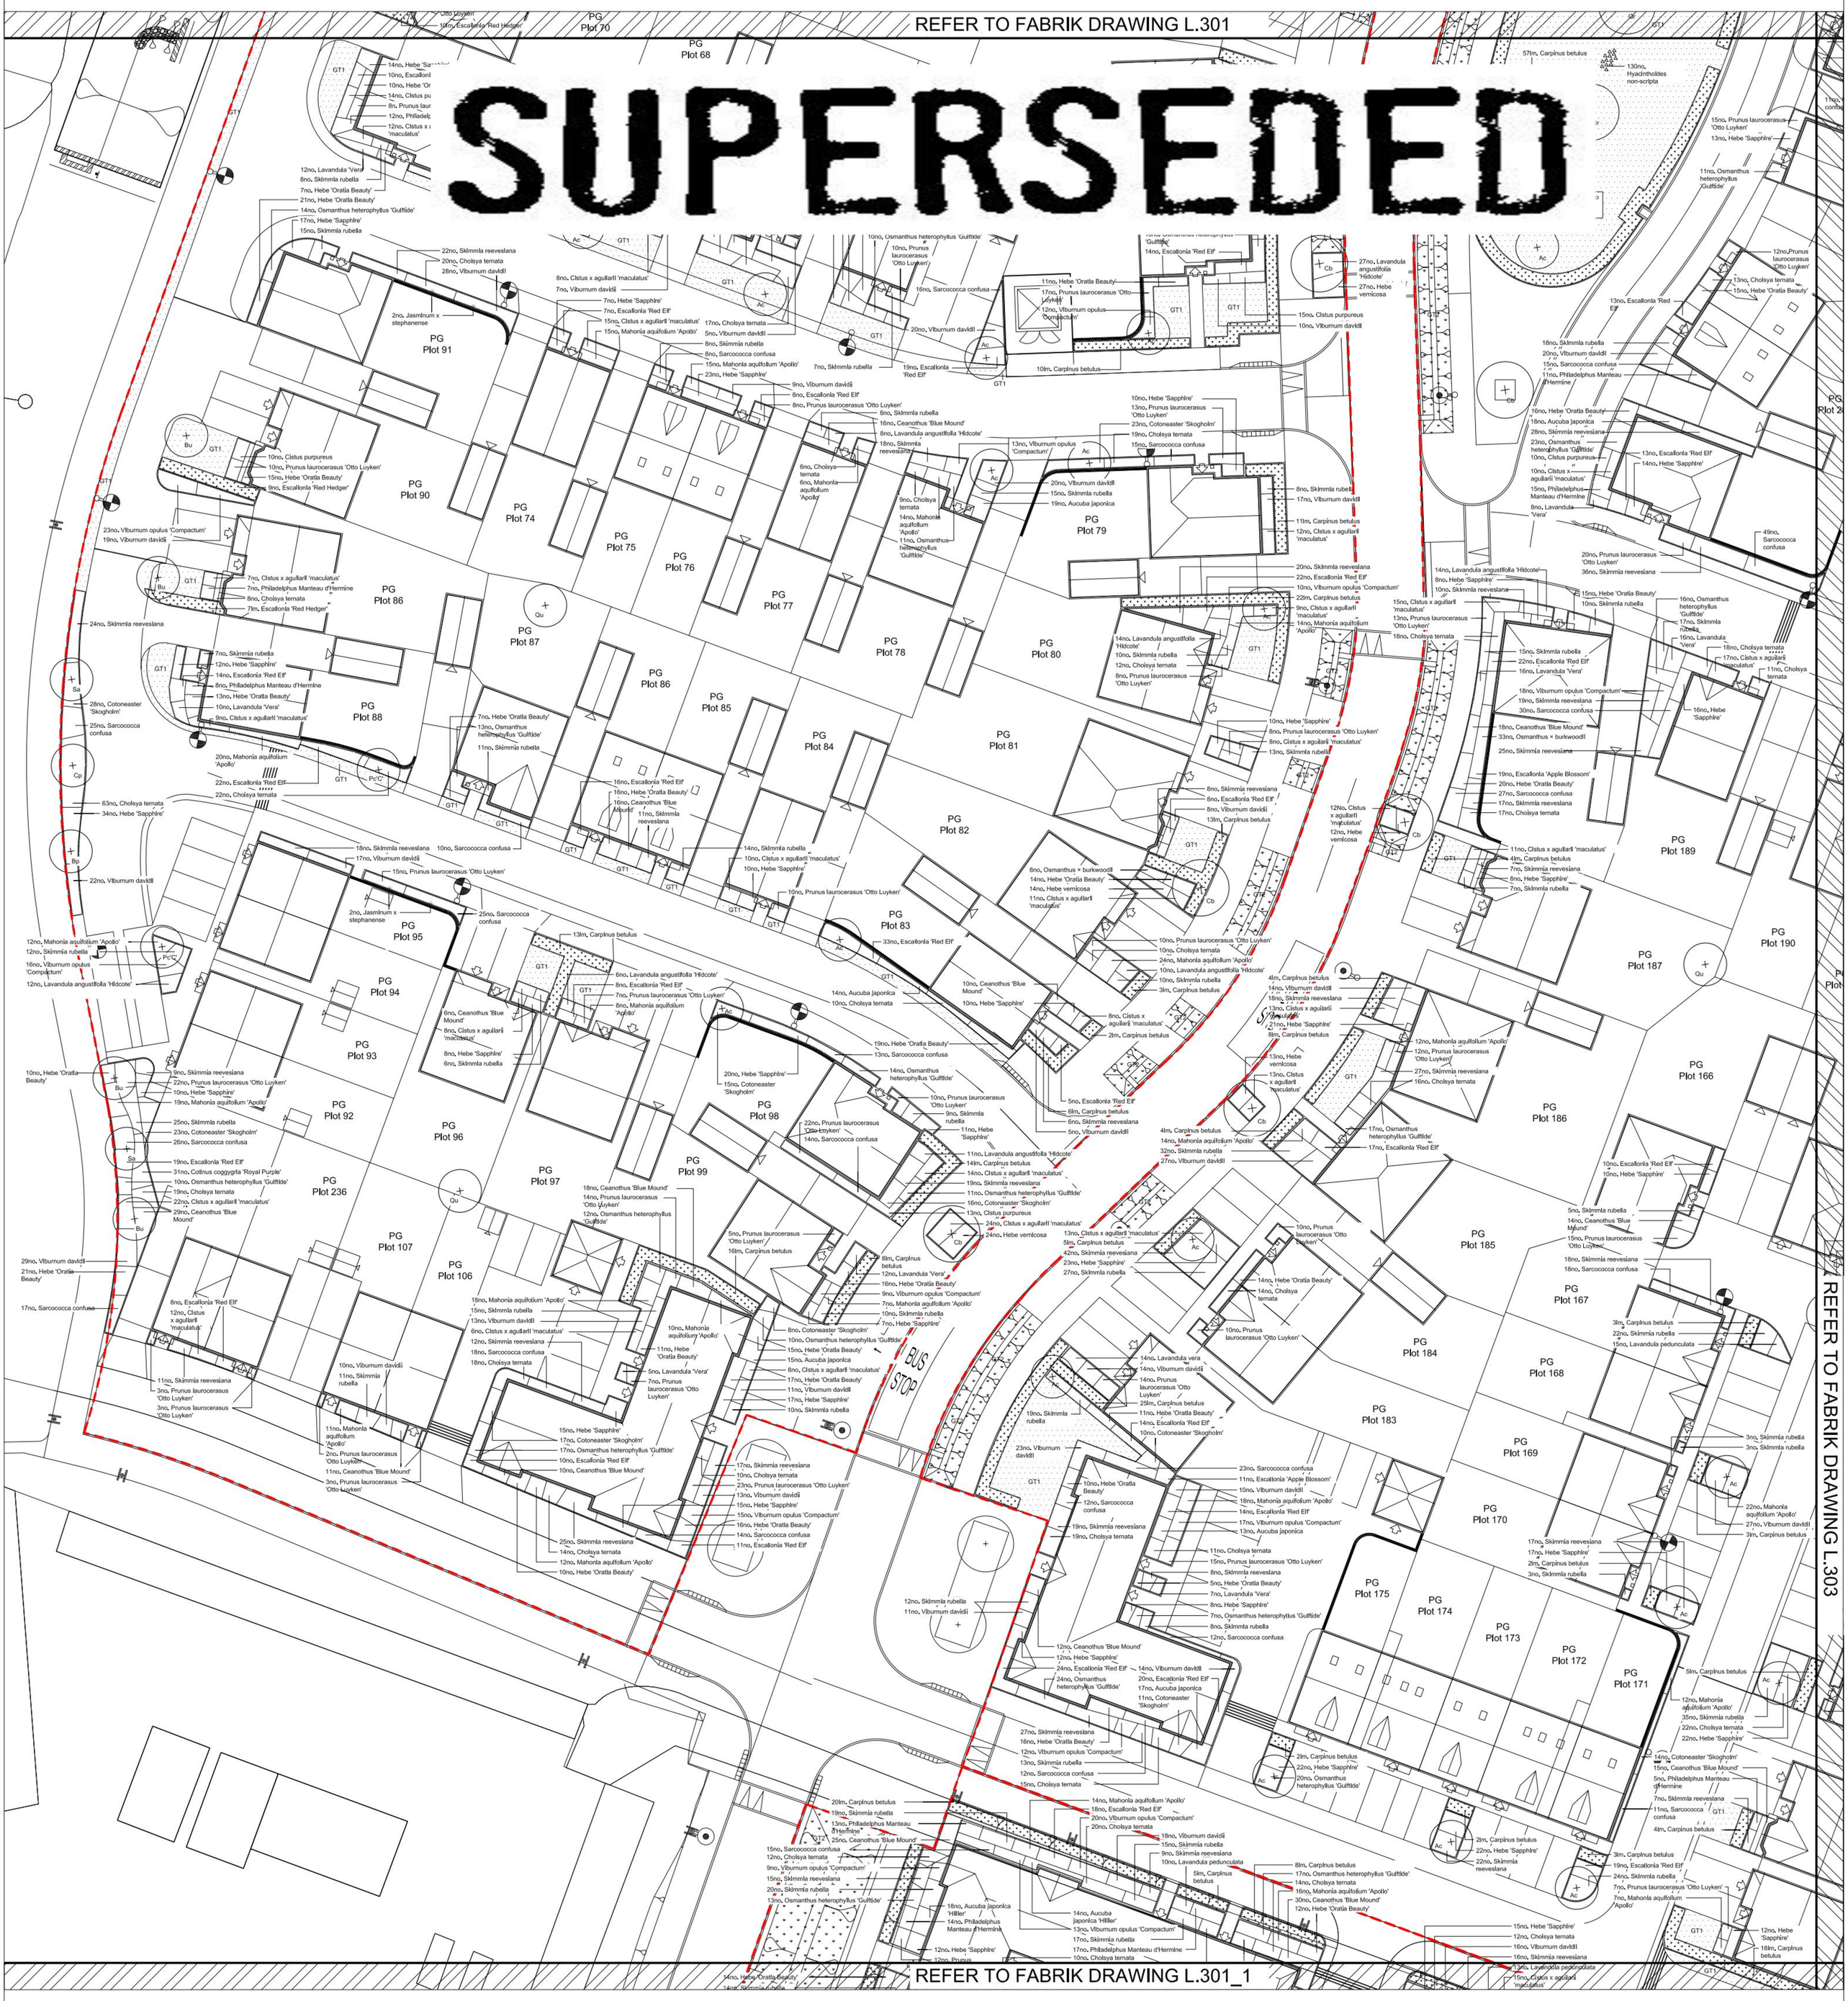

Reference Plan:

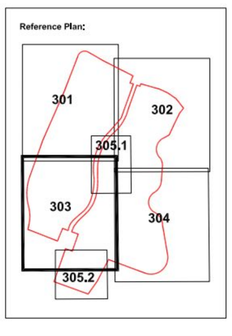

Legend: Soft landscape

Existing Proposed Trees
SUDS/Infrastructure

Proposed Specimen Tree Planting
Product: Standard Tree with 2m clear stem
Size/Spec: Refer to plant schedule for details
Supplier: Folia or similar approved
Note: All trees are to be tagged by landscape architect prior to delivery.

Proposed Pleached Tree Planting
Product: Pleached Tree with 2m clear stem
Size/Spec: Refer to plant schedule for details
Supplier: Folia or similar approved
Note: All trees are to be tagged by landscape architect prior to delivery.

Proposed Shrub / Herbaceous Planting
Product: Container grown plant stock
Size/Spec: Refer to plant schedule for details
Supplier: Folia or similar approved
Note: All batches of species are to be labeled prior to delivery.

Proposed Hedge Planting
Product: Field grown plant stock
Size/Spec: Refer to plant schedule for details
Supplier: Folia or similar approved
Note: All batches of species are to be labelled prior to all roots are to be protected during transit to prevent roots drying out. Once delivered to site, plants are to be healed in and planted within five working days.

Proposed Amenity Grass
Product: **A19 Seed** Mixture
Size/Spec: Refer to plant schedule for details
Supplier: British Seed Housing or similar approved

Proposed Meadow grass
Product: **EP1 British Seed Houses**
Size/Spec: Refer to plant schedule for details
Supplier: Emorsgate Seeds
Note: Seeding will be subject to swale embankment. Wildflower seed maybe required in places if gradient is steeper than 1:3.

Climber
Product: Container grown plant stock
Size/Spec: Refer to plant schedule for details
Supplier: Folia or similar approved
Note: All batches of species are to be labelled prior to delivery.

Proposed Bulb Planting
Product: Dry Bulb
Size/Spec: Topsize
Supplier: Jacques Amand or similar approved

Application Boundary

Proposed Lighting Columns
Refer to engineers drawings for details and specification

Scale 1:200 (m 0 2 4 6 8 10 12 14 16 18 20)

north

fabrik

38a High Street
Alton
Hampshire
GU34 1BD

T: 01420 593250
F: 01420 544243
E: alton@fabrikuk.com
W: www.fabrikuk.com

No.	Date	Reason	Name

Revisions

External References:

- D2181 Berewood Phase 2, Waterlooville\Drawings\Architect\Recvd 13.12.18\REDR130524LP01B - final red line - copy.dwg
- D2181 Berewood Phase 2, Waterlooville\Drawings\Architect\Recvd 13.12.18\REDR130524LP01B - final red line - copy.dwg
- D2181 Berewood Phase 2, Waterlooville\Drawings\Architect\Recvd 13.12.16\TK INFRASTRUCTURE AND SUDS BASE - copy.dwg
- D2181 Berewood Phase 2, Waterlooville\Drawings\Architect\Recvd 13 11 25\REDR130524SL01A - Standard\Recieved 131030 - ENG ROAD BASE\TK OS BASE.dwg
- D2181 Berewood Phase 2, Waterlooville\Drawings\Engineer\Recvd-13-12-18\X_P2H_LIGHTING - copy.dwg

Project
Berewood, Phase 2 for Redrow Homes (Southern)

Drawing
Detailed Soft Landscape General Arrangement Plan (Sheet 3 of 5)

Scale	Date	Drawn
1:200 @ A0	Jan '14	trb

Drawing No.	Revision
D2181 L.303	-

- [ ] Preliminary
- [x] Issued for Planning Approval
- [ ] Issued for Construction
- [ ] Issued for Design/Information
- [ ] Issued for Tender
- [ ] As Built

Drawing sheet size - A0

Copyright Reserved ©