


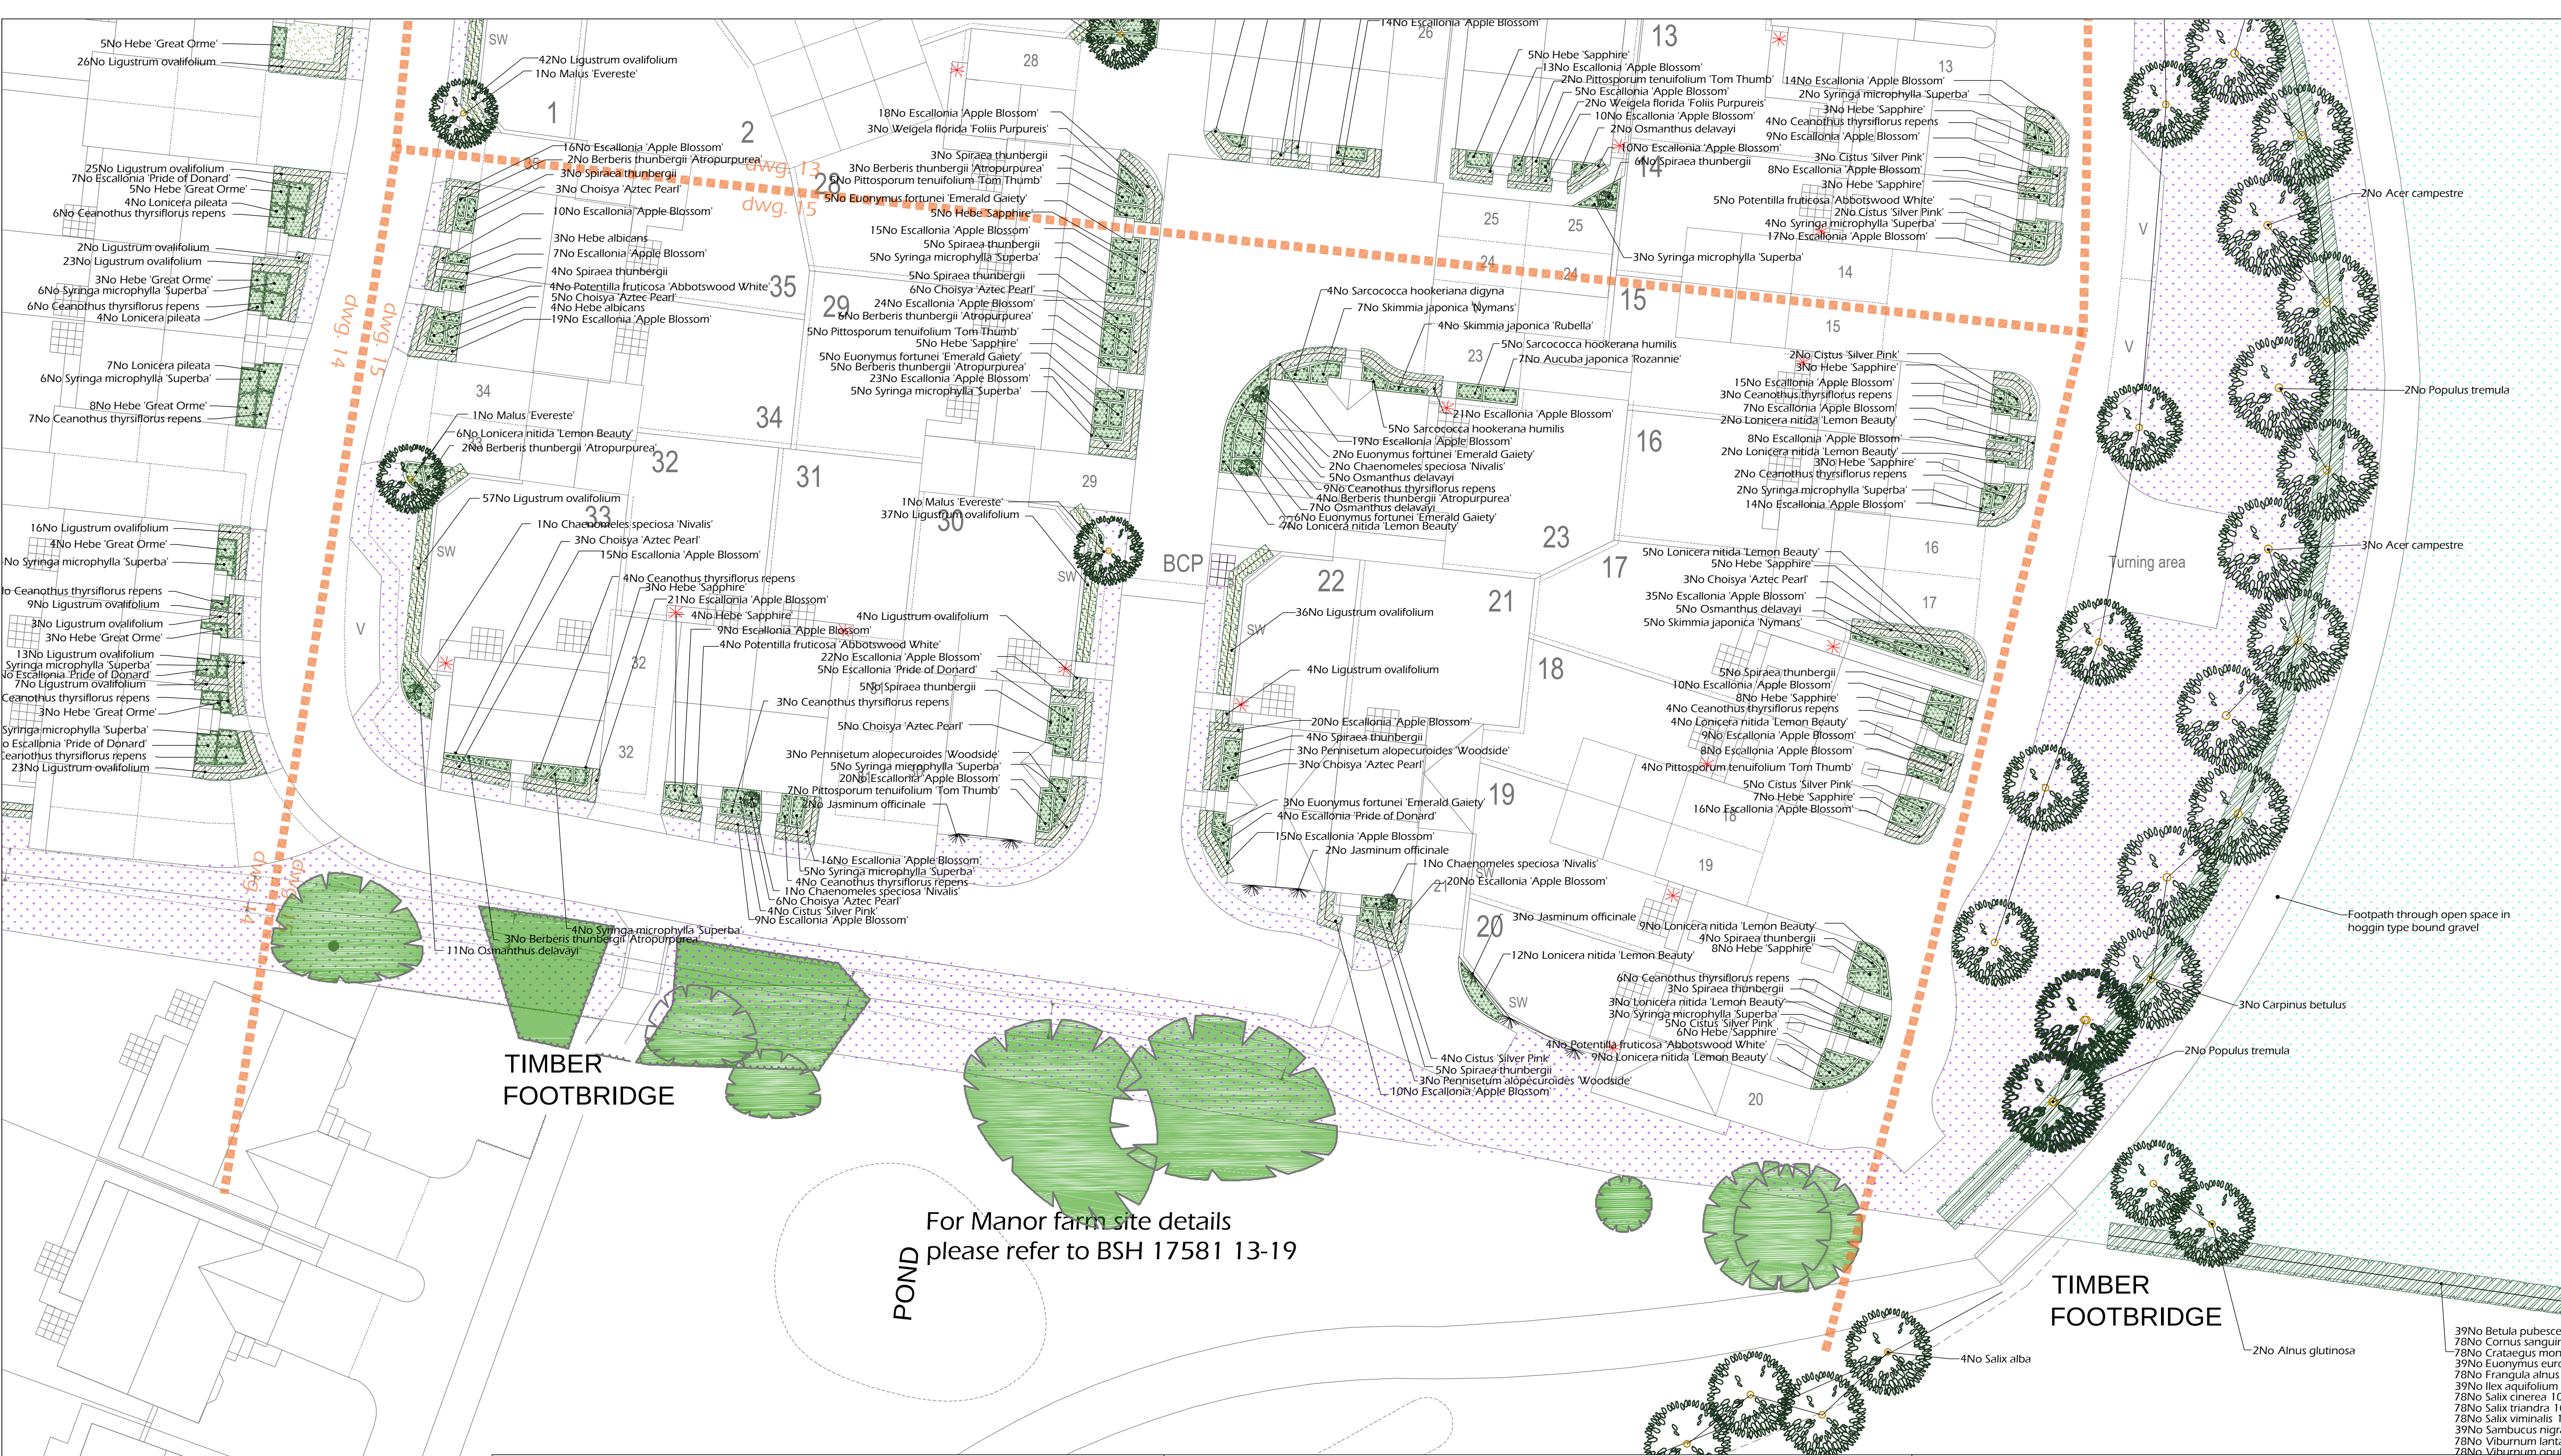


SPECIFICATION
Forestry Commission Practice note 8.
All native species should be of local stock. Native trees and shrubs certified as British Native plant stock.
All planting stock should comply with the Horticultural Trade Association National Plant specification.
All planting preparation, handling, planting & maintenance should be in accordance with CPSE Code for Handling and Establishing plants.
All trees and shrubs to comply with BS 3936 Part 1 1992, planted to BS 4043:1989 and BS 4428:1989. All works generally, to comply with the written Soft Landscape Specification.
Topsoil incorporated into planting beds to be gently mounded towards the centre of each bed to allow for settlement.
On completion of planting the whole area of the shrub bed shall be mulched with 75mm consolidated thickness of medium textured decorative grade natural pine bark having first been prepared in accordance with the specification.
Free standing hedges shall have a 3 strand galvanised wire and tanalised softwood timber post fence, to BS 1722 Part 3:2000, erected along a line between the two rows of hedge plants.
All existing trees and hedges to be protected in accordance with BS5837:2012 for the duration of the construction period.

- NOTE: DO NOT SCALE FROM DRAWING**
- Legend**
- Proposed tree planting within soft landscape, see detail on sheet
 - Existing tree to be retained
 - Proposed specimen shrub planting
 - Proposed climbing plants to be trained up adjacent wall/ fence/pergola with galvanised wires and hook set 25cm apart with support canes removed prior to planting
 - Proposed hedge planting to be planted in a double staggered row 50cm apart and at 50cm centres in each row. To be maintained at 1m height
 - Proposed low hedge planting to be planted in a single row at 30cm centres
 - Proposed hawthorn hedge to be planted in a double staggered row 50cm apart and at 50cm centres in each row. To be maintained at 1.5m height
 - Proposed ornamental shrub planting to receive 75mm bark mulch after planting operations
 - Proposed native understorey mix to be planted in groups of 9 to 1 plants
 - Proposed spring bulb planting
 - Proposed grassland areas to be seeded with good quality grass seed mix with 20% locally sourced wildflower mix
 - Proposed grass areas to receive good quality amenity grass turves laid in line with good horticultural practices
 - Cut lines

Scale bar: 0 1 2 3 4 5 6 7 8 9 10

Rev	Date	Details	Drawn
B	09.07.14	Layout change	JCL
A	04.06.14	Layout change + amendments to paths	JCL

39No Betula pubescens
78No Cornus sanguinea
78No Crataegus monogyna
39No Euonymus europaeus
78No Frangula alnus 10%
39No Ilex aquifolium 5%
78No Salix cinerea 10%
78No Salix triandra 10%
78No Salix viminalis 10%
39No Sambucus nigra 5%
78No Viburnum lantana
78No Viburnum opulus L.

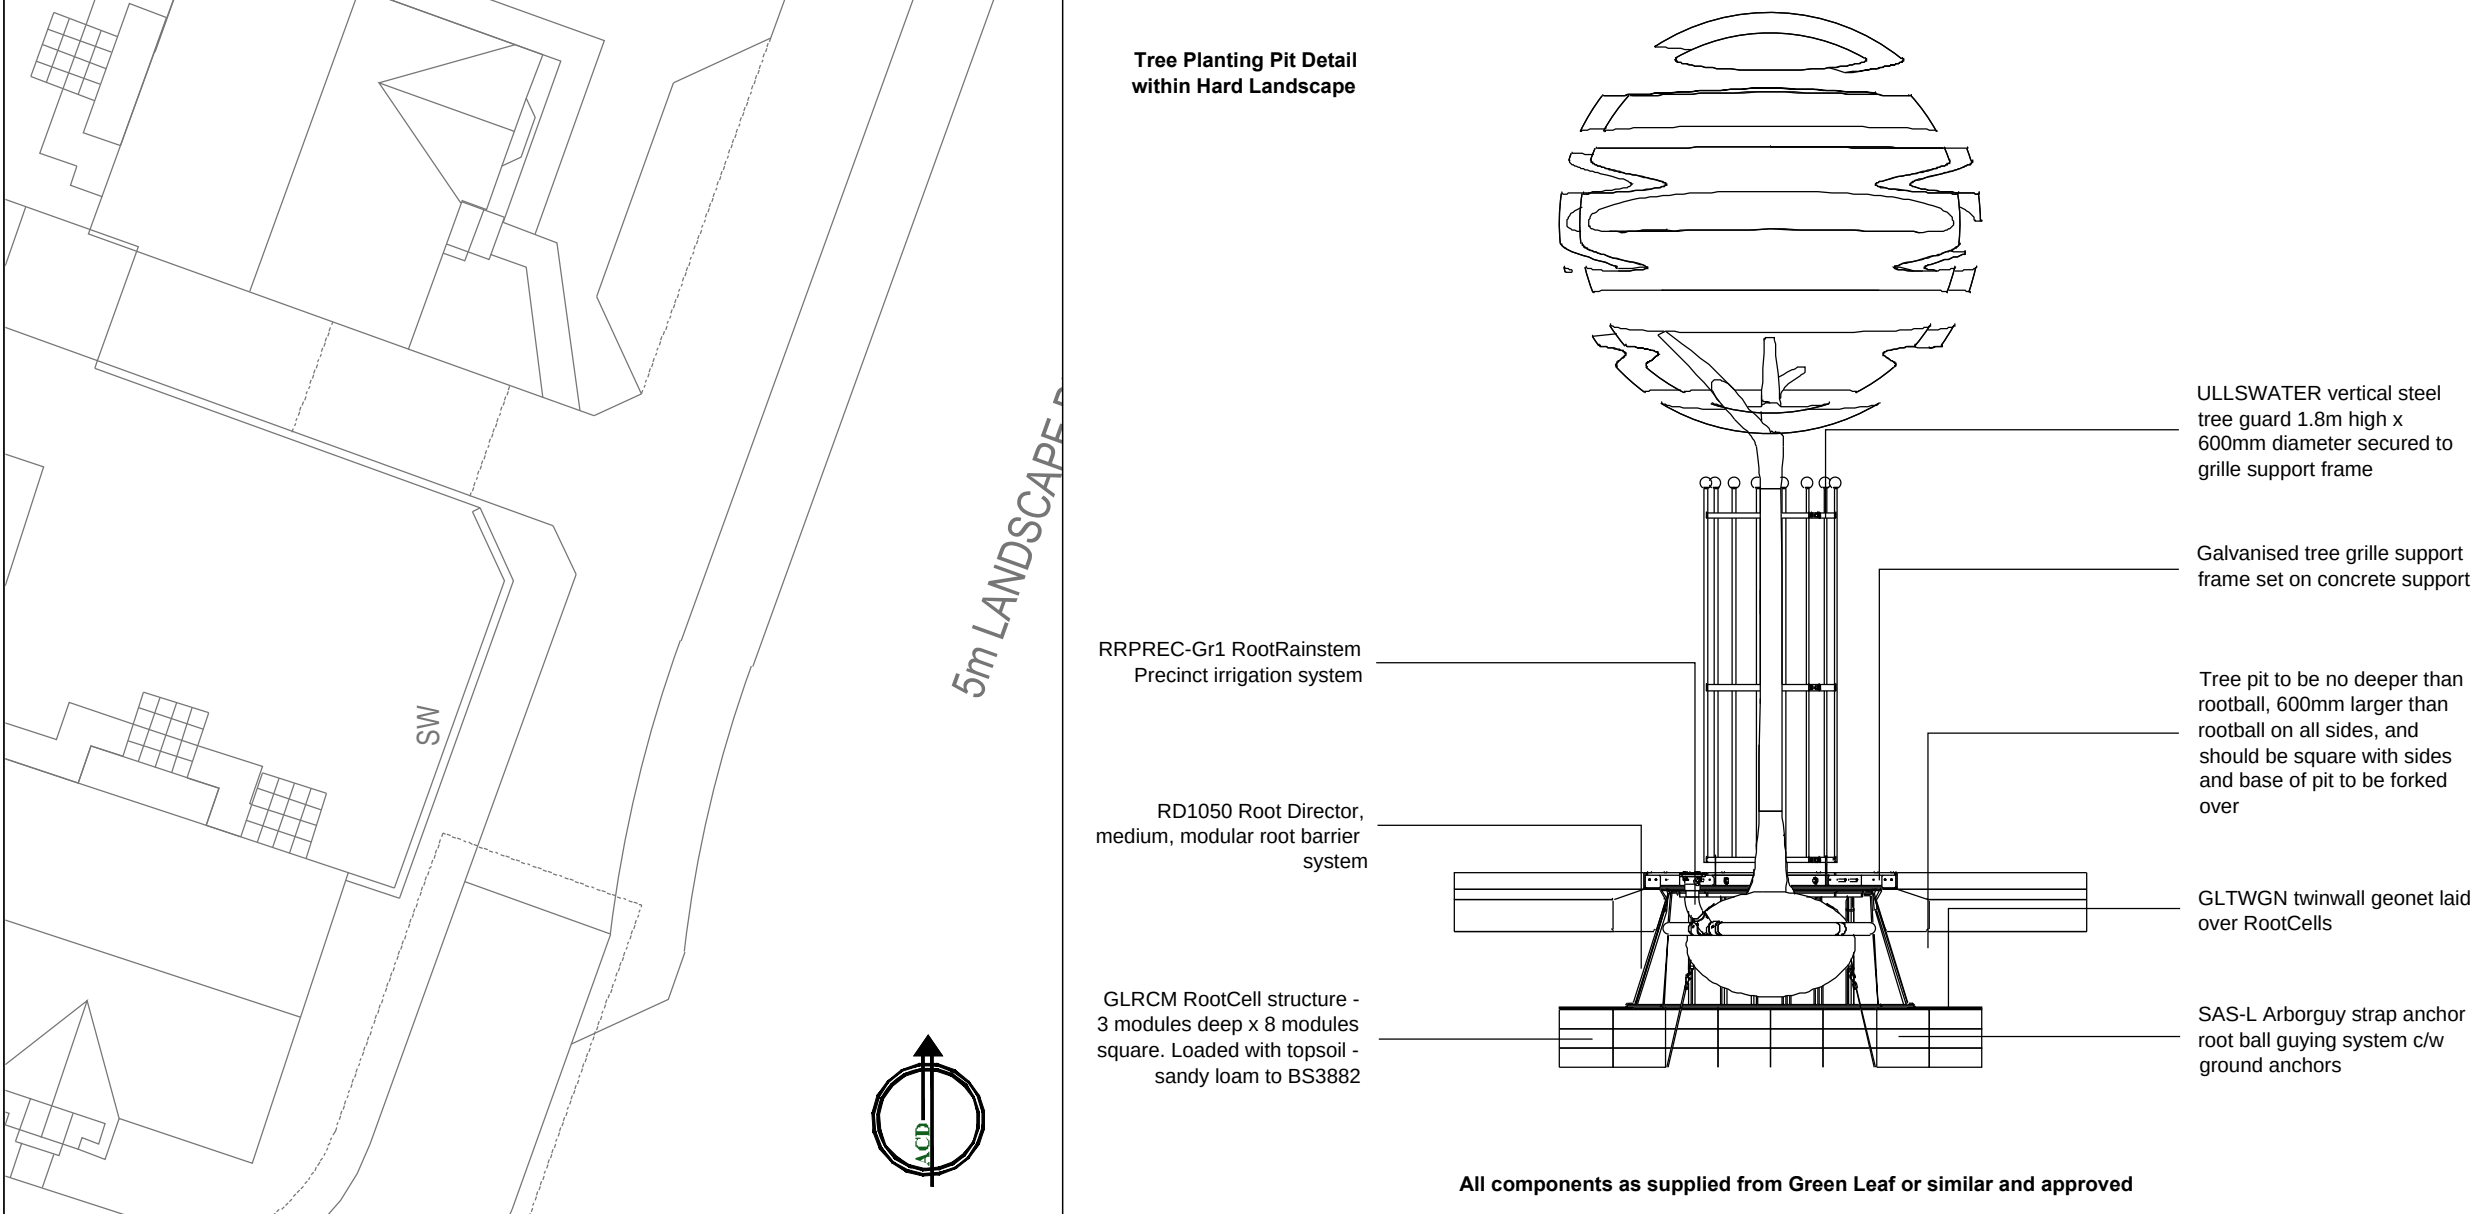


Planting schedule 15

No.	Species Name	Girth	Height	Density	Specification
2No	Malus Evereste	12-14cm	350-425cm	Counted	Heavy Standard / Clear Stem 175-200 :RB
4No	Salix alba	12-14cm	350-425cm	Counted	Heavy Standard / Clear Stem 175-200 :B
Total :6No					

Number of Plants	Species Name	Height	Pot Size	Specification	Density
45No	Escallonia 'Apple Blossom'	40-60cm	3L	Bushy / 4 brks	0.5Cr Double Staggered at 0.5m offset
138No	Ligustrum ovalifolium	40-60cm	3L	Branched / 5 brks	0.5Cr Double Staggered at 0.5m offset
Total :591No					

No.	Species Name	Height	Pot Size	Specification	Density
7No	Aucuba japonica 'Rozannie'	30-40cm	3L	Bushy	4/m²
16No	Berberis thunbergii 'Atropurpurea'	30-40cm	3L	Branched / 5 brks	4/m²
39No	Ceanothus thyrsiflorus repens	30-40cm	3L	Bushy	4/m²
5No	Chaenomeles speciosa 'Nivalis'	60-80cm	10L	Branched / Counted	Counted
34No	Choisya 'Aztec Pearl'	40-60cm	3L	Bushy	4/m²
20No	Cistus 'Silver Pink'	40-60cm	3L	Bushy	4/m²
9No	Escallonia 'Pride of Donard'	40-60cm	3L	Bushy	4/m²
21No	Euonymus fortunei 'Emerald Gaiety'	30-40cm	5L	Bushy	4/m²
57No	Hebe 'Sapphire'	40-60cm	3L	Bushy	4/m²
7No	Hebe albicans	20-30cm	3L	Bushy	4/m²
59No	Lonicera nitida 'Lemon Beauty'	30-40cm	3L	Bushy	4/m²
28No	Osmanthus delavayi	20-30cm	3L	Bushy	4/m²
16No	Pittosporum tenuifolium 'Tom Thumb'	30-40cm	3L	Branched	4/m²
12No	Potentilla fruticosa 'Abbotswood White'	30-40cm	3L	Bushy	4/m²
4No	Sarcococca hookeriana humilis	30-40cm	3L	Bushy	4/m²
12No	Skimmia japonica 'Nymans'	30-40cm	3L	Bushy	4/m²
4No	Skimmia japonica 'Rubella'	30-40cm	3L	Bushy	4/m²
4No	Spiraea thunbergii	30-40cm	3L	Bushy	4/m²
29No	Syringa microphylla 'Superba'	30-40cm	3L	Bushy	4/m²
Total :428No					

No.	Species Name	Height	Pot Size	Specification	Density
7No	Jasminum officinale	100-150cm	10L	Several Shoots / 5 brks	3x Caned / Counted
Total :7No					

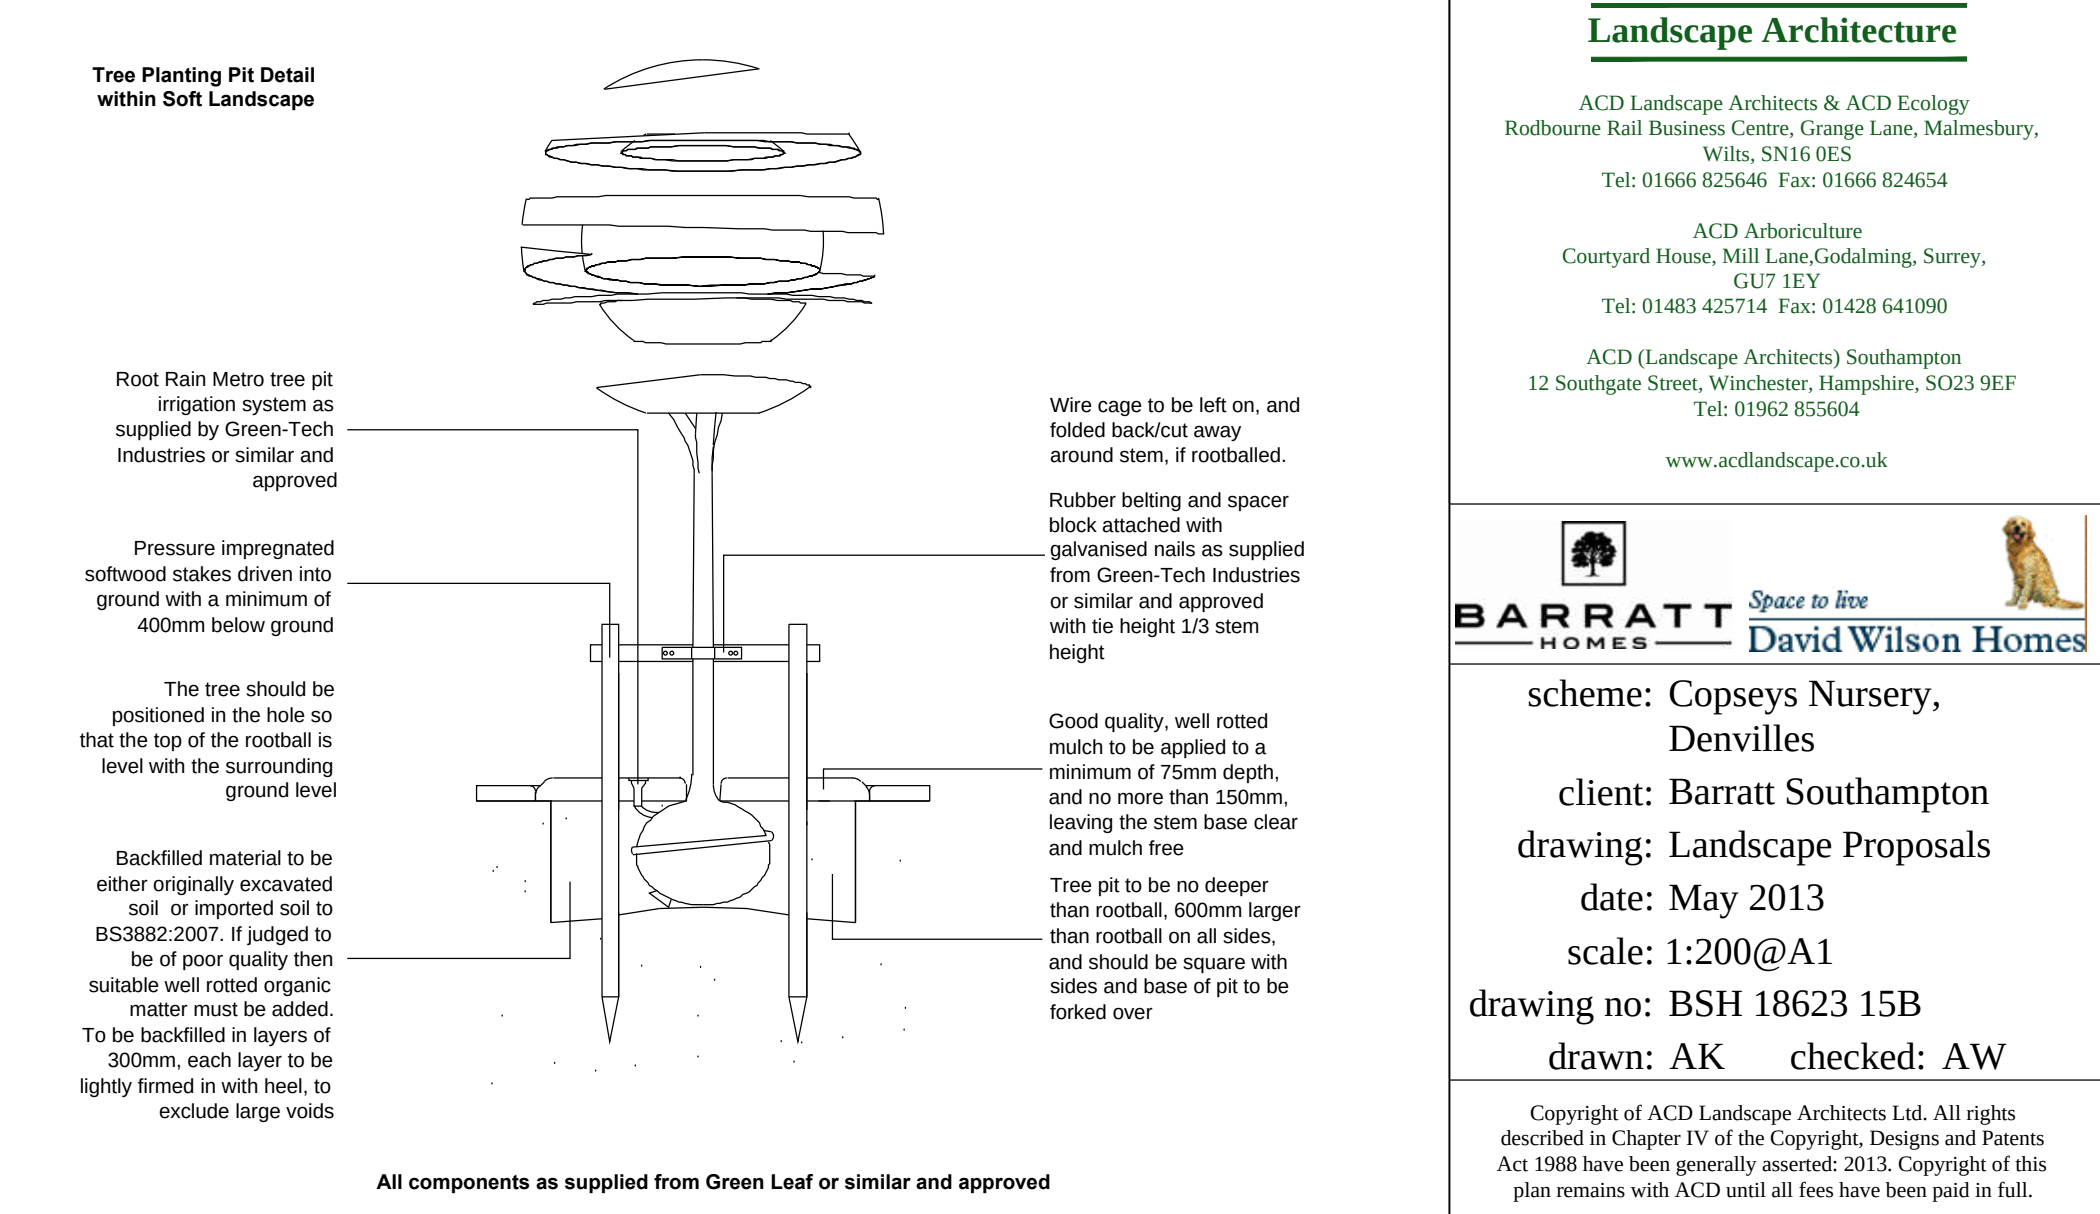

ACD Ecology Arboriculture Landscape Architecture

ACD Landscape Architects & ACD Ecology
Rothbourne Rail Business Centre, Grange Lane, Malmesbury, Wiltshire, SN16 0ES
Tel: 01666 825646 Fax: 01666 824654

ACD Arboriculture
Courtyard House, Mill Lane, Godalming, Surrey, GU7 1BY
Tel: 01483 425714 Fax: 01428 641090

ACD (Landscape Architects) Southampton
12 Southgate Street, Winchester, Hampshire, SO23 9EF
Tel: 01962 855604

www.acdlandscape.co.uk

BARRATT HOMES Space to live **David Wilson Homes**

scheme: Copseys Nursery, Denvilles
client: Barratt Southampton
drawing: Landscape Proposals
date: May 2013
scale: 1:200@A1
drawing no: BSH 18623 15B
drawn: AK checked: AW

Copyright of ACD Landscape Architects Ltd. All rights reserved in Chapter IV of the Copyright, Designs and Patents Act 1988 have been generally asserted. 2013. Copyright of this plan remains with ACD until all fees have been paid in full.