


SUPERSEDED



0 5 10 15m
Scale 1:250
1:250 @ A1

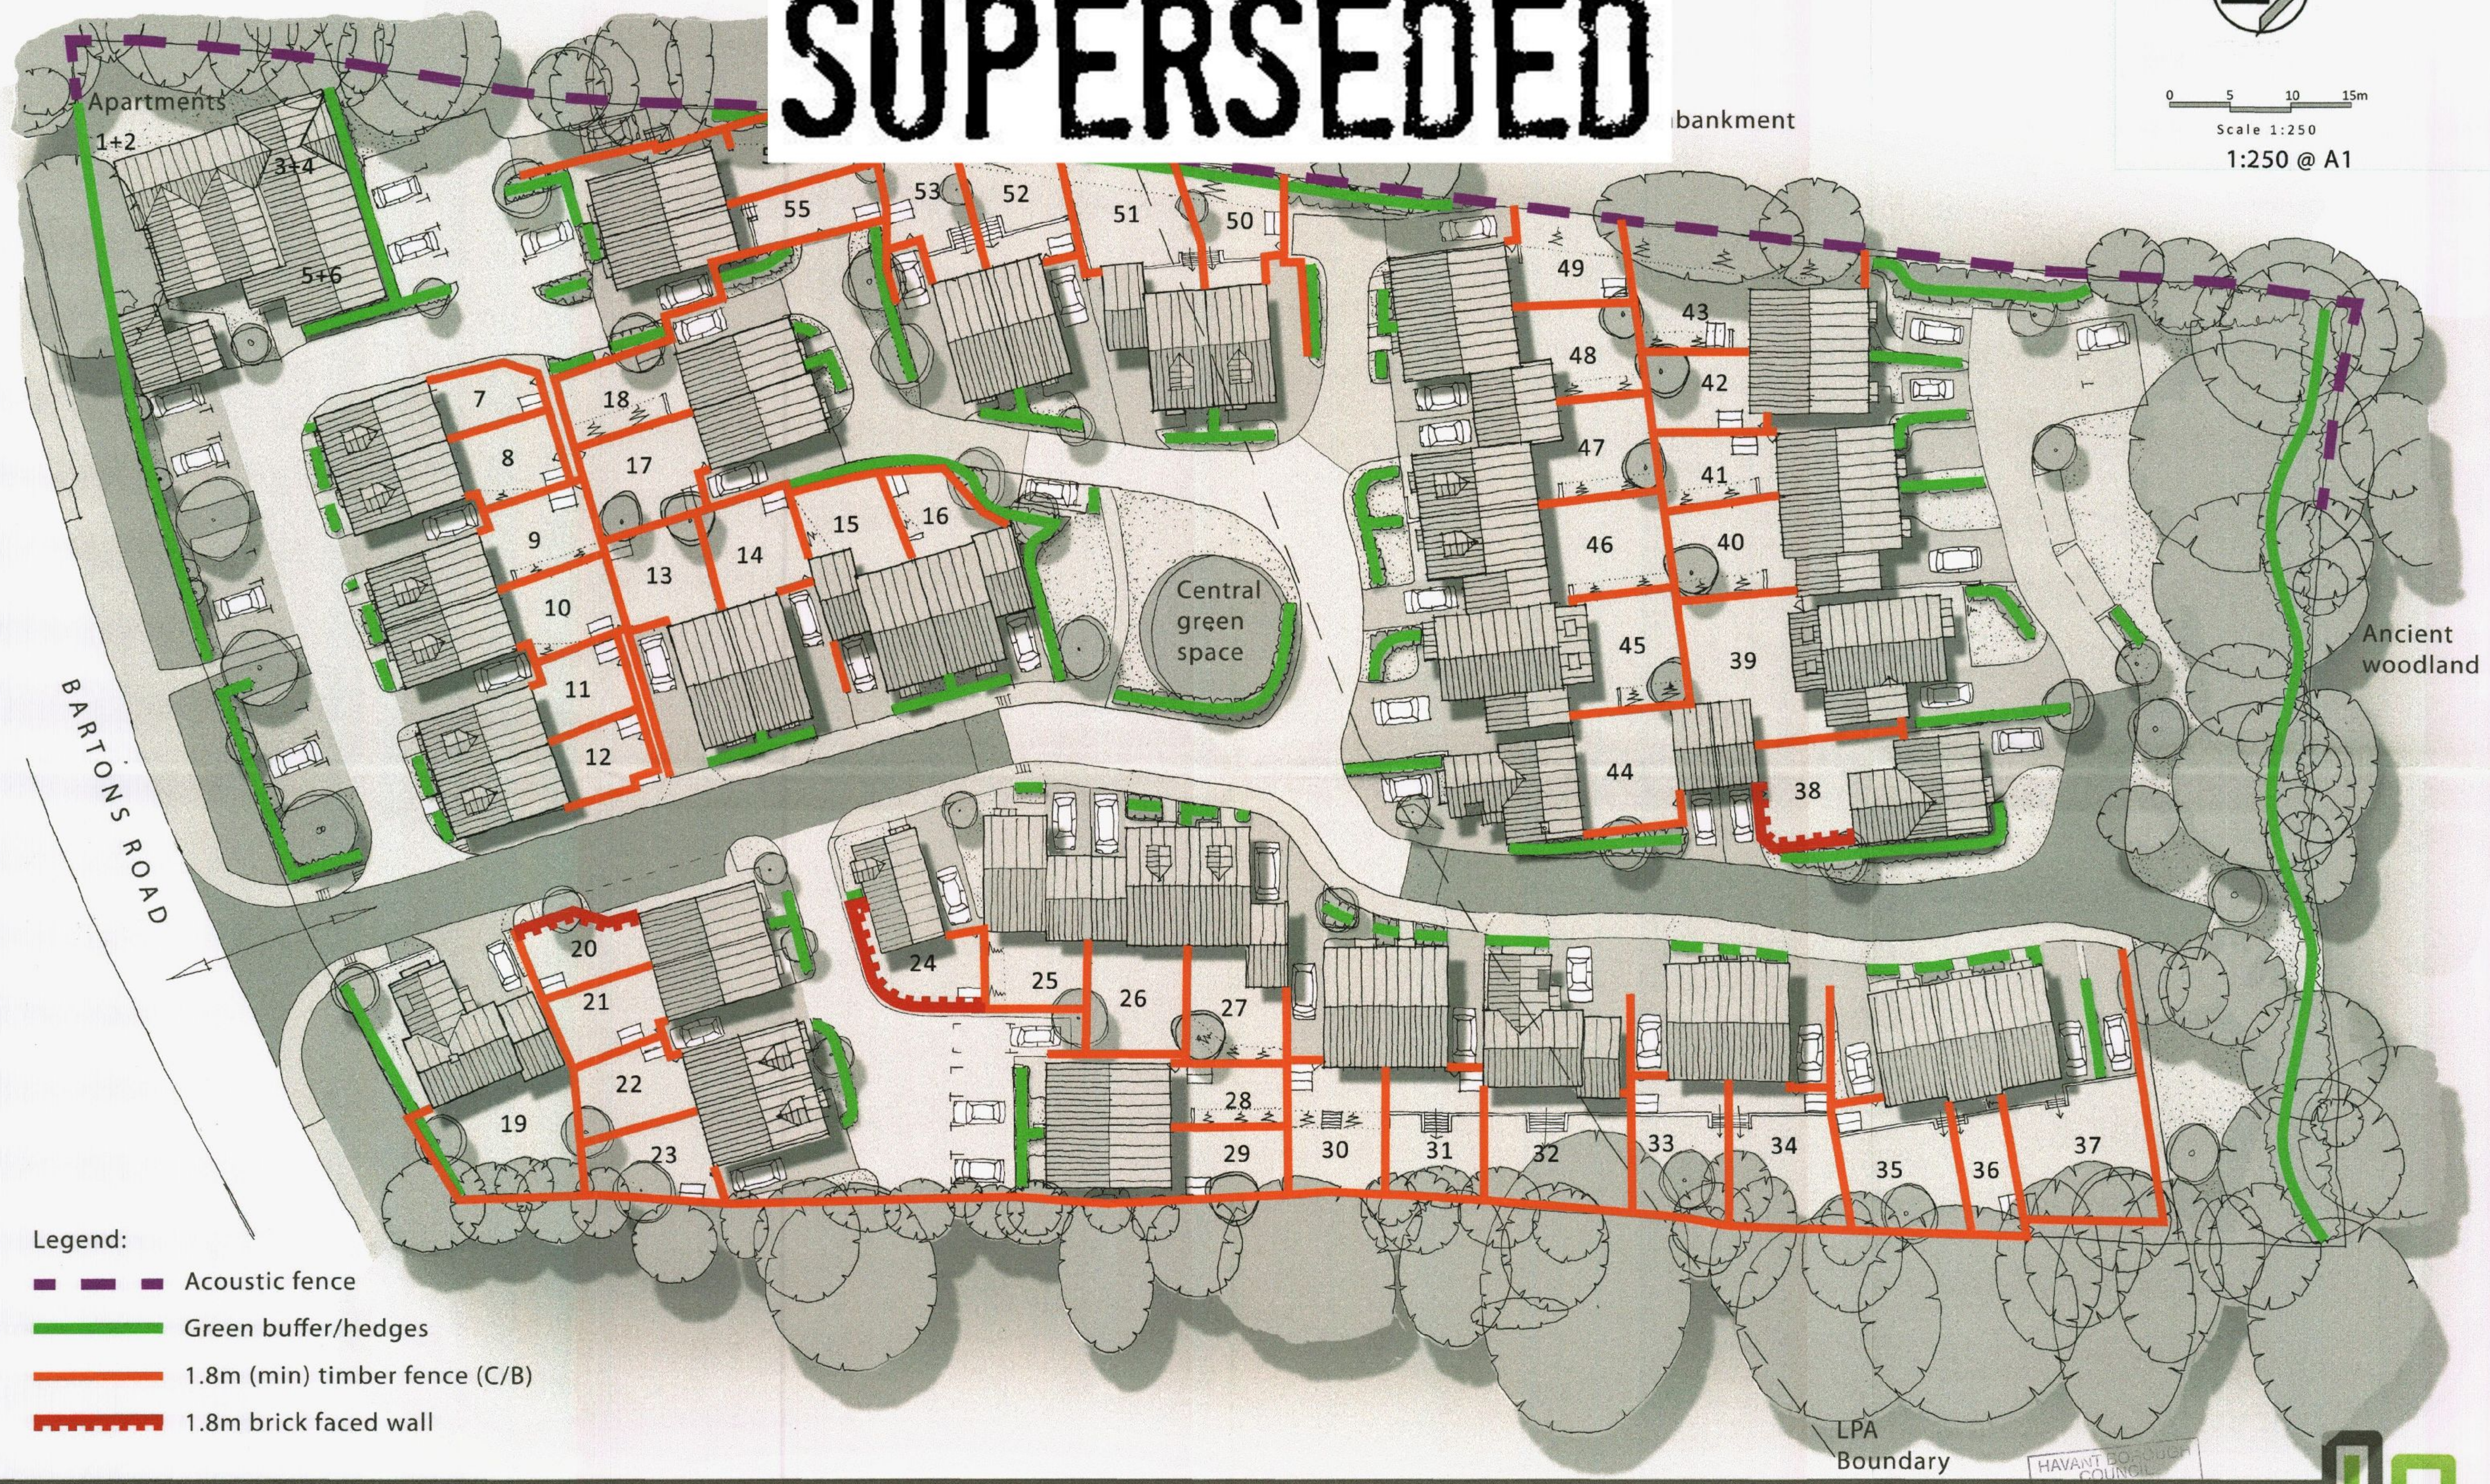

- Legend:
- Acoustic fence
 - Green buffer/hedges
 - 1.8m (min) timber fence (C/B)
 - 1.8m brick faced wall

HAVANT BOROUGH COUNCIL
28 NOV 2014
RECEIVED