



REFER TO FABRIK DRAWING 201

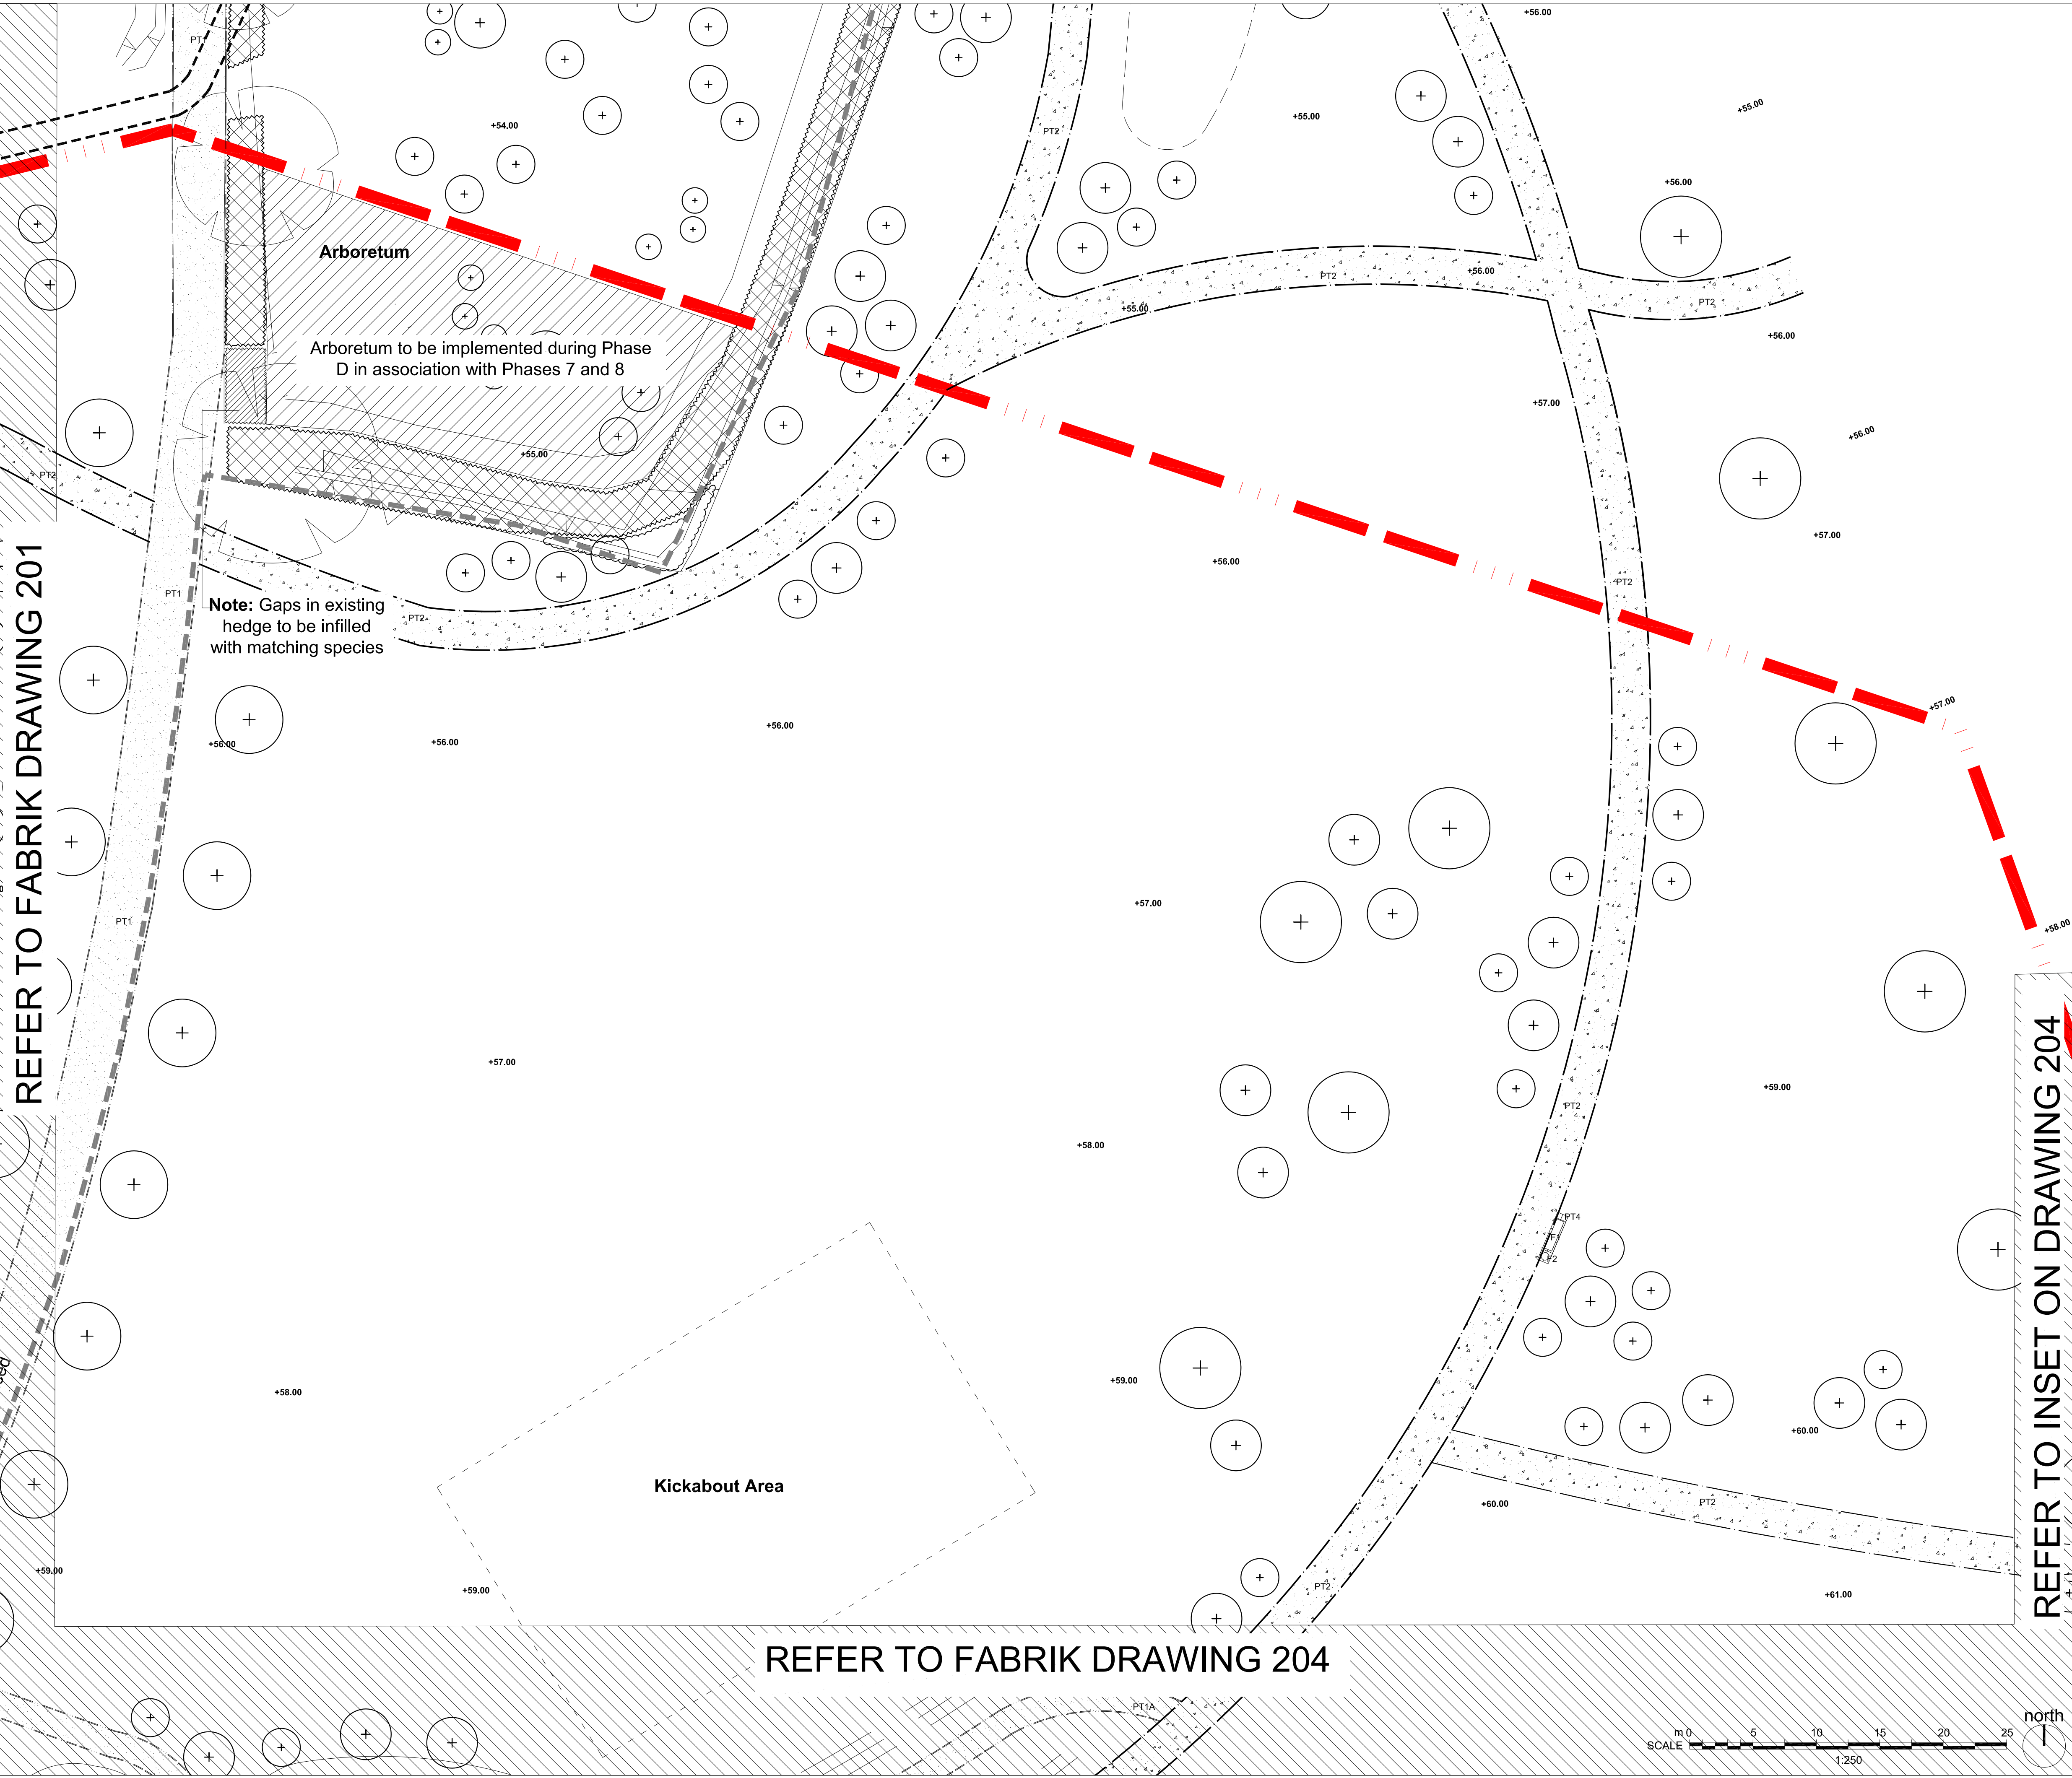

- Notes
- This drawing is the property of fabrik ltd. It must not be copied or reproduced without written consent.
 - Only figured dimensions are to be taken from this drawing. All contractors must visit site and be responsible for taking and checking all dimensions related to the works shown on the drawing.

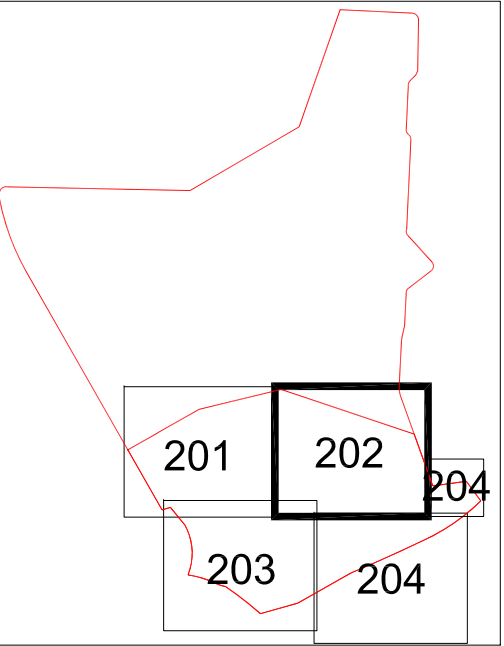

Refer to fabrik drawing D2050.L.TPA.300-4 soft landscape proposals.

Refer to fabrik drawing D2050.L.TPA.200 for detailed hard landscape legend.

No.	Date	Reason	Name
Revisions			
External References:			
• Engineer/Recvd-13-04-18/130418_EW_01_A			
• Engineer/Recvd-13-07-31/11EW02 extract			
• Engineer/Recvd-13-05-09/GTWVWILLEB_SK_05			
• Tree Survey/Recvd-12-10-04/11754 treefabrik tree survey & reference plan (bound) - Copy			
• Site Survey/topo			
• Archaeology/Recvd-13-02-07/Town Park Constraints			
• Engineer/Recvd-13-06-29/X_P2L UTILITIES			
• Engineer/Recvd-13-02-06 Town park constraintsXDR_SUDS_CONCEPT			
• Engineer/Recvd-13-03-27 footpathXRD_P11_ROAD_LAYOUT			
• Site Survey/Recvd-11-05-26/XSU_ORDSURV copy			
• Site Survey/Recvd-13-04-25 MBXSU_TOPOCONT_1000 - Copy			

fabrik
38a High Street
Alton
Hampshire
GU34 1BD

T: 01420 593250
F: 01420 544243
E: alton@fabrikuk.com
W: www.fabrikuk.com

Project
Town Park, Phase A, Berewood, Waterlooville
for Grainger

Drawing
Detailed Hard Landscape Plan 2 of 4

Scale	Date	Drawn
1:250 @ A1	August 2013	klk

Drawing No.	Revision
D2050 L.TPA.202	-

☐ Preliminary	☐ Issued for Design/Information
☒ Issued for Planning Approval	☐ Issued for Tender
☐ Issued for Construction	☐ As Built

Drawing sheet size - A1 Copyright Reserved (C)