




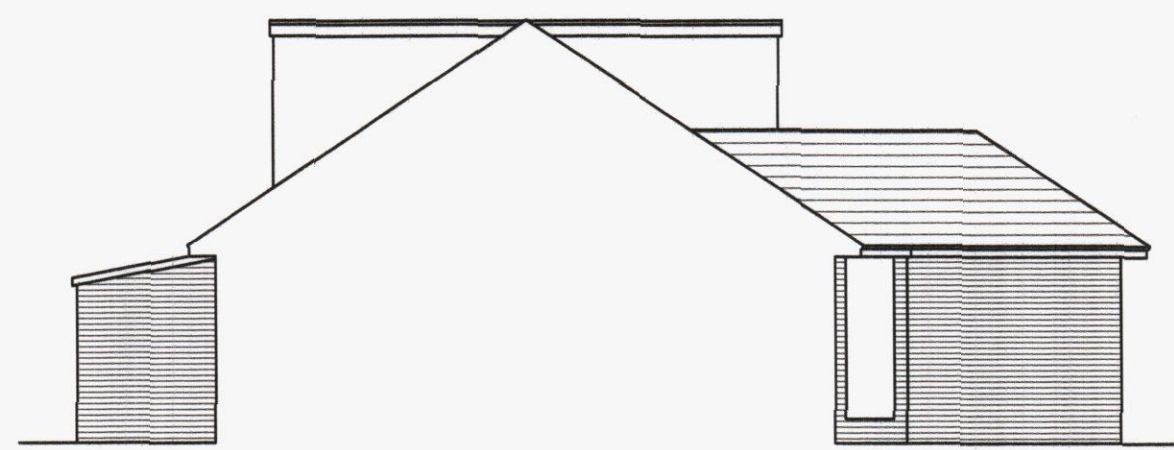


existing south elevation
1:100

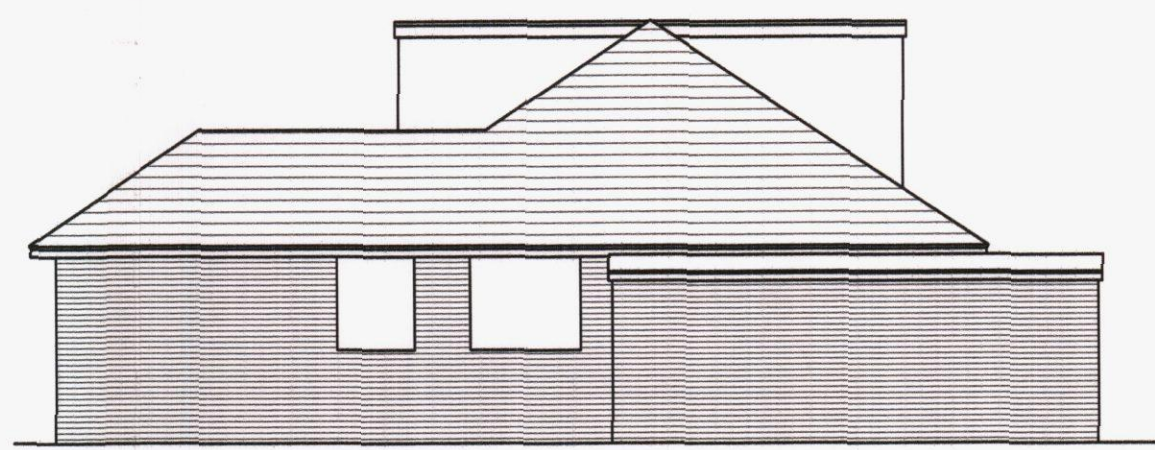


existing north elevation
1:100

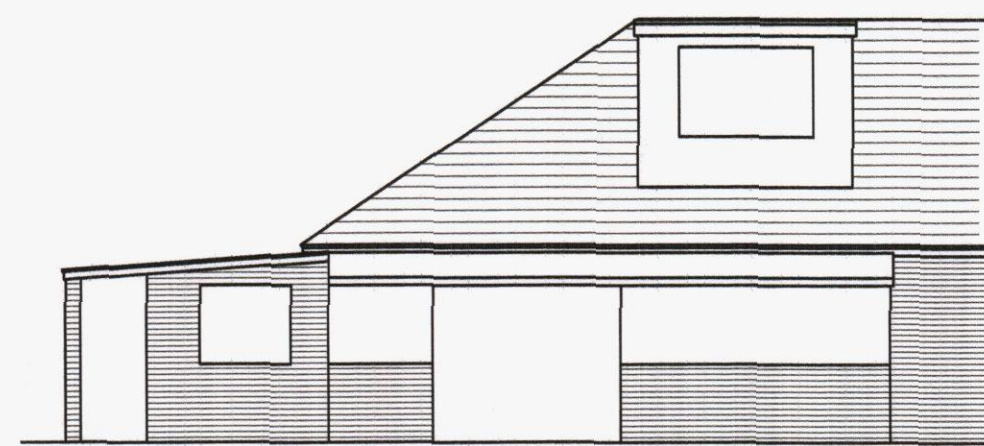


existing west elevation
1:100

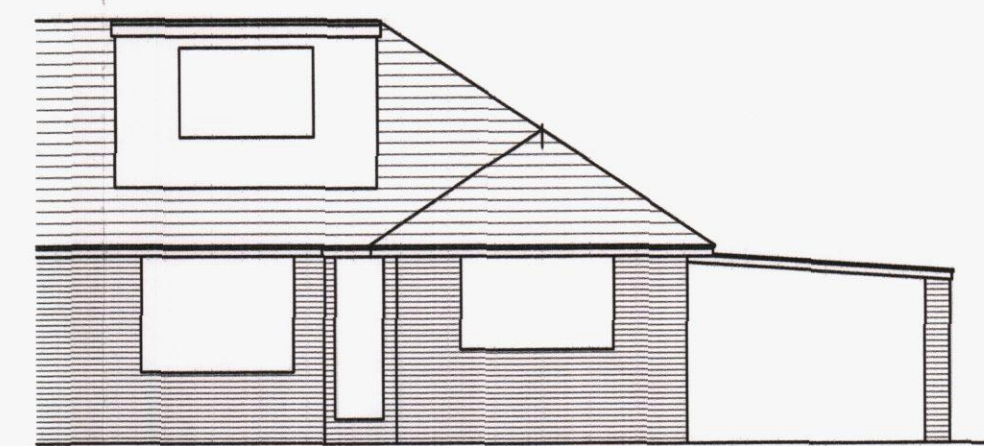


existing east elevation
1:100

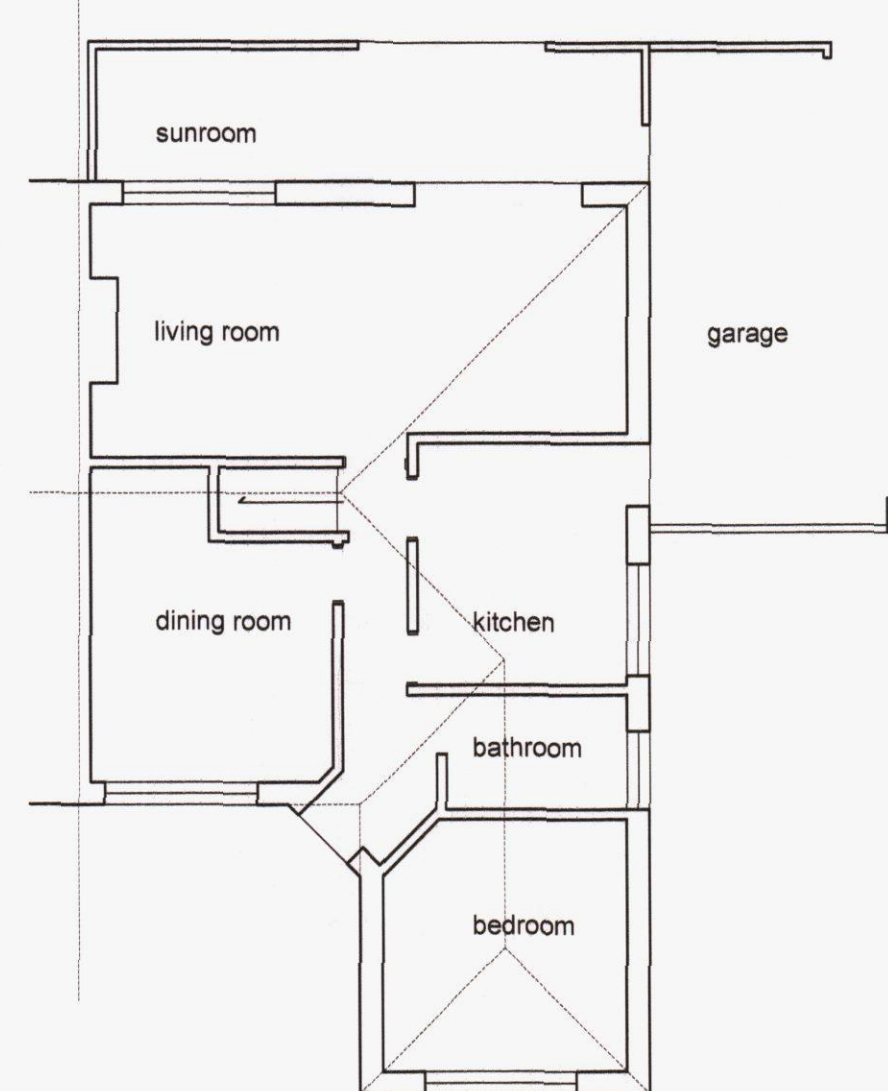


existing ground floor plan
1:100

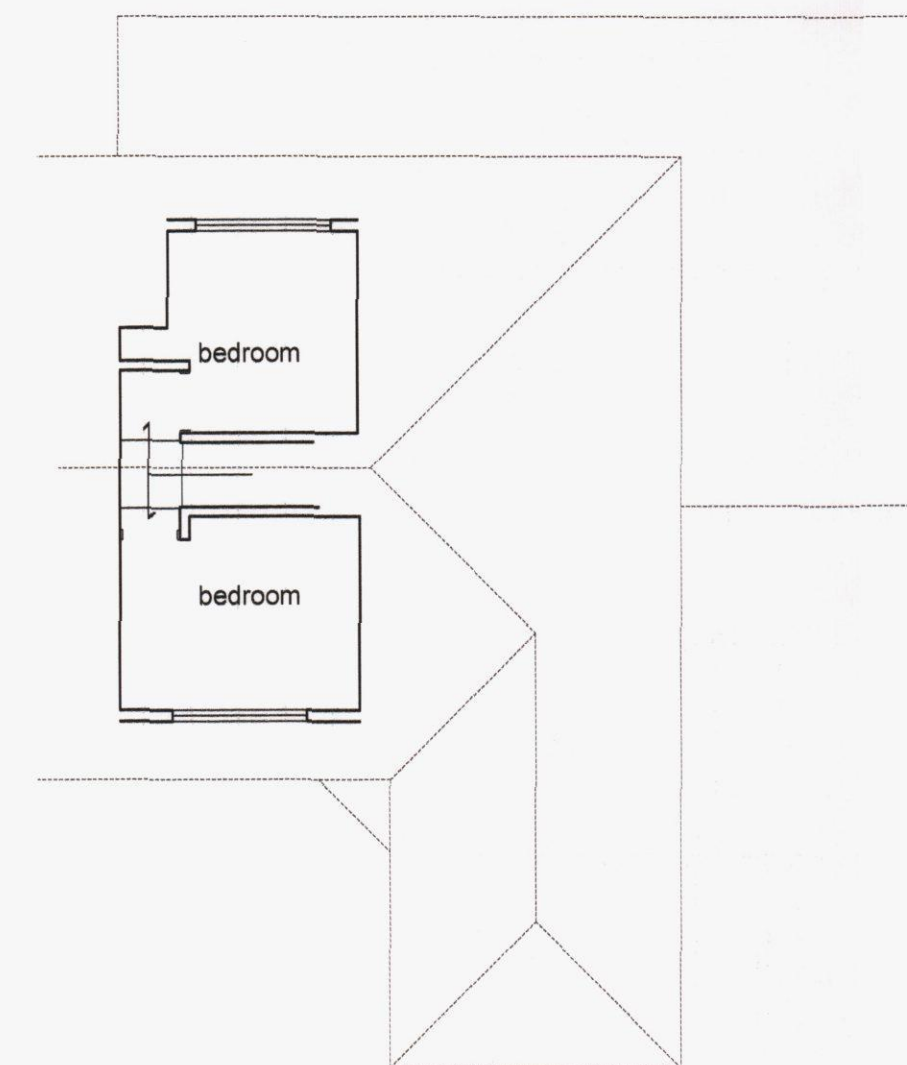

existing first floor plan
1:100

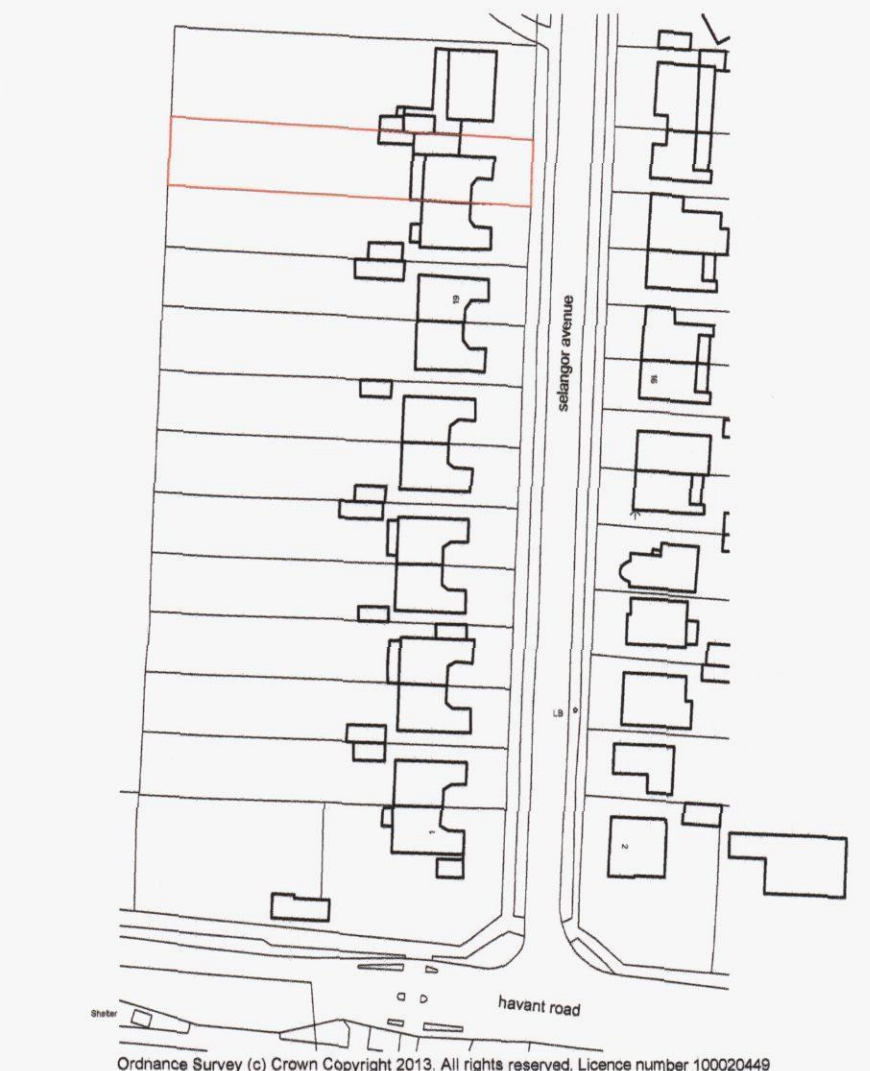


location plan
1:1250

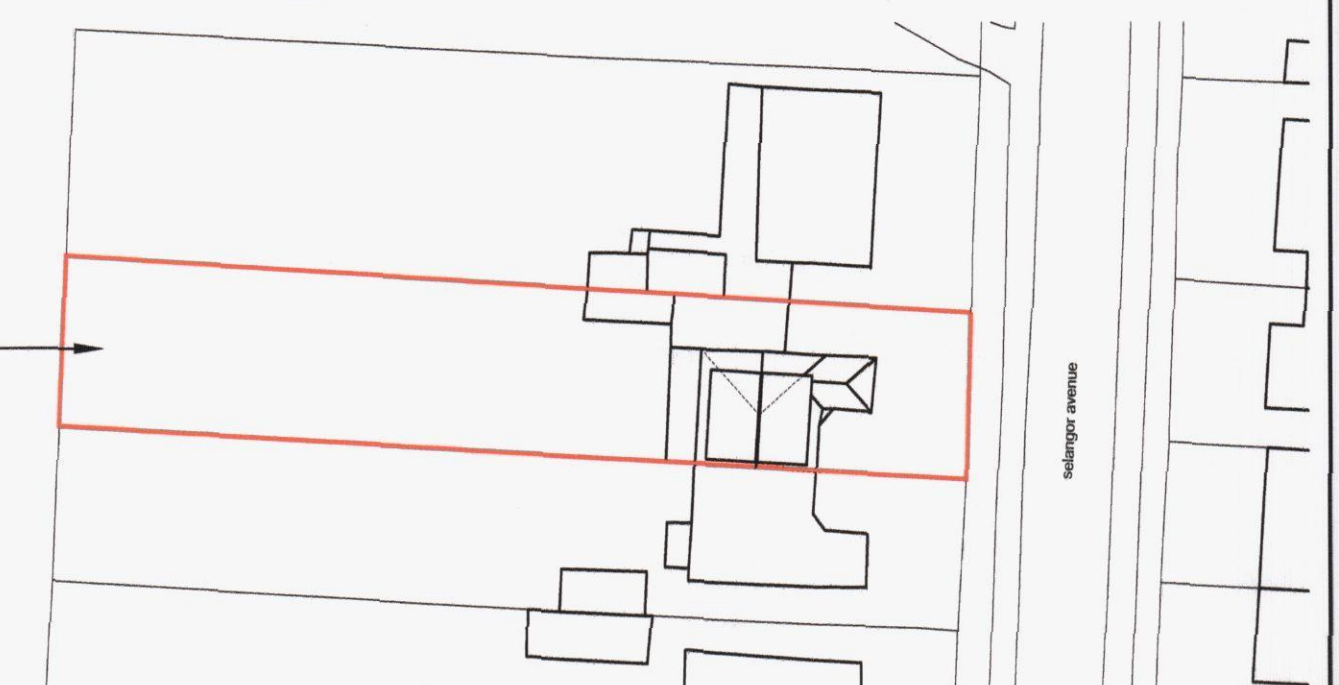


block plan
1:500


the application site

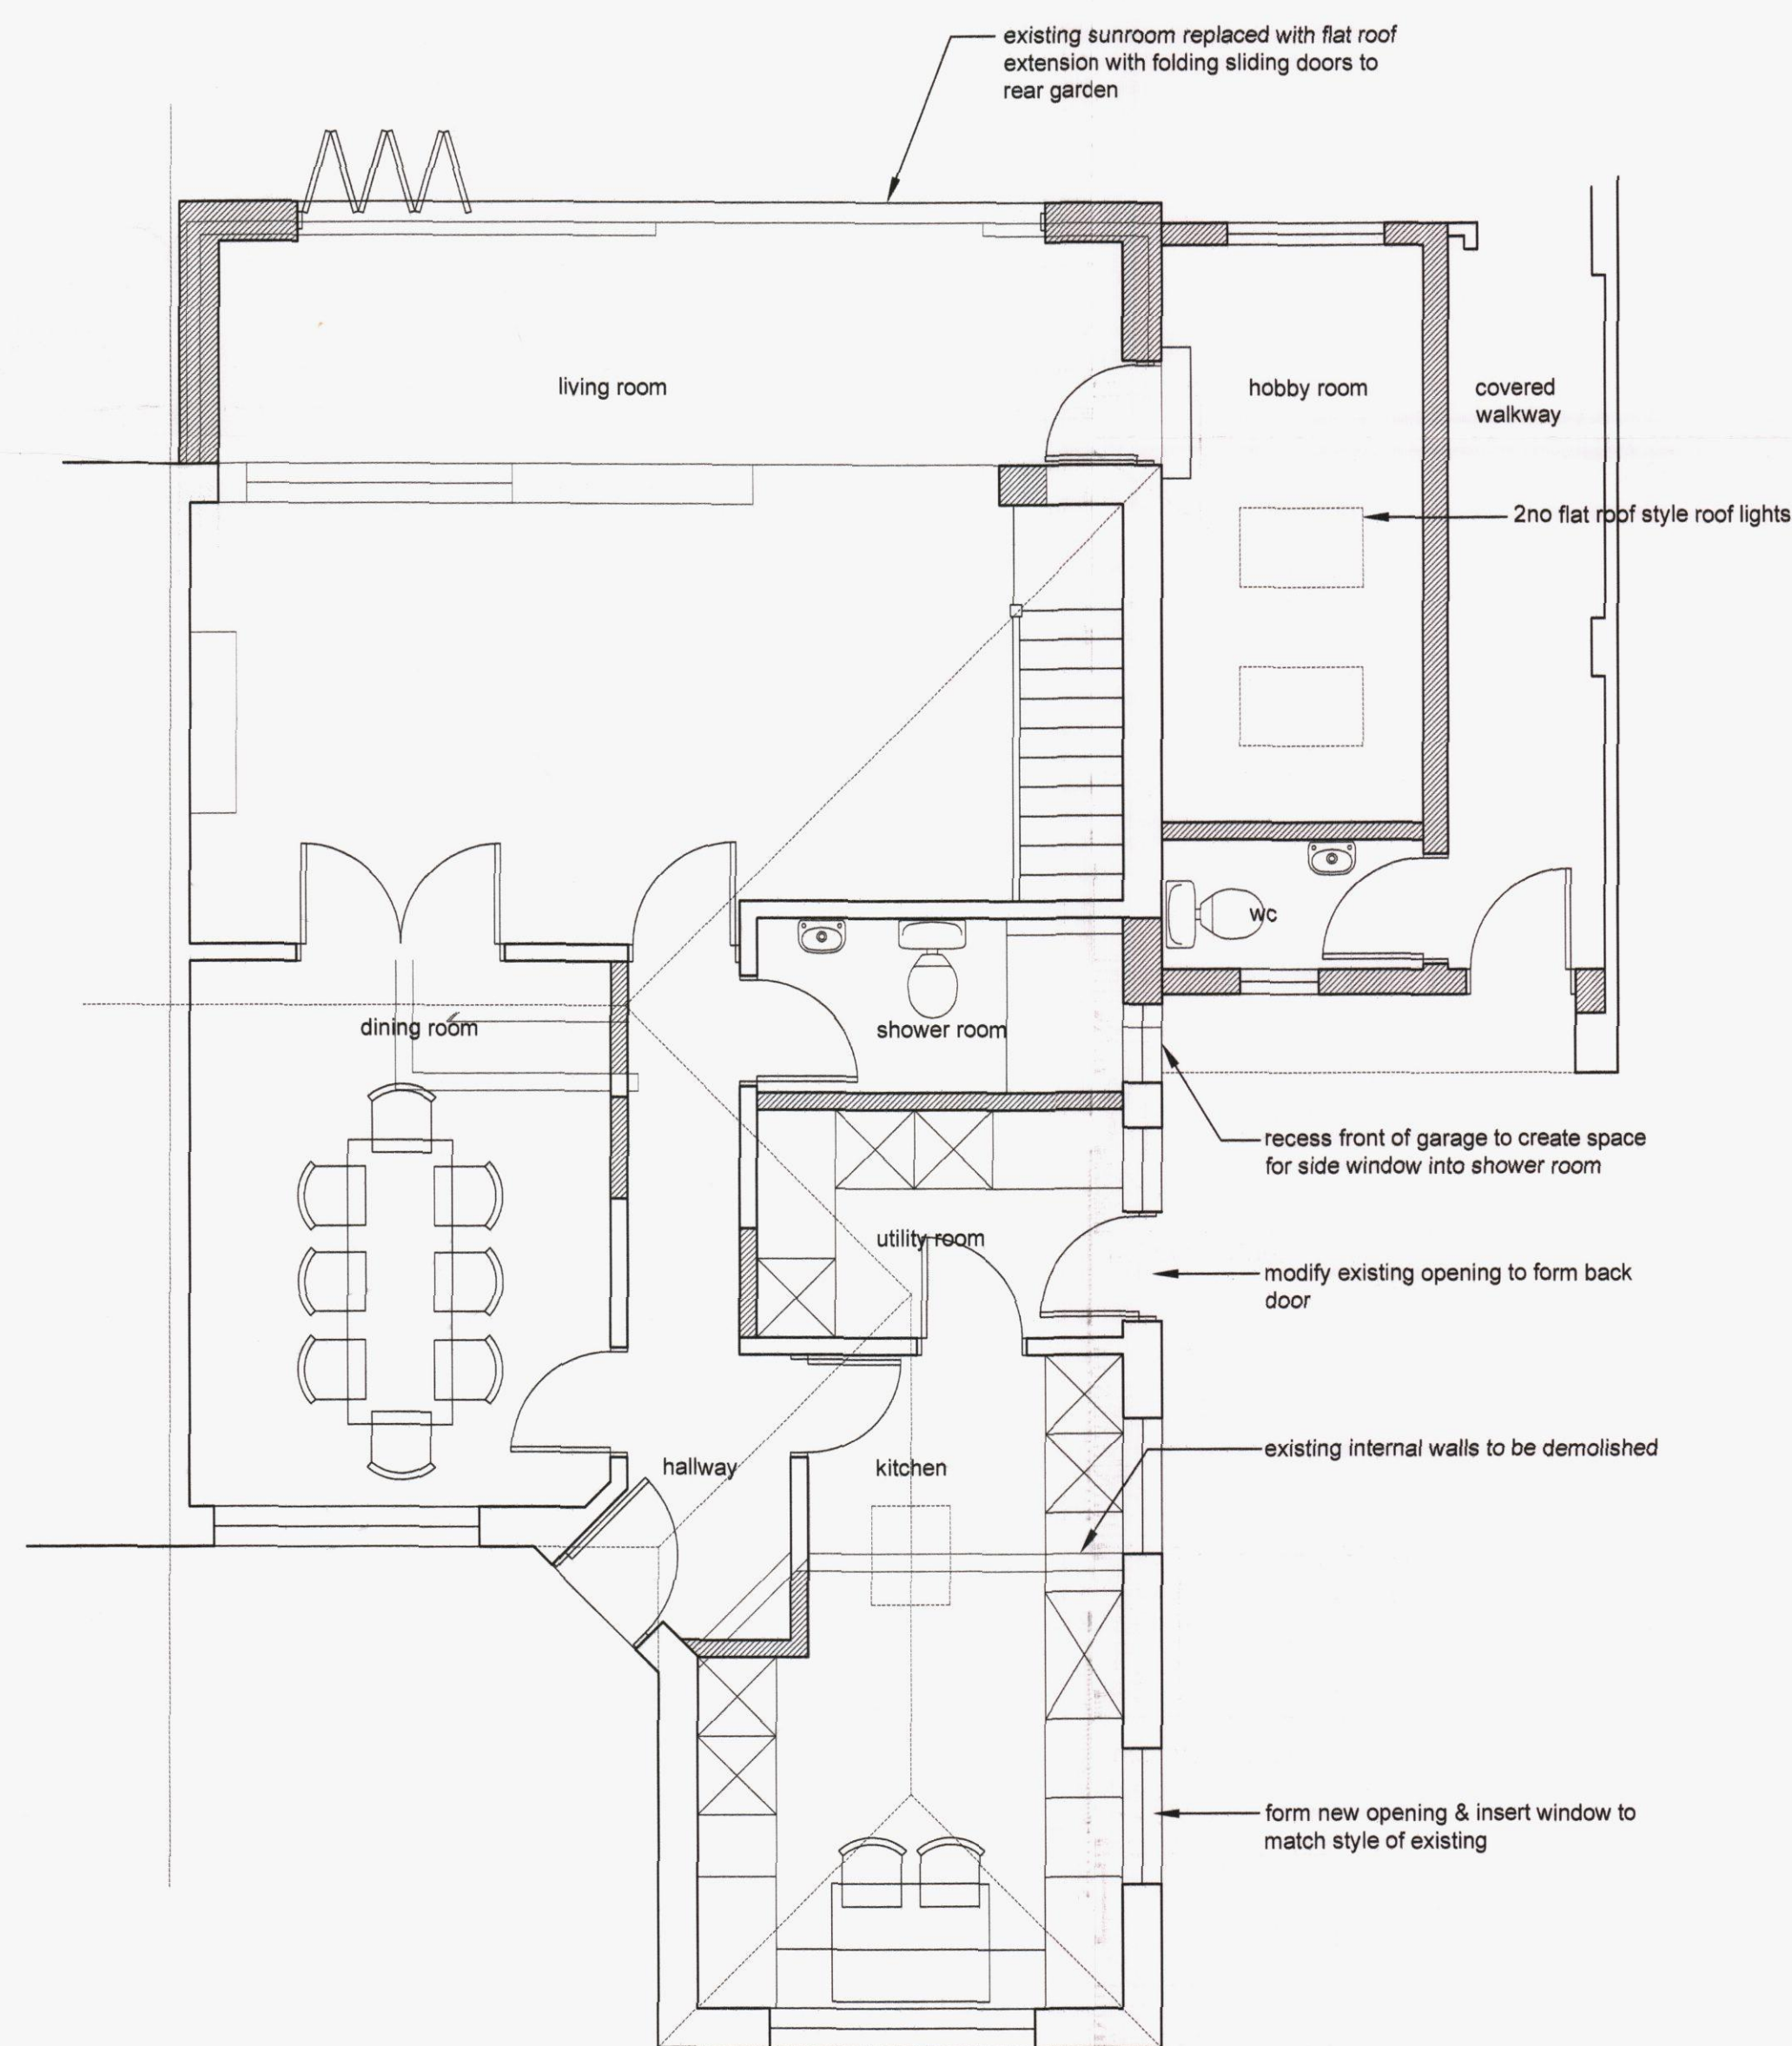


proposed ground floor plan
1:50

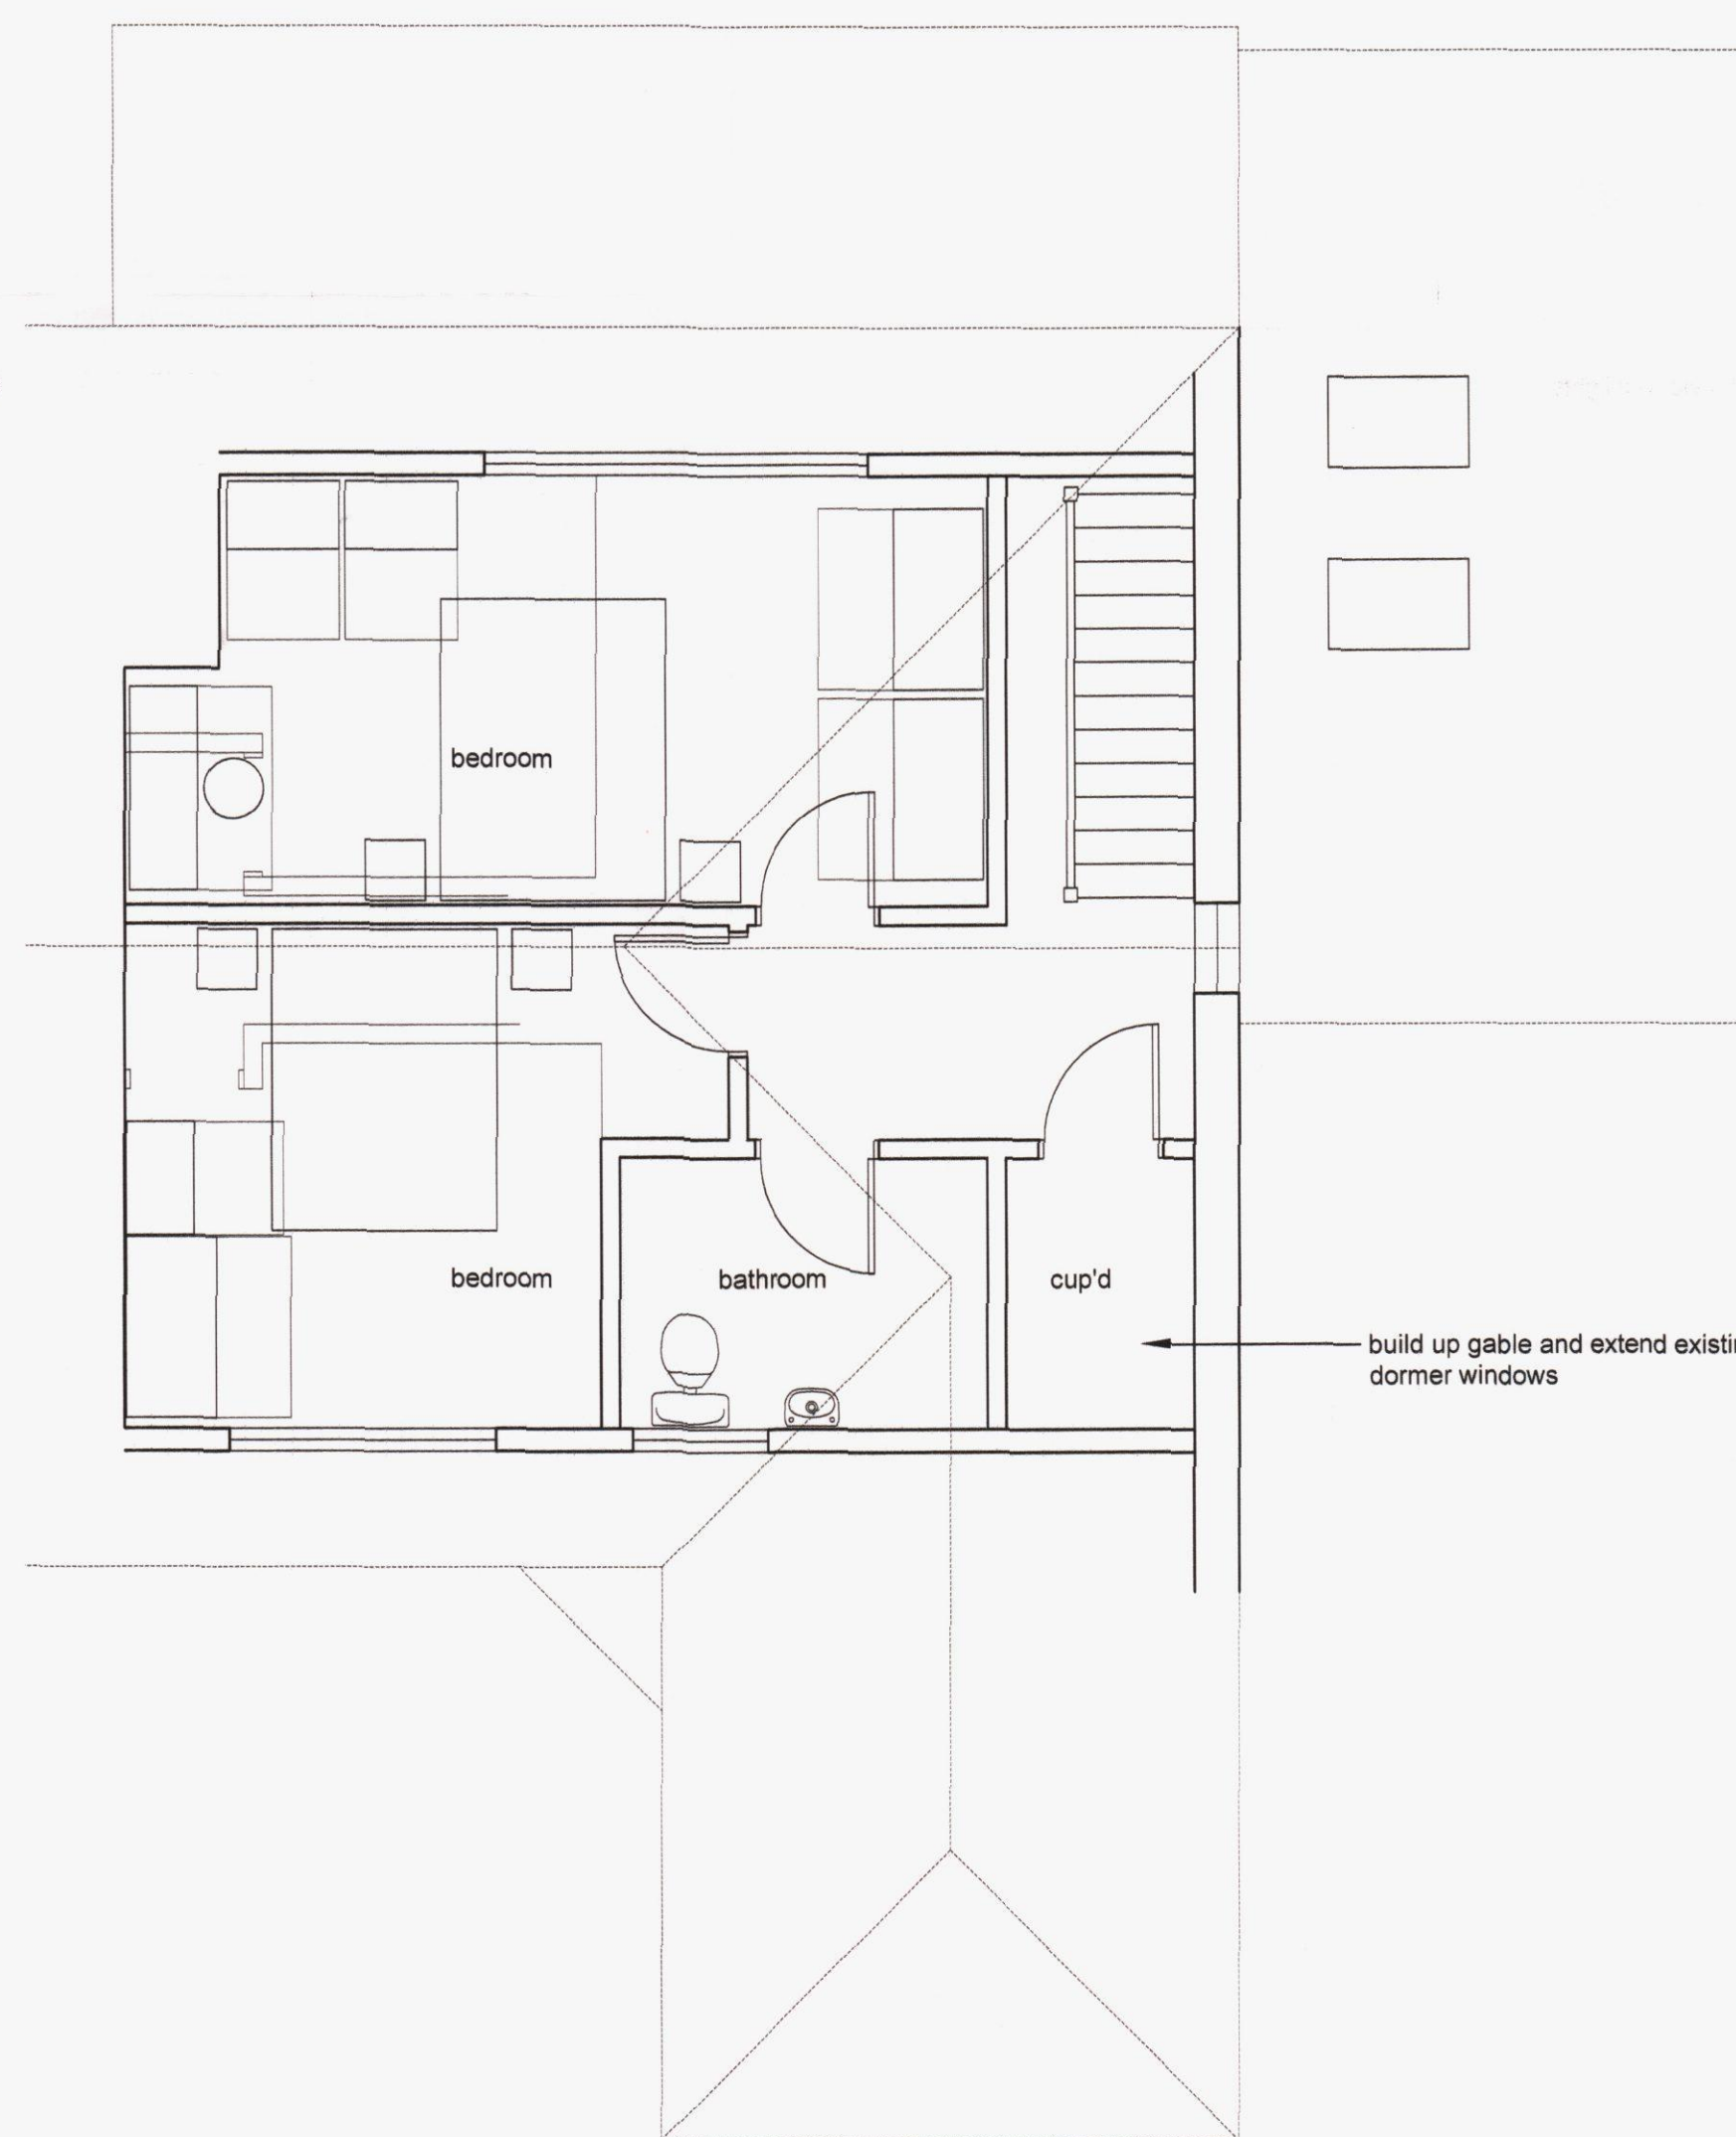

proposed first floor plan
1:50

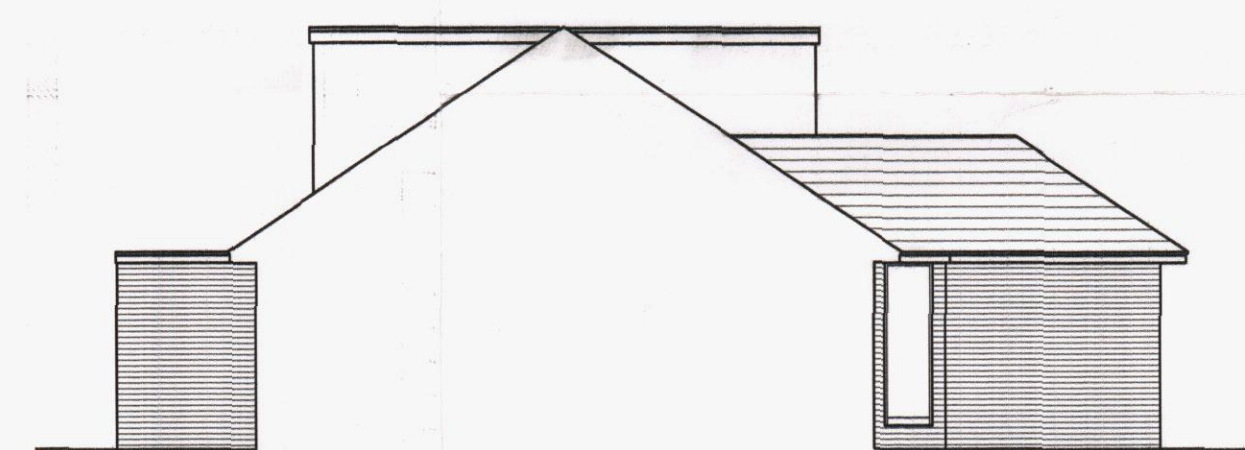

proposed south elevation
1:100

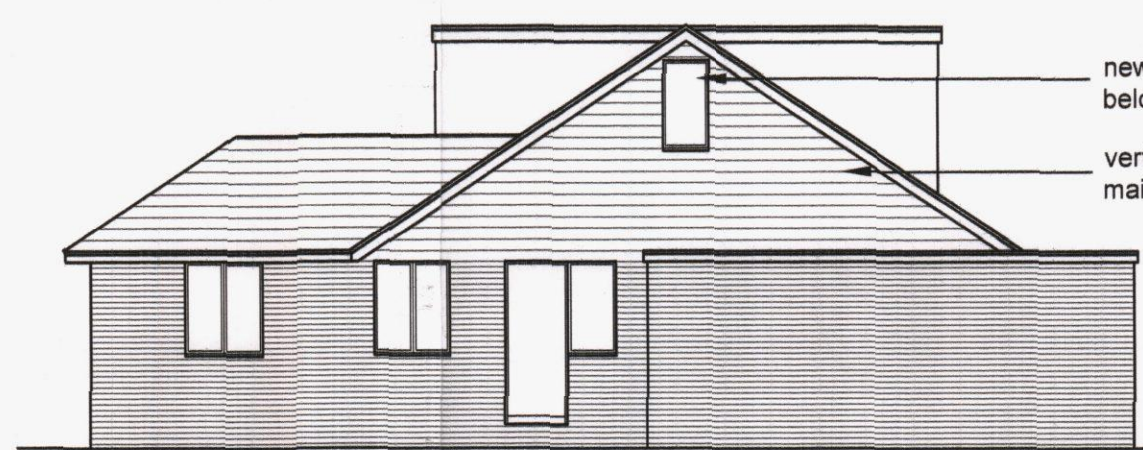

proposed north elevation
1:100



proposed west elevation
1:100



proposed east elevation
1:100

HAVANT BOROUGH COUNCIL
04 DEC 2013
RECEIVED

new window to first floor to be fixed below 1.7m from ffl and obscure glazed
vertical tile hanging to gable to match main roof

extend existing dormers with materials to match existing

folding sliding doors to rear elevation

existing lean-to replaced with flat roof

CLIENT	Mr & Mrs Starr
PROJECT	23 Selangor Avenue Emsworth, Hampshire, PO10 7LR
DRAWING TITLE	PLANNING APPLICATION Existing & proposed plans, elevations, location & block plans