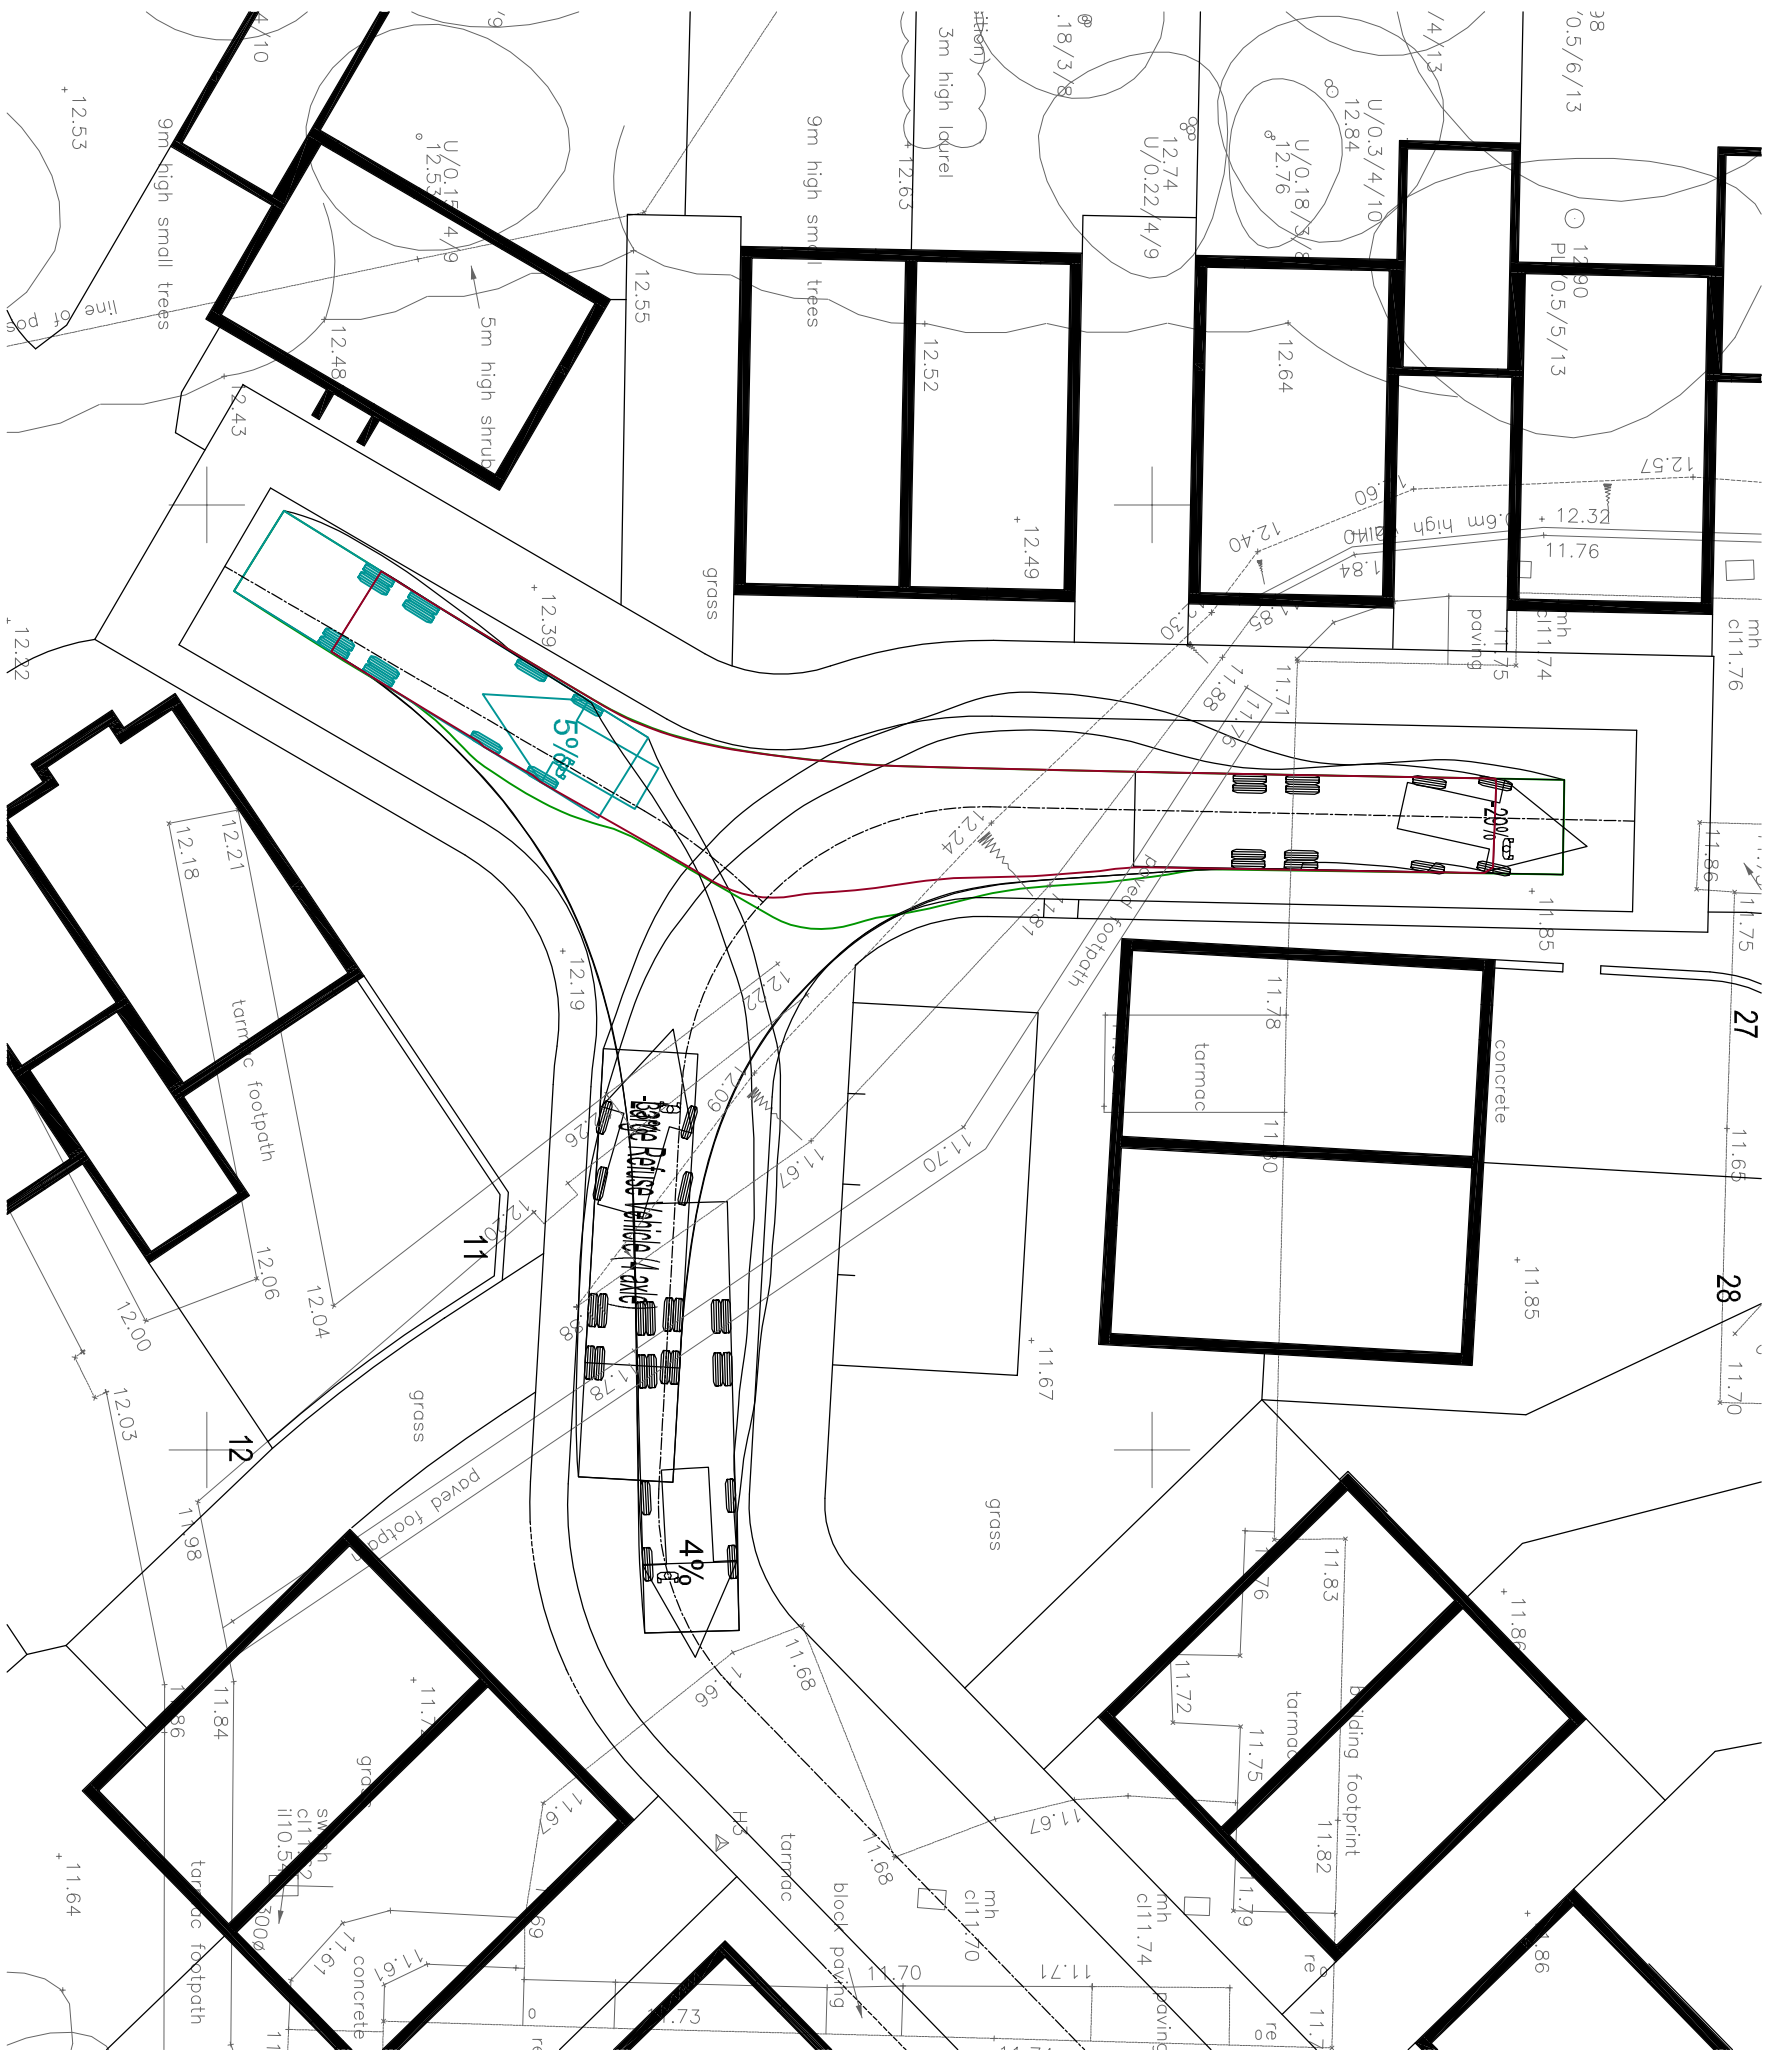


Large Refuse Vehicle (4 axle)
Overall Length 11.347m
Overall Width 1.76m
Overall Body Height 3.352m
Min Body Ground Clearance 1.396m
Track Width 1.382m
Lock to Lock Time 1.76m
Wall to Wall Turning Radius 11.330m

ES

Civil & Structural Consulting Engineers

The Stables, Lone Barn Studios, Stanbridge Lane, Romsey, Hampshire, SO51 0HE.
Tel: 01794 521213, Fax: 01794 522195, email: mail@eschersilverman.co.uk
www.eschersilverman.co.uk

ESCHER • SILVERMAN

Project

Drawing Title

Client

Barncroft Way, Havant
Engineering Details
Refuse Vehicle Tracking

For Information
Bellway Homes

Scales		Paper Size	
1:200	A3	Job No.	ES1423
Rev.	Date	Initial Issue	MRH 510-01
A	06.10.14	Initial Issue	Rev

This drawing is the copyright of Escher Silverman and may not be copied, altered or reproduced in any form or passed to a third party without the consent of Escher Silverman. Do not scale from this drawing, use figured dimensions only.
Dimensions should be checked and verified on site and any discrepancies should be reported to Escher Silverman as soon as possible.