



SUPERSEDED

LEGEND

EXISTING



Trees retained
Refer to Arbor
details and protection



Shrubs and hedges retained



Trees removed
Refer to Arboricultural Consultant for
details and protection



Brambles and scrub removed.
Remaining planting enhanced with
additional native mixes

PROPOSED



Deciduous Trees



Shrubs



Hedge



Grass



Grass mown 2 x per annum



Native Planting



Boundary Fencing - Close board Fence 1.8m high






Boundary Fencing - Green Weld Mesh Fence 1.8m high



Boundary Fencing - LAP
Bow Top metal railings 1m high



Hoggan footpath. No-dig within the RPA
of existing trees.

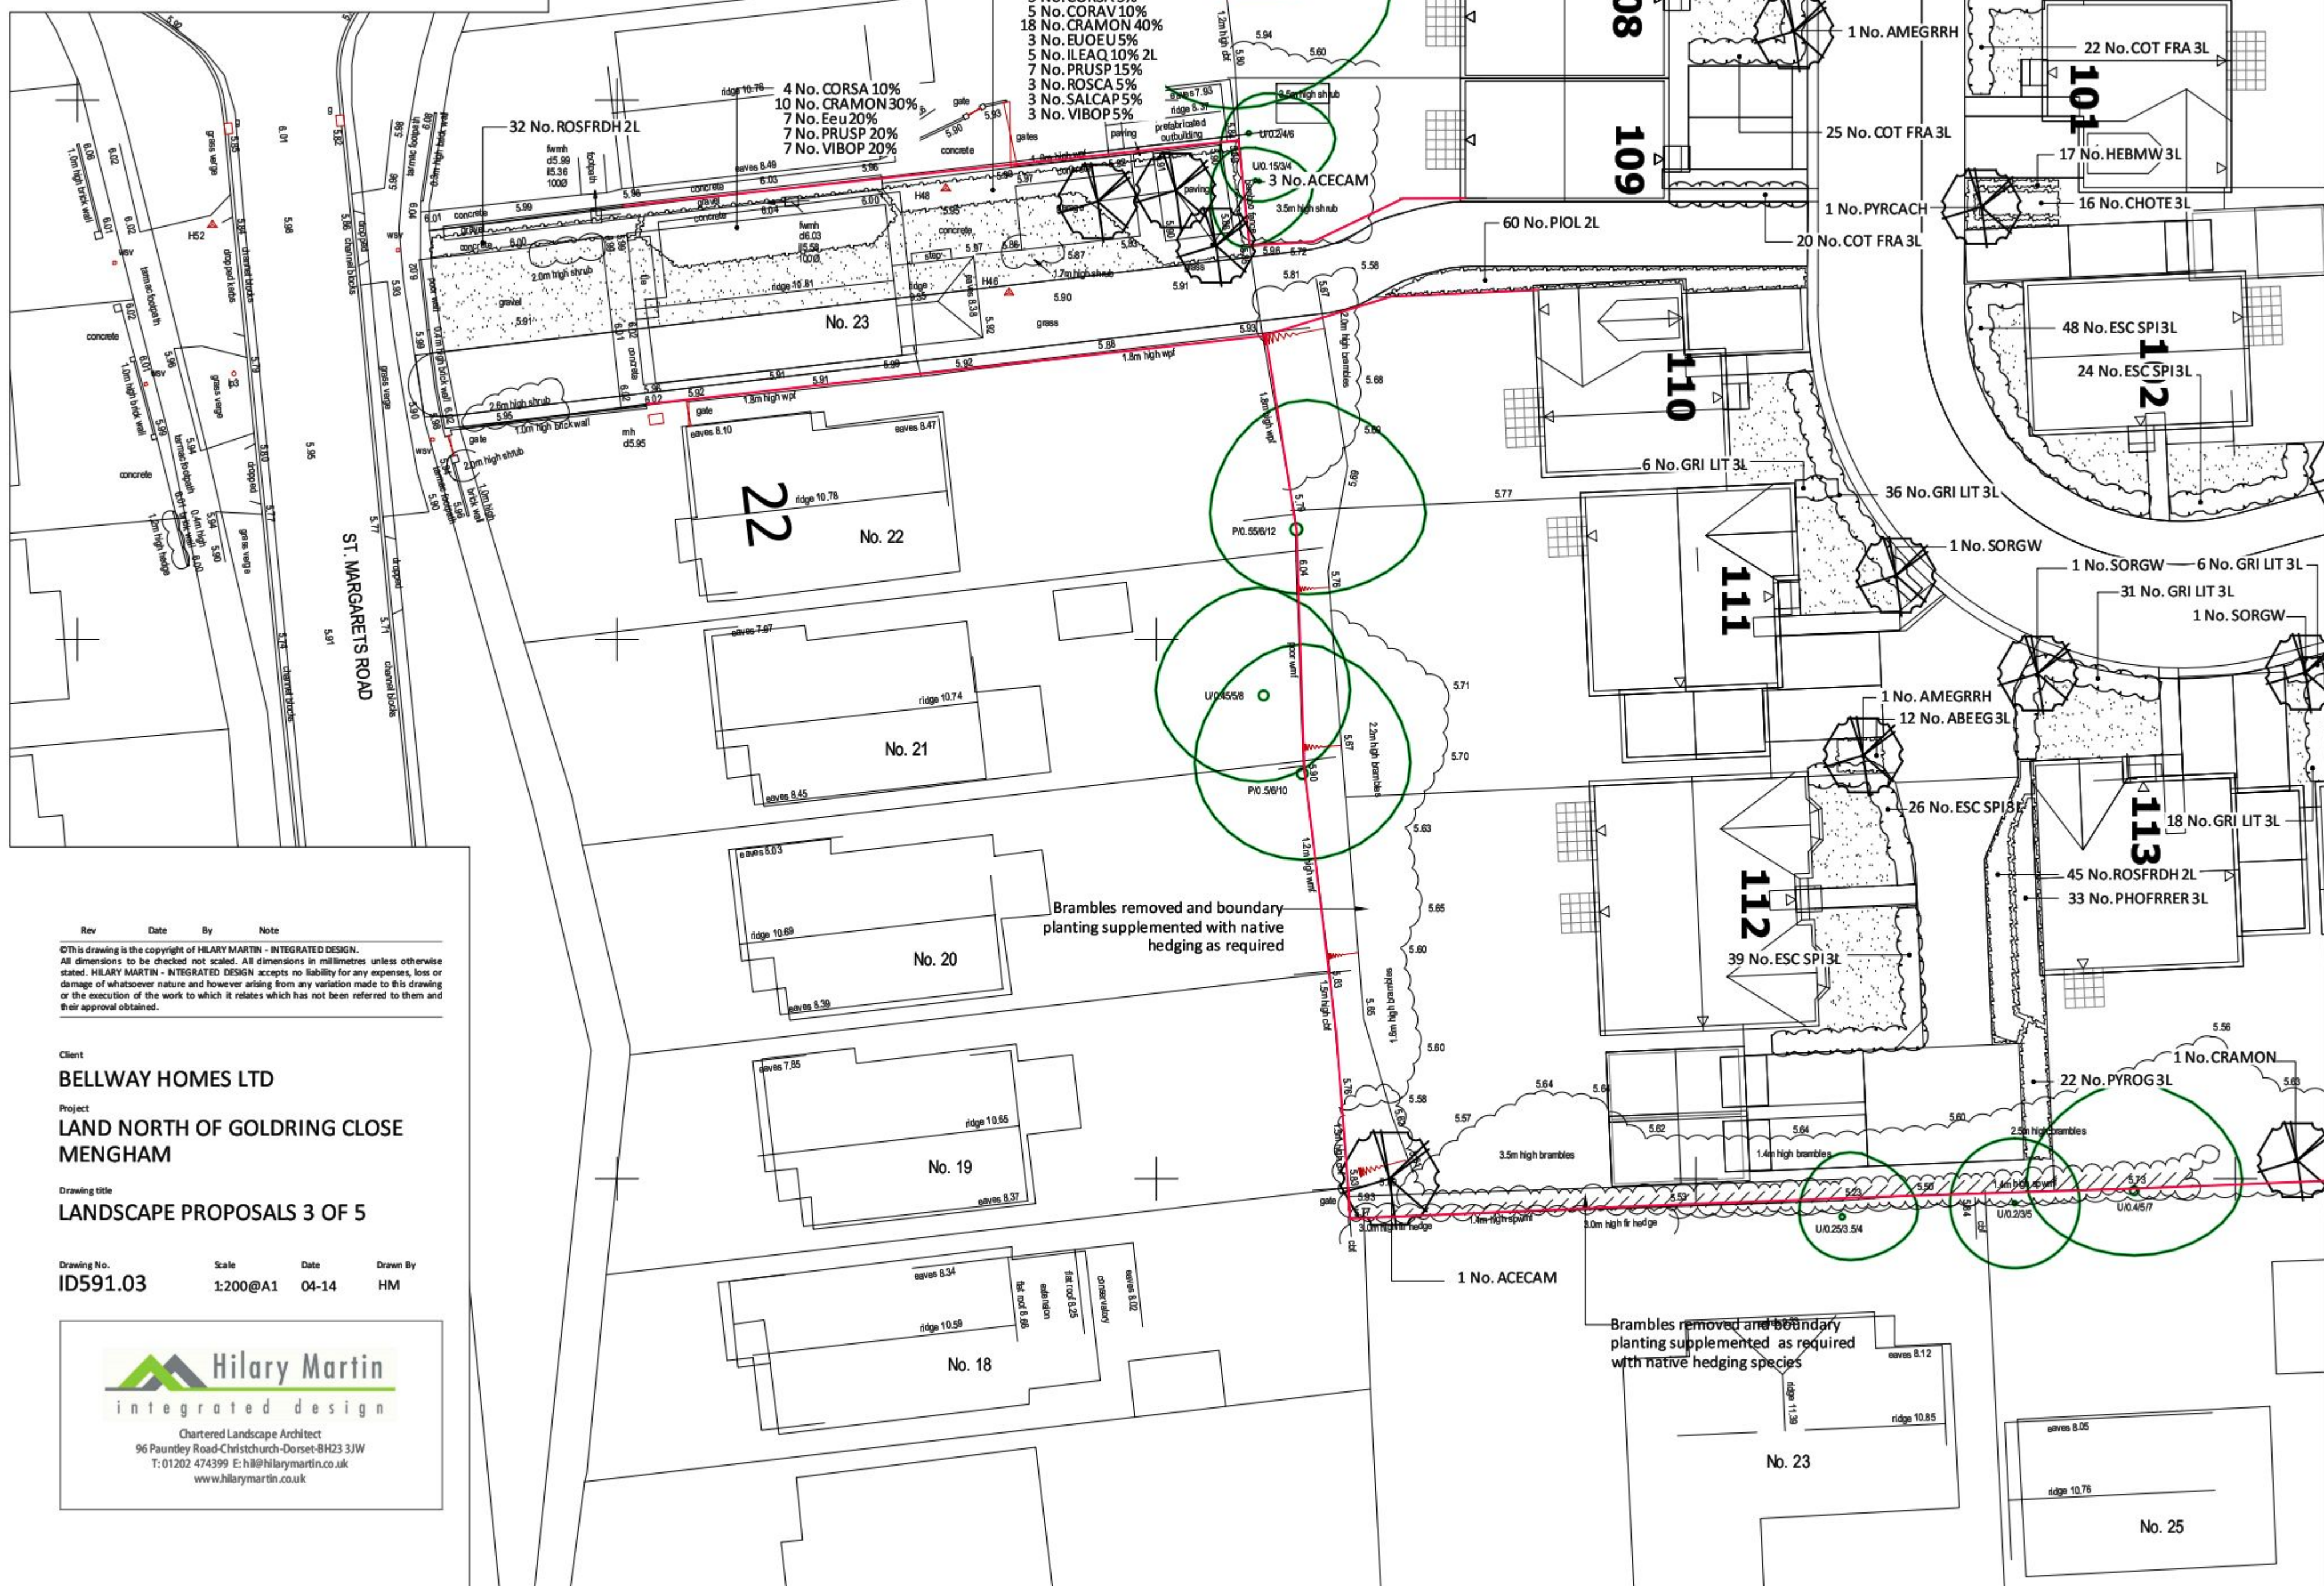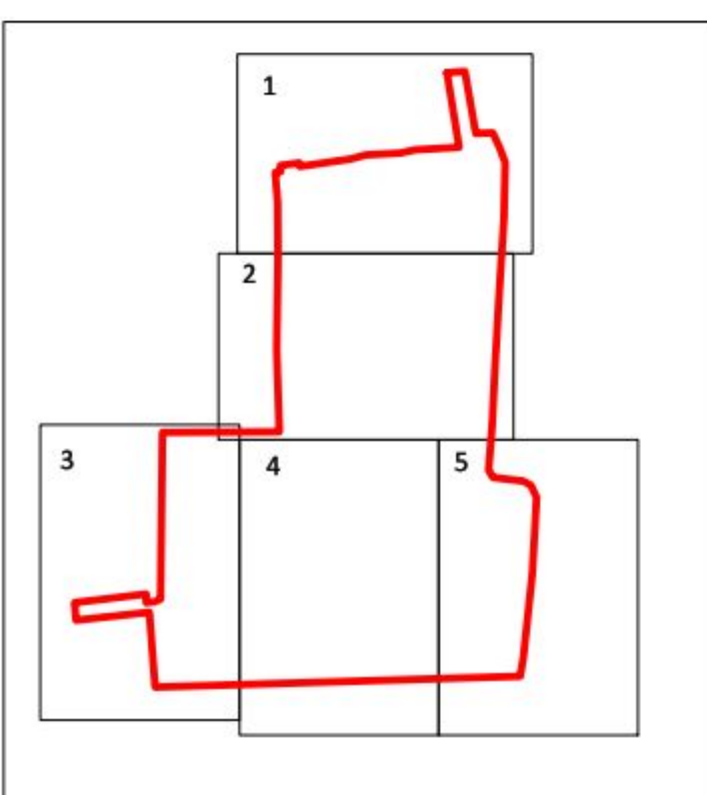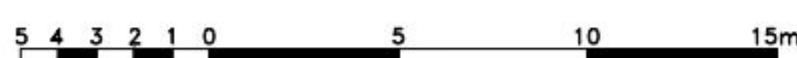

Rev	Date	By	Note
1	04-14	HM	Initial design
2	04-14	HM	Revised design
3	04-14	HM	Final design

Client
BELLWAY HOMES LTD

Project
**LAND NORTH OF GOLDRING CLOSE
MENGHAM**

Drawing title
LANDSCAPE PROPOSALS 3 OF 5

Drawing No.
ID591.03

Scale
1:200@A1

Date
04-14

Drawn By
HM



Chartered Landscape Architect
96 Paunsey Road, Chesham, Bucks HP8 3JW
T: 01292 474399 E: hilary@hilarymartin.co.uk
www.hilarymartin.co.uk