



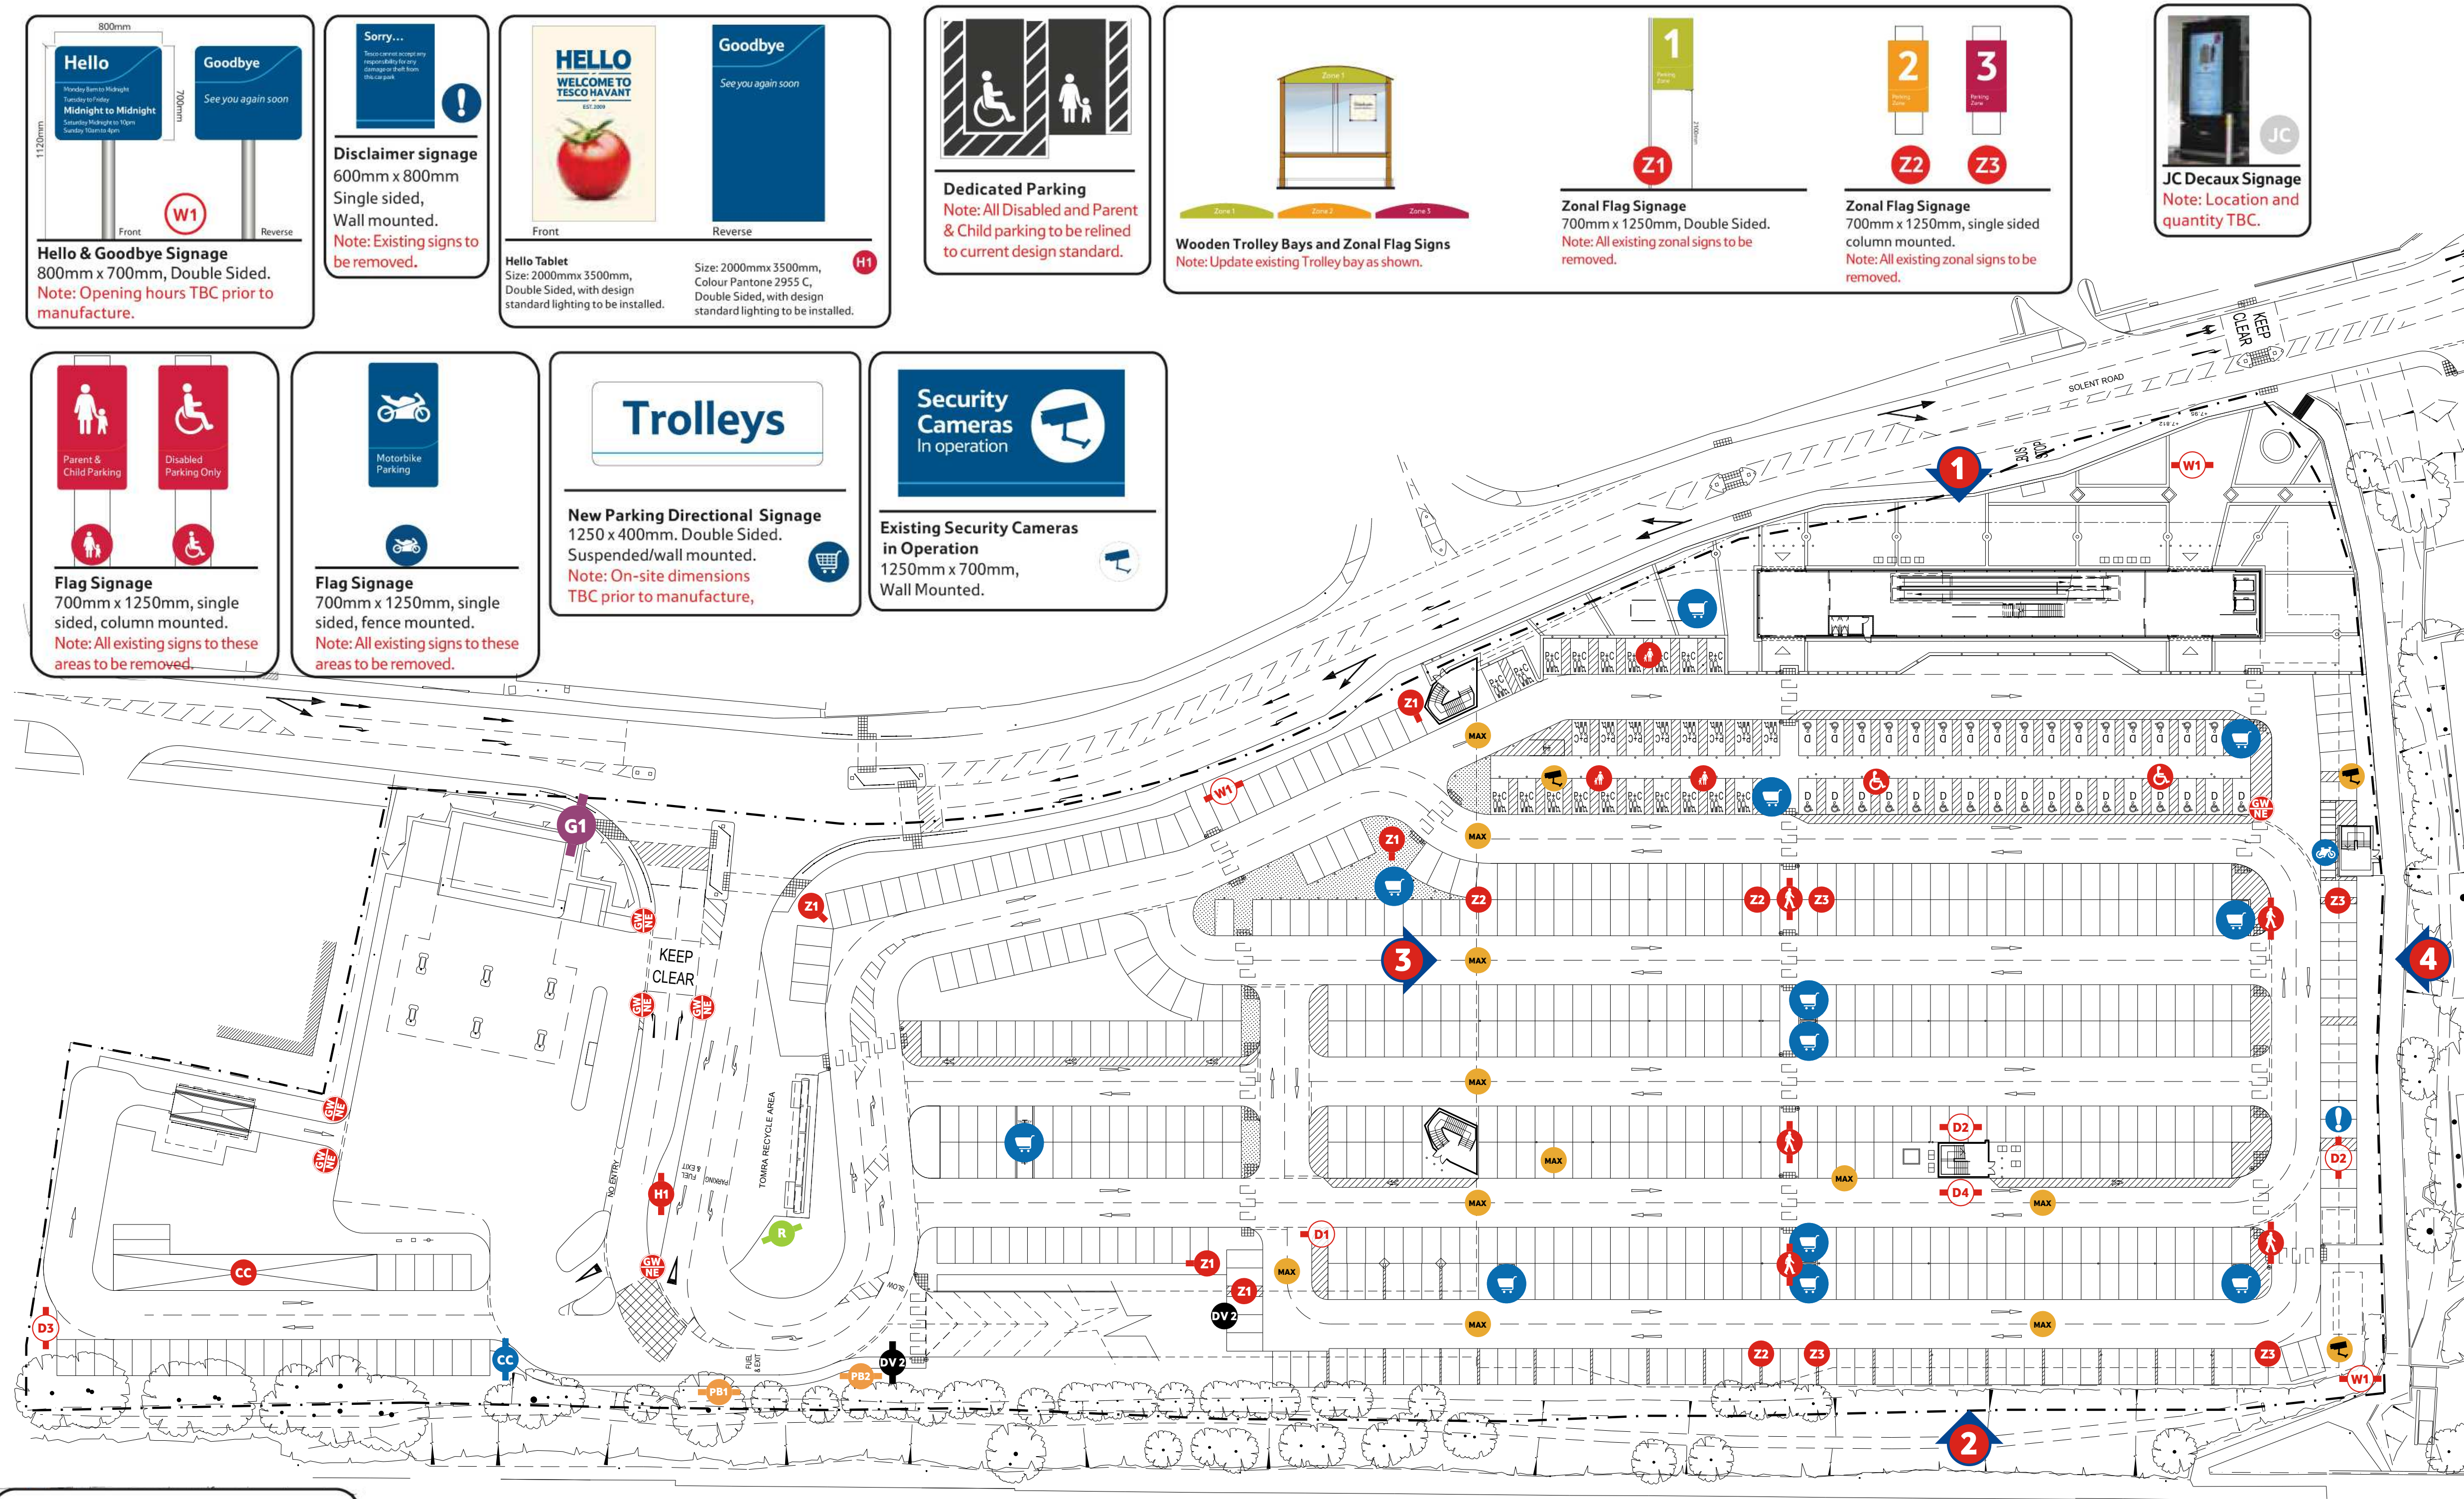

NOTES

This drawing to be read in accordance with the specification/Bills of Quantities and related drawings.

No Dimensions to be scaled from this drawing. All stated dimensions to be verified on site and the Architect notified of any discrepancies.

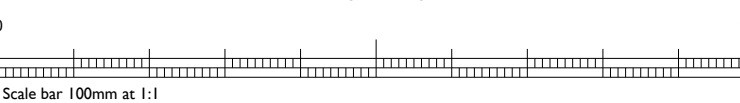

SIGNAGE NOTES:

- SIGNAGE CONTRACTOR TO ENSURE THAT ALL DIRECTIONAL ARROWS POINT TOWARDS THE CORRECT LOCATION AND THAT ALL TEXT REFER TO ACTUAL IN STORE OFFERS.
- SIGNAGE CONTRACTOR TO CONFIRM OPENING TIMES PRIOR TO MANUFACTURE OF SIGNAGE.
- ALL BRAND SIGNAGE DIMENSIONS TBC PRIOR TO MANUFACTURE.
- ALL EXISTING REDUNDANT HOOPS AND POLES TO BE REMOVED AND AREA MADE GOOD.
- FLOOR MARKINGS TO BE REPAINTED WHERE REQUIRED AND ALIGNED TO CURRENT DESIGN STANDARDS.
- DRAINS AND GRATING TO BE CLEANED AND REPAIRED WHERE REQUIRED.
- ANY EXISTING NO ENTRY, ONE WAY AND GIVE WAY SIGNAGE TO BE RE-NEWED IF EXISTING IS OLD.
- ALL LAMPOSTS TO BE PAINTED TO DESIGN STANDARD.
- ANY ZEBRA CROSSINGS TO BE REPAINTED WHERE NEEDED, BELISHA BEACONS TO BE CLEANED, REPAIRED OR REPLACED WHERE NEEDED.
- ALL BOLLARDS TO BE UPDATED TO DESIGN STANDARD.
- GRAFFITI PROOF FILM TO BE APPLIED TO ALL EXTERNAL SIGNAGE ONLY IF SITE IS SUBJECT TO VANDALISM.
- RECYCLING AREA TO BE DEEP CLEANED AND FENCE ADDED TO DESIGN STANDARDS.
- WHERE THERE APPEARS TO BE A DISCREPANCY BETWEEN THESE DETAILS (INCLUDING STATUTORY REQUIREMENTS) AND DESIGN STANDARDS, THE CONTRACTOR HAS A DUTY TO REPORT THESE DIFFERENCES BACK TO THE ARCHITECT FOR A RESOLUTION PRIOR TO THEIR IMPLEMENTATION.

NOTE:

ALL SIGNAGE IMAGES SHOWN ARE ILLUSTRATIVE ONLY AND NOT TO SCALE. CORRECT SIZES ARE INDICATED BELOW THE ILLUSTRATIONS.

PLANNING ISSUE

Project
**TESCO STORES
SOLENT ROAD
HAVANT**

Title
**SIGNAGE APPLICATION
PROPOSED SITE SIGNAGE**

Scale
1:500 @A1
Drawn
GL

Date
JUN 2014
Checked
SB

Drawing Number
7295_PL01

Revision
B

Saunders Partnership Architects
ARCHITECTURE | URBAN DESIGN | MASTER PLANNING

RIBA

ARCHITECTS

www.saundersarchitects.com
Welwyn Garden City | Bristol | Manchester | London

T 01707 385300

SAUNDERS