


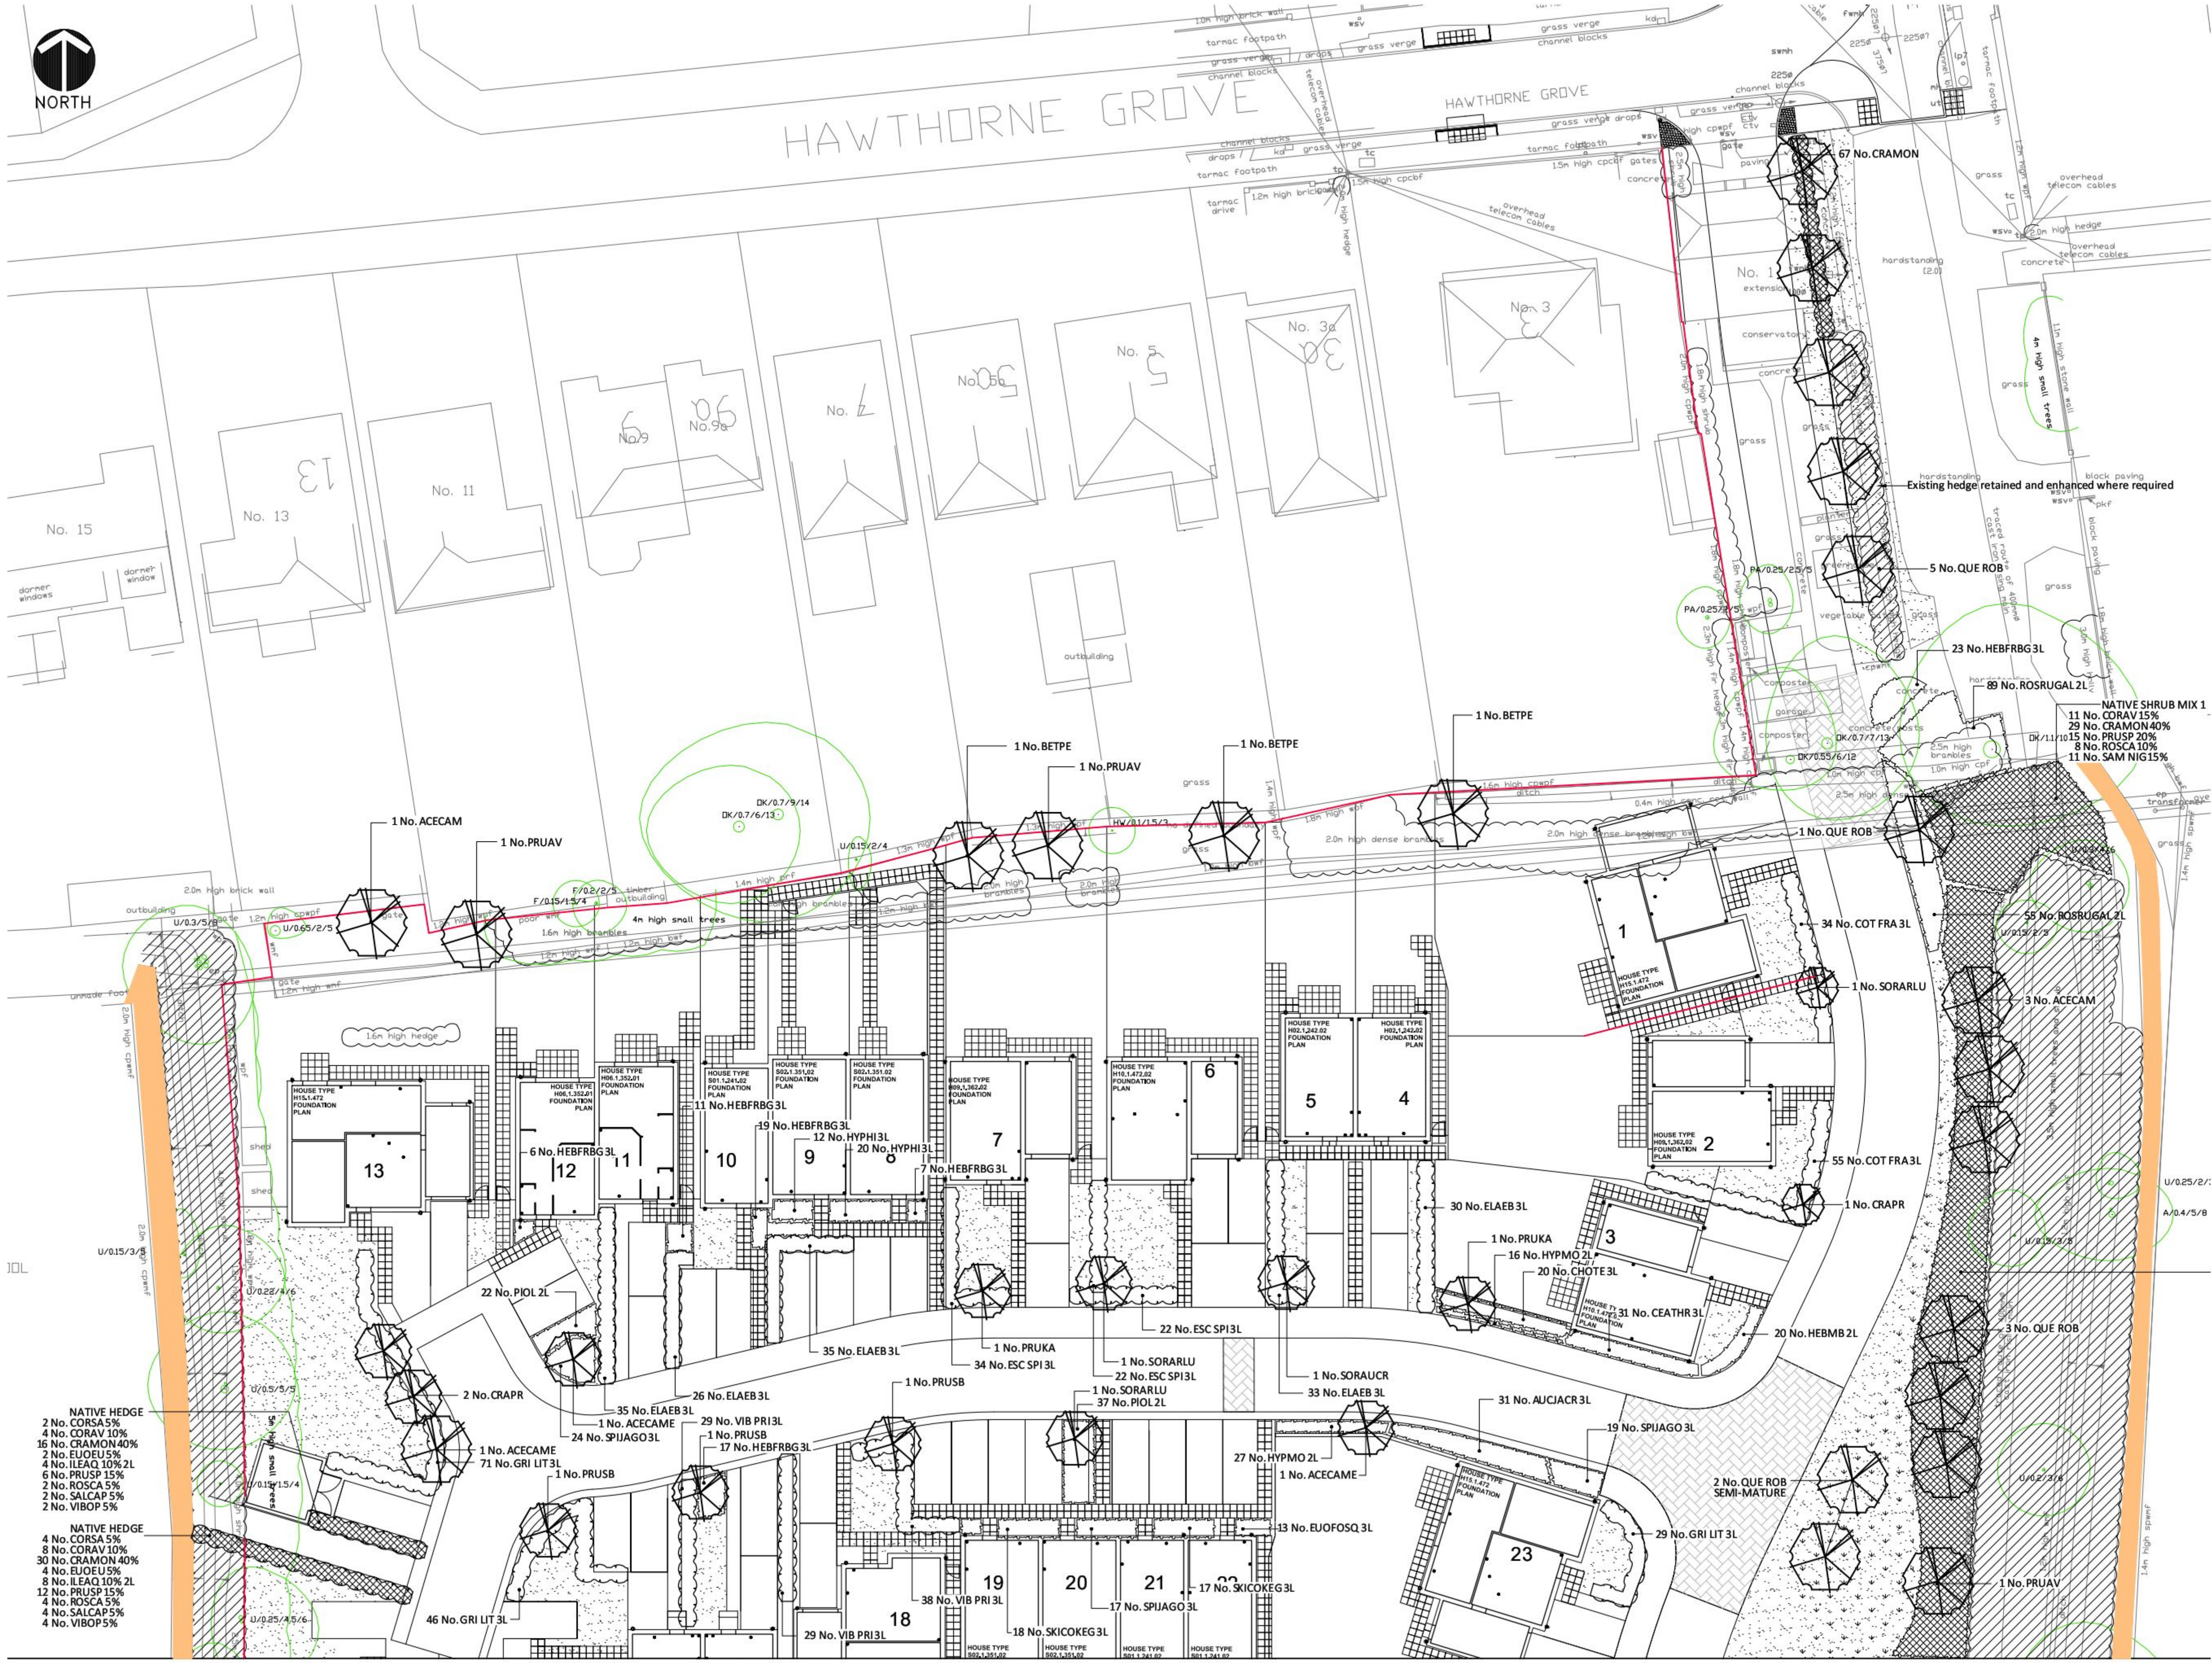


LEGEND

EXISTING

- Trees retained
Refer to Arboricultural Consultant for details and protection
- Shrubs and hedges retained and enhanced with additional native planting mixes
- Trees removed
Refer to Arboricultural Consultant for details and protection
- Existing vegetation removed

PROPOSED

- Deciduous Trees
- Shrubs
- Hedge
- Grass
- Grass mown 2 x per annum
- Native Planting
- Boundary Fencing
Close board Fence 1.8m high
- Boundary Fencing
Green Weld Mesh Fence 1.8m high
- Boundary Fencing - LAP
Bow Top metal railings 1m high
- Hoggin footpath. No-dig within the RPA of existing trees.

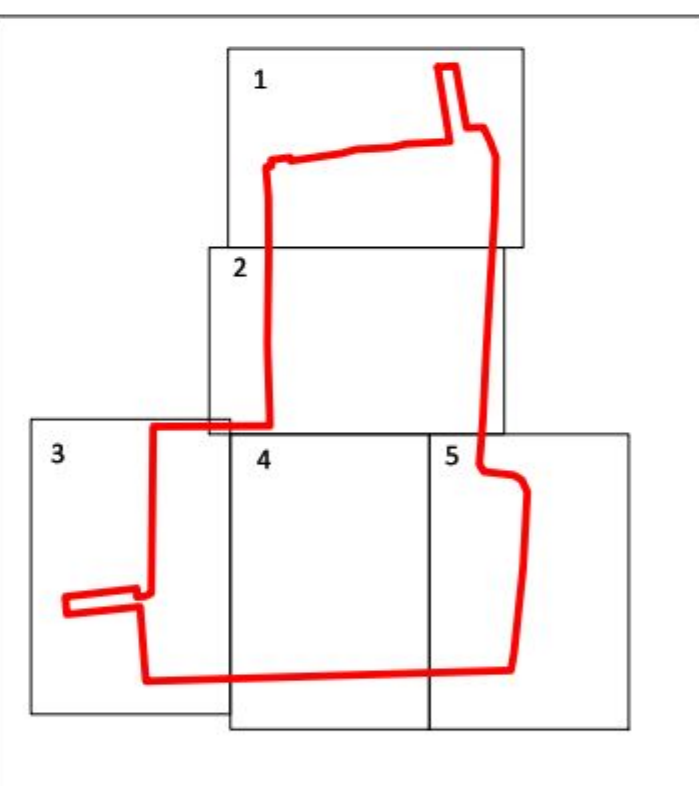

Rev	Date	By	Note
D	24-07-14	HM	2 Oaks increased to semi-mature size
C	22-07-14	HM	East footpath removed. Minor revisions to general planting
B	18-07-14	HM	Layout revisions and revisions to east boundary buffer
A	25-06-14	HM	Layout revisions

Client: **BELLWAY HOMES LTD**

Project: **LAND NORTH OF GOLDRING CLOSE MENGHAM**

Drawing title: **LANDSCAPE PROPOSALS 1 OF 5**

Drawing No: **ID591.01D**

Scale: **1:200@A1**

Date: **04-14**

Drawn By: **HM**

Hilary Martin
integrated design

Chartered Landscape Architect
96 Pauntley Road-Christchurch-Dorset-BH23 3JW
T: 01202 474399 E: hilm@hilarymartin.co.uk
www.hilarymartin.co.uk