
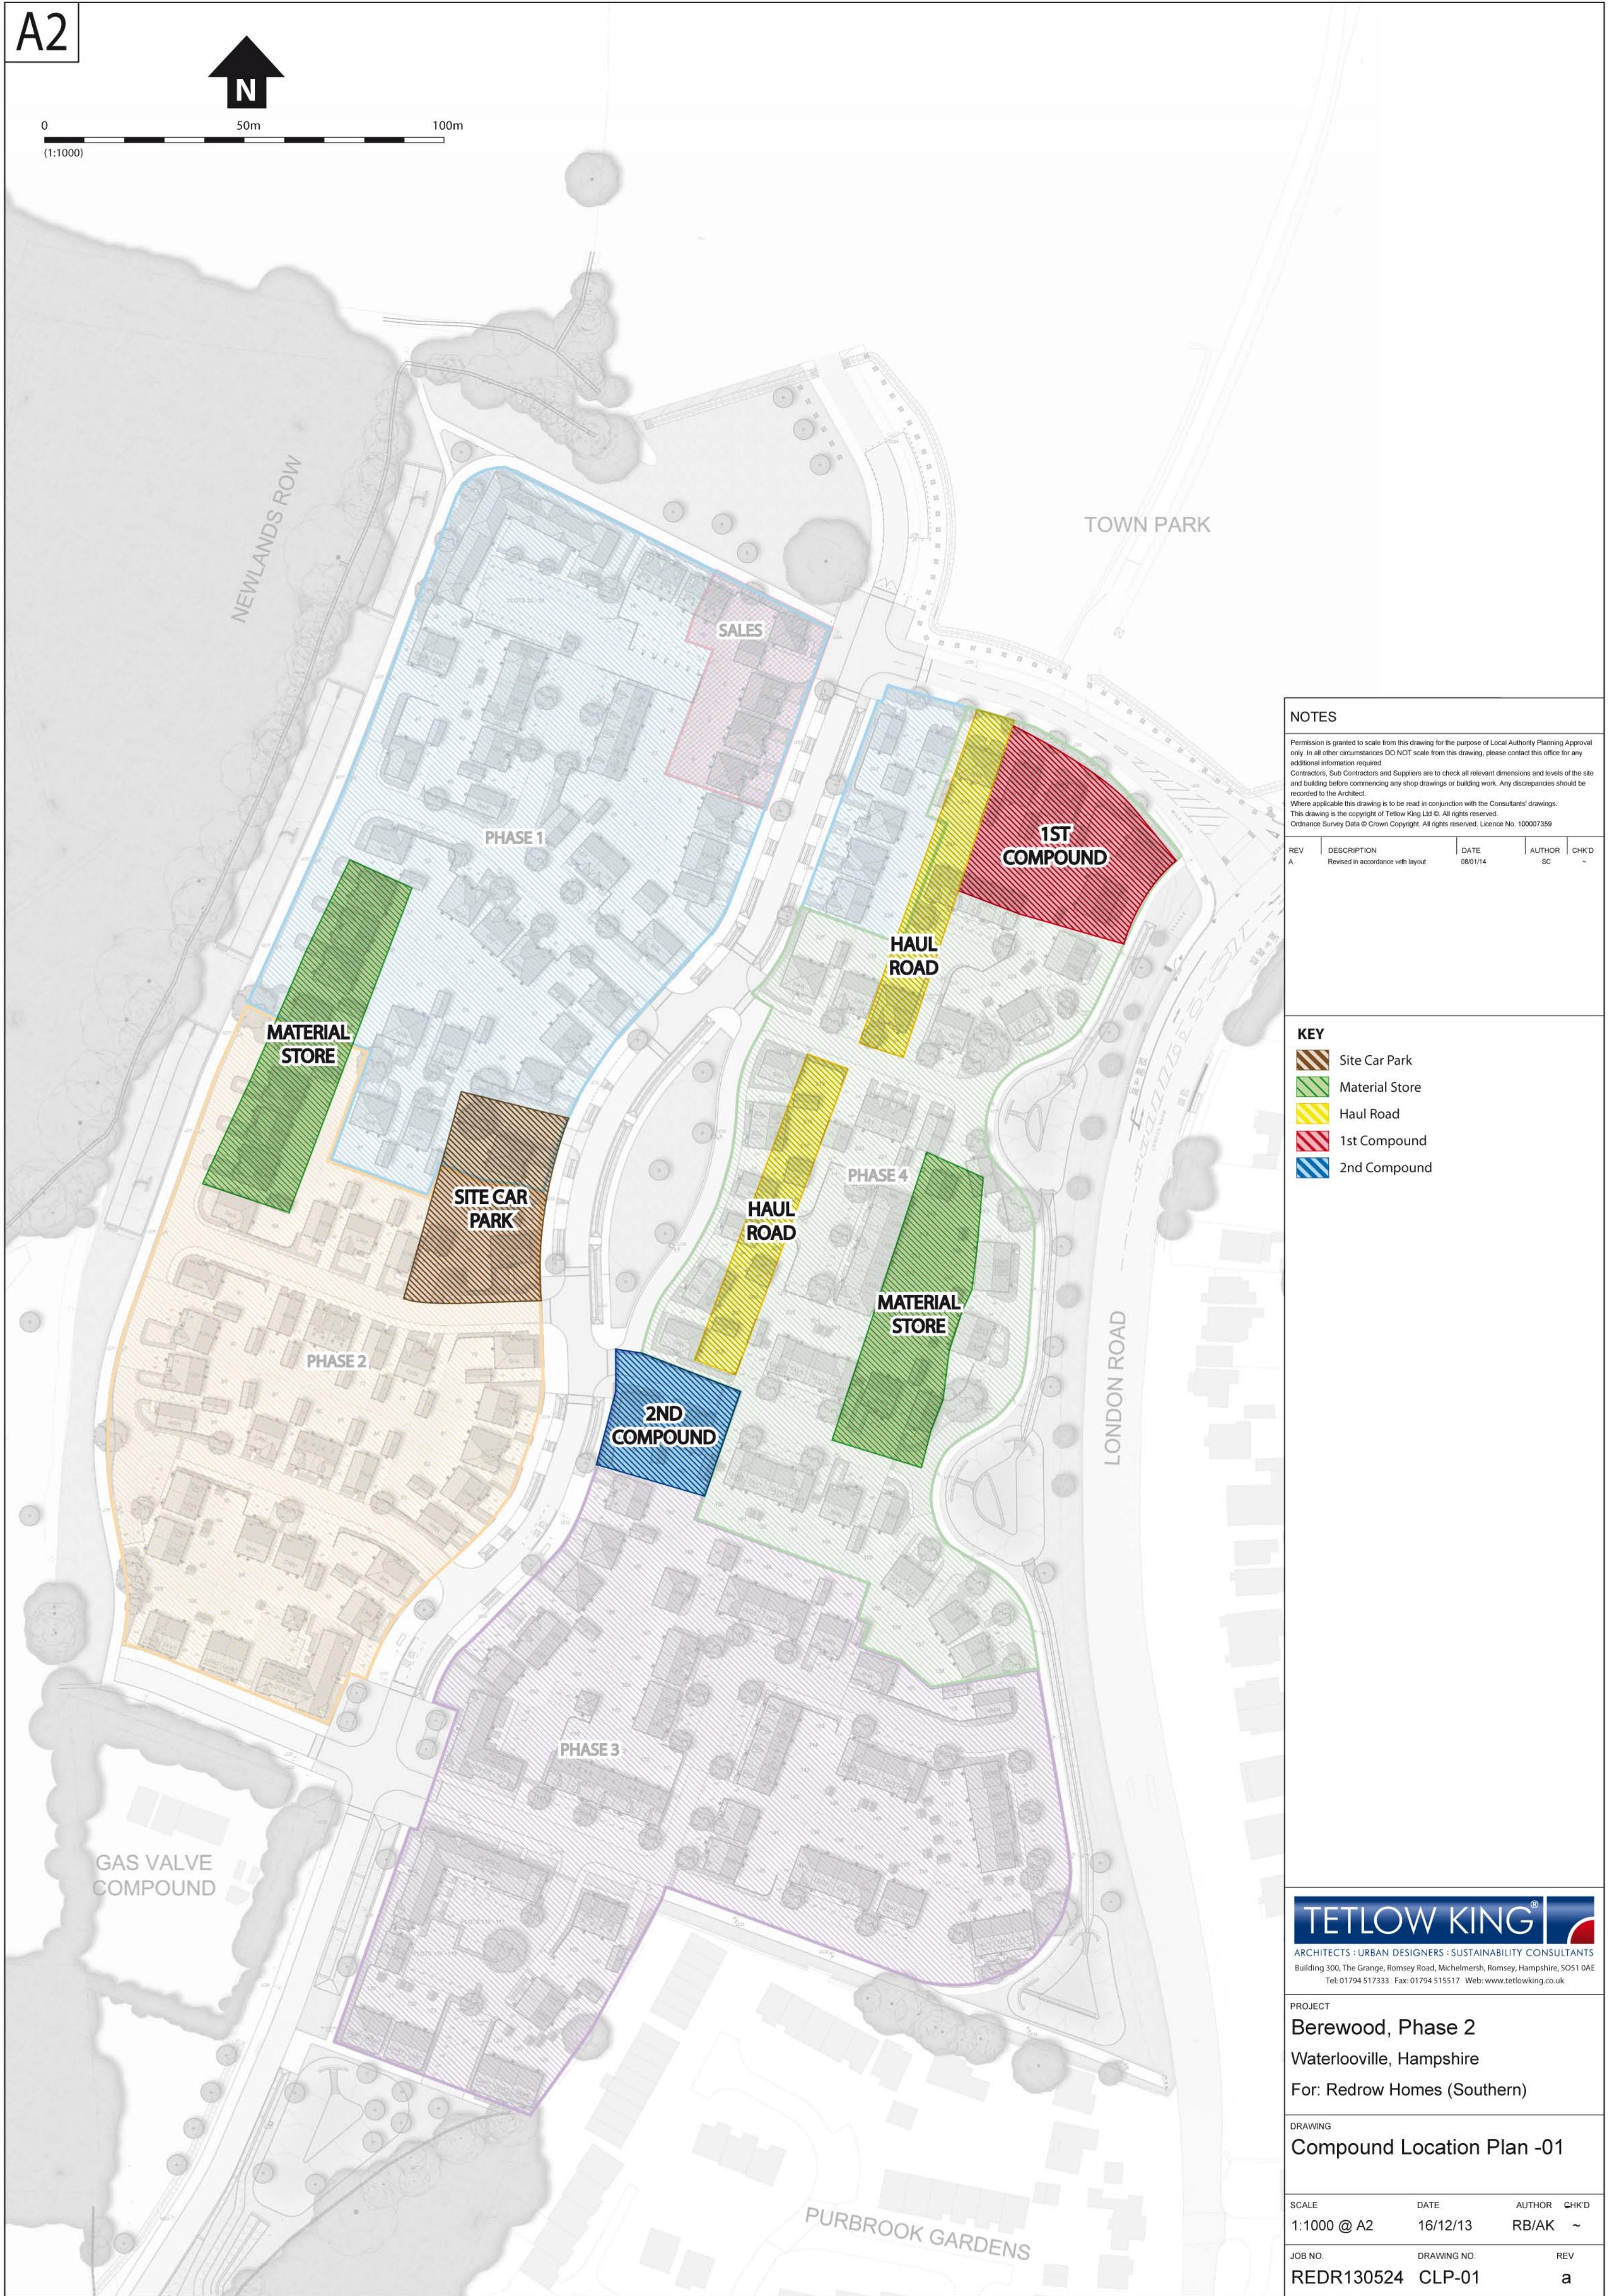


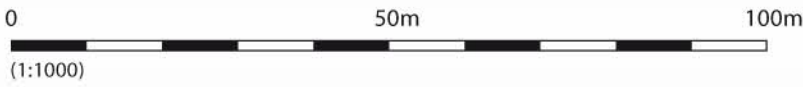

NOTES

Permission is granted to scale from this drawing for the purpose of Local Authority Planning Approval only. In all other circumstances DO NOT scale from this drawing, please contact this office for any additional information required.
Contractors, Sub Contractors and Suppliers are to check all relevant dimensions and levels of the site and building before commencing any shop drawings or building work. Any discrepancies should be recorded to the Architects.
Where applicable this drawing is to be read in conjunction with the Consultants' drawings.
This drawing is the copyright of Tetlow King Ltd ©. All rights reserved.
Ordnance Survey Data © Crown Copyright. All rights reserved. Licence No. 100007359

REV	DESCRIPTION	DATE	AUTHOR	CHKD
A	Revised in accordance with layout	08/01/14	SC	~

KEY

-  Site Car Park
-  Material Store
-  Haul Road
-  1st Compound
-  2nd Compound



ARCHITECTS : URBAN DESIGNERS : SUSTAINABILITY CONSULTANTS
Building 300, The Grange, Romsey Road, Michelmersh, Romsey, Hampshire, SO51 0AE
Tel: 01794 517333 Fax: 01794 515517 Web: www.tetlowking.co.uk

PROJECT
Berewood, Phase 2
Waterlooville, Hampshire
For: Redrow Homes (Southern)

DRAWING
Compound Location Plan -01

SCALE	DATE	AUTHOR	CHKD
1:1000 @ A2	16/12/13	RB/AK	~
JOB NO.	DRAWING NO.	REV	
REDR130524	CLP-01	a	