


- Notes
1. This drawing is the copyright of MH Architects Ltd
 2. Do not scale this drawing except for Local Authority planning purposes
 3. All dimensions must be checked on site by the contractor prior to commencement of the works.



Rev.	Revision	By	Date	Check	Date
------	----------	----	------	-------	------

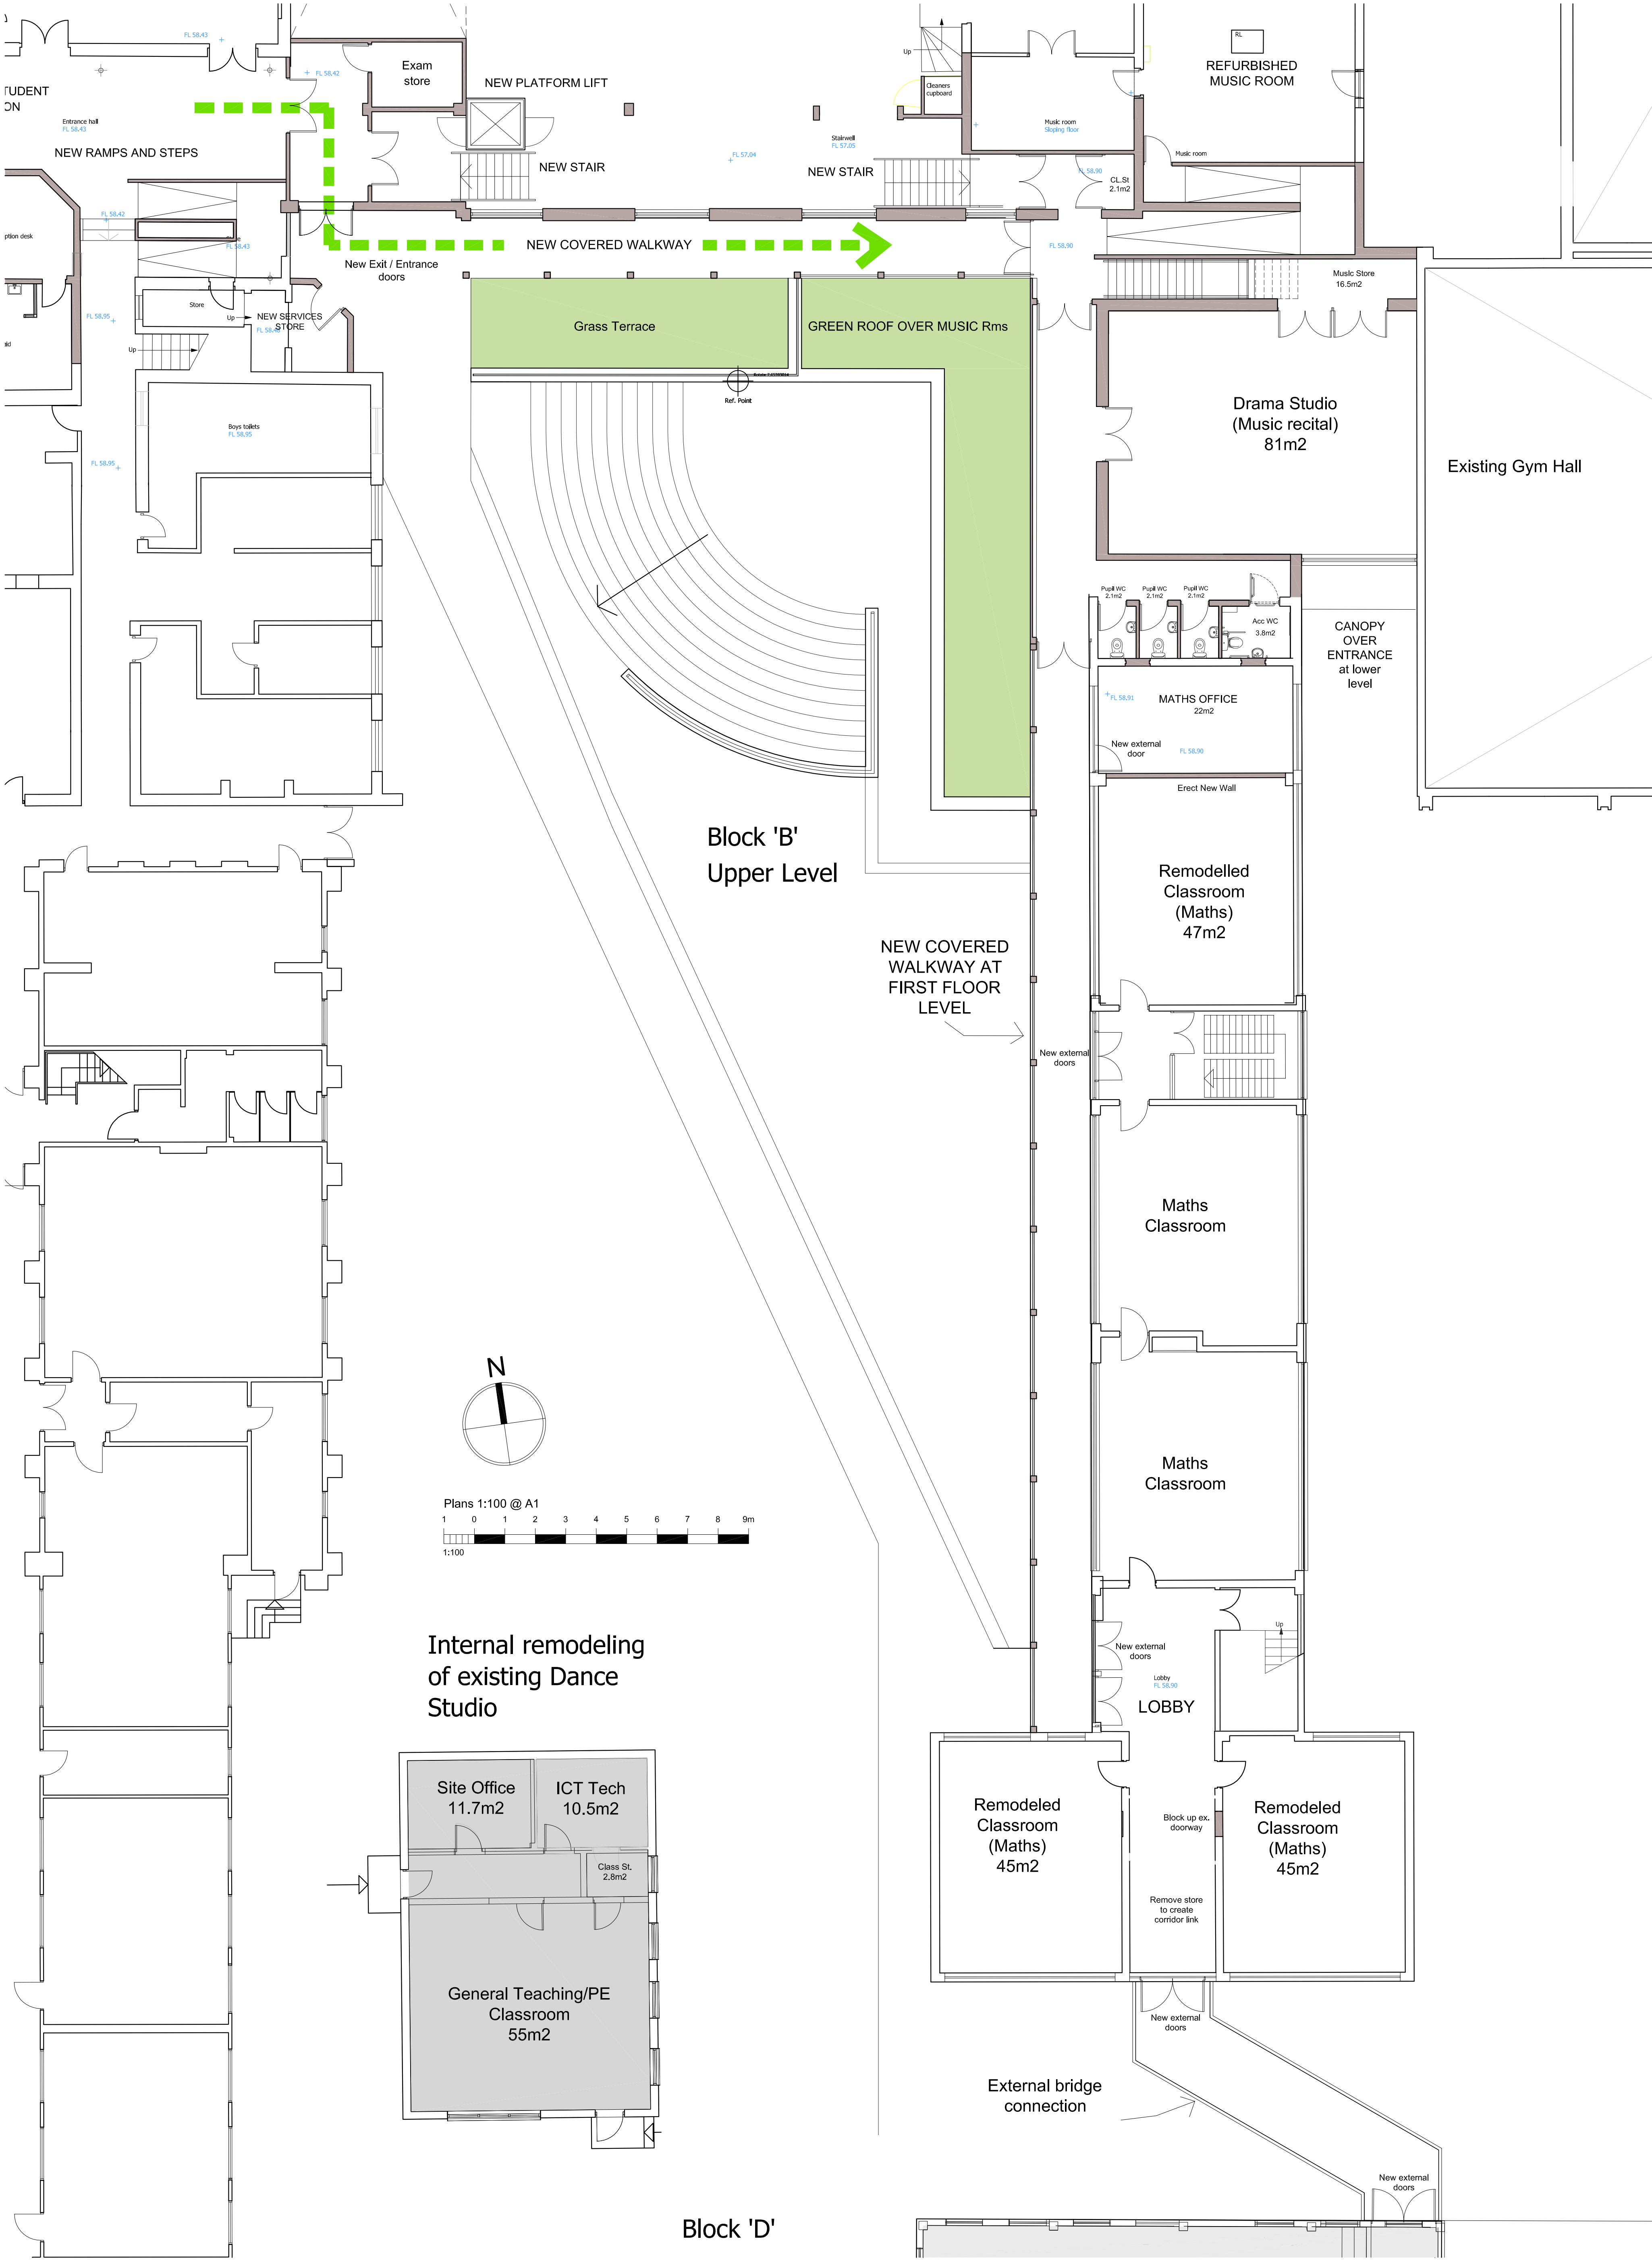

Purbrook Park School

Extensions, Internal Remodelling and External Works
Purbrook Park School, Waterlooville
Purbrook Park School Trust

Project & Drawing title

Block B
Proposed Upper Level Plan

Drawn	Date	Checked	Date	Scale at A1
TGA	04.06.14	HG	04.06.14	1:100
Job N°	13 083	Drawing N°	PL-13	Rev.
Status	PLANNING			

Ground floor / Bicenennial Building
South East of Chichester
West Sussex / PO19 8EZ

01243 774748
e: admin@mharchi.co.uk
w: www.mharchi.co.uk

Limit ed Compas
Regis ed in England No 1994233

mh
ARCHITECT