




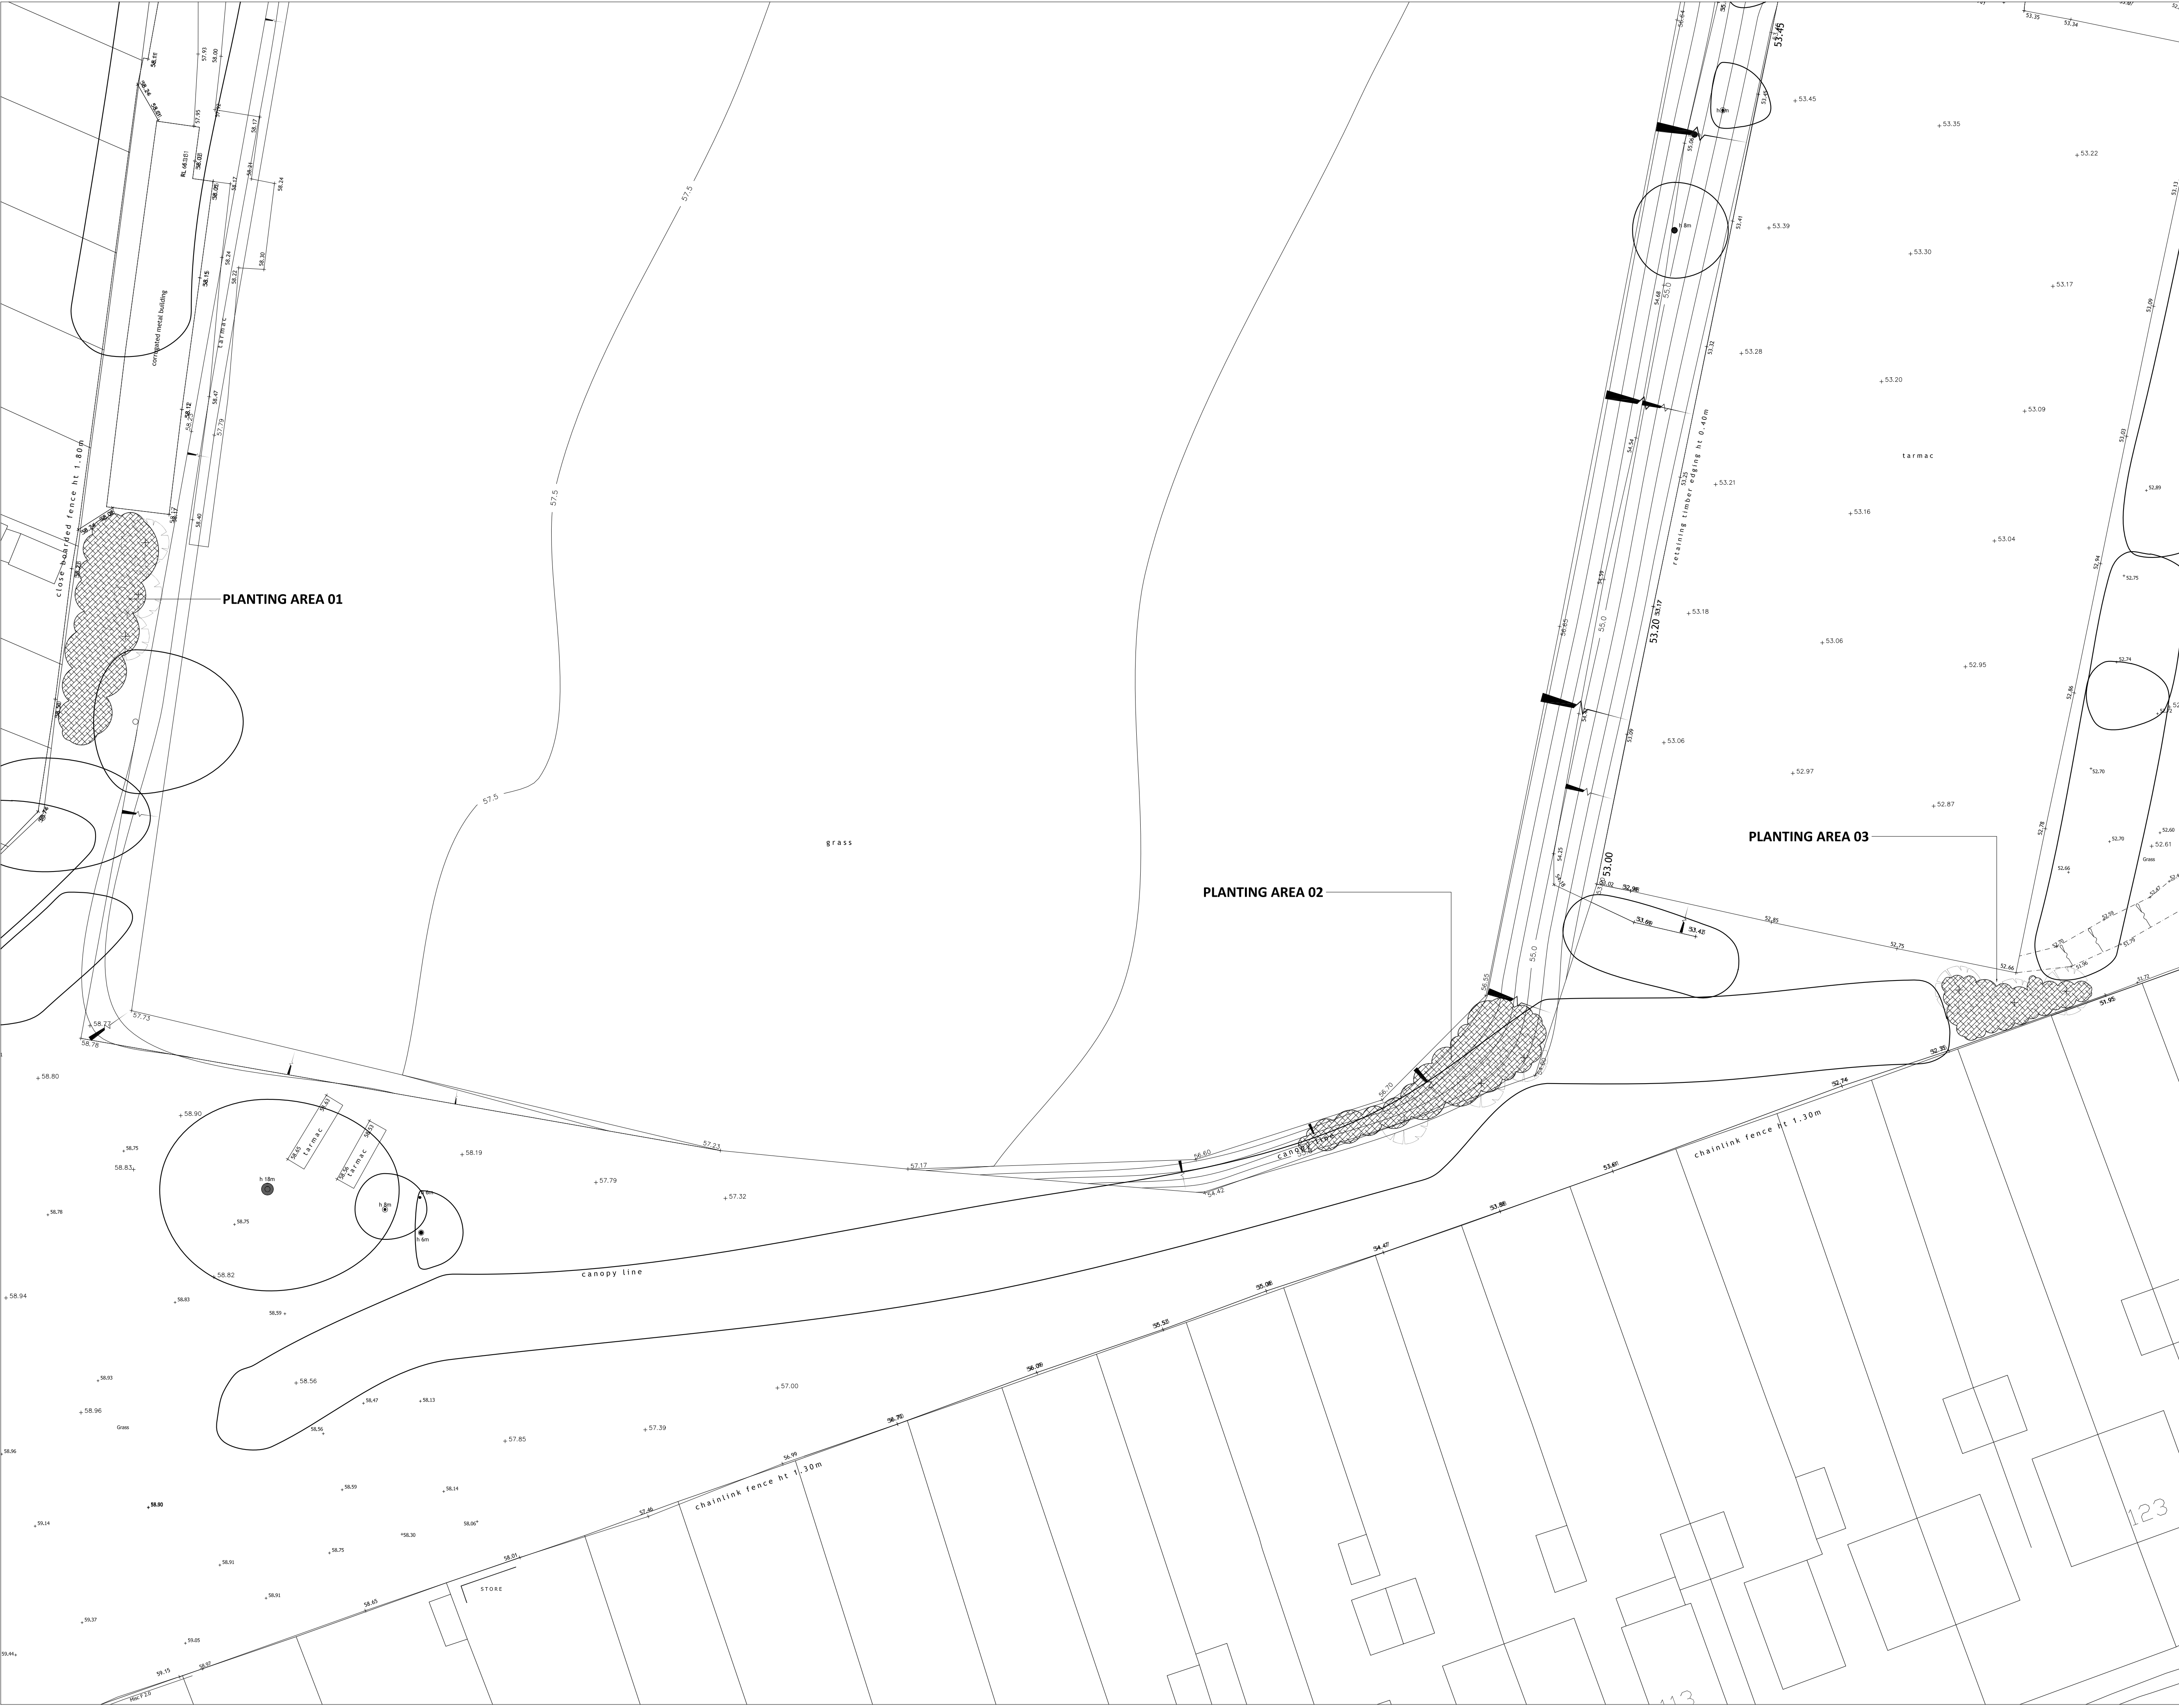


KEY

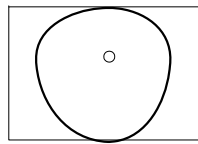

Existing Tree Planting
Existing trees to be retained and protected within the proposed development scheme.

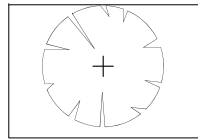


Proposed Tree Planting
Trees to be selected and planted in accordance with BS5854: 2014 - Trees: from nursery to independence in the landscape - Recommendations.

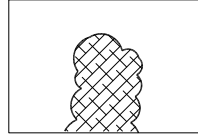


Proposed Native Understorey Shrub Planting Areas
Proposed native understorey shrub planting areas to be 300mm depth (minimum) subsoil overlain with 450mm (minimum) multi purpose topsoil to BS3882: 2007 'Specification for Topsoil and Requirements for Use'.

NOTES

Refer to RCo136 / 04 Detailed Planting Plan and accompanying Detailed Planting Schedule and Specification - 02 (Sports Field) for planting details

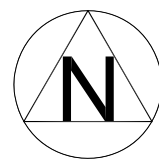

REV	DESCRIPTION	DATE	INITIALS
01	Planning Issue	23/10/14	AR

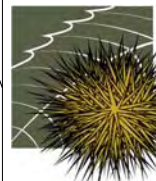

Ramsay & Co
Landscape Architecture

The Studio, 68 Cuckfield Road, Hurstpierpoint, West Sussex, BN6 9SB
T: 01273 634 198 M: 07873 770047 E: landscape@ramsayandco.com

Project Title:
Purbrook Park School, Park Ave, Waterlooville
MH Architects
Drawing Title:
Planting Layout (Sports Field)

Scale:	Drawn:	Date:
1:250@A1	AR	21-10-14
Drawing Number:	Revision:	
RCo 136 / 02	01	