

APPENDIX C

OUTLINE DEVELOPMENT SURFACE WATER DRAINAGE DRAWINGS




NOTES

1. THIS DRAWING MUST BE READ AS INDICATIVE ONLY AND IS SUBJECT TO DETAILED DEVELOPMENT DESIGN.
2. CATCHMENT AREAS FOR PRELIMINARY ASSESSMENT HAVE BEEN BASED 60% IMPERMEABLE AREAS.
3. INDICATIVE CATCHMENTS WILL BE SUBJECT TO CHANGE UPON DETAILED DEVELOPMENT DESIGN.
4. PRELIMINARY ROAD LAYOUT SHOWN ON THIS DRAWING HAS BEEN DRAFTED BASED ON THE SKETCH MASTER PLAN TO ASCERTAIN TOPOGRAPHY. THE ROAD LAYOUT IS NOT ENGINEERED AND WILL BE SUBJECT TO DEVELOPMENT DESIGN CHANGE.

PRELIMINARY DRAWING

STRATEGIC & PLANNING
PURPOSES ONLY

B	Minor amendments made to SW catchment areas.	TL	GC	GC	04.2014
A	Revised layout added. Catchment areas amended to suit strategic surface water network.	TL	GC	GC	03.2014
Rev	Amendments	Dm	Chk	App	Date

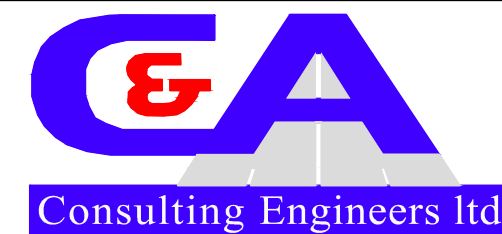

OFFICE 19
HART HOUSE
PRIESTLEY ROAD
BASINGSTOKE
HAMPSHIRE RG24 9PU

Telephone: 01256 630830
Fax: 01256 324943
Email: enquiries@c-a.uk.com
Web: www.c-a.uk.com

Job Title


Land West of Horndean Road
Emsworth, Hants

Drawing Title

INDICATIVE SURFACE WATER
CATCHMENT PLAN

Client **Chidden Farms**

Scale 1:1000 on A1	Date 10/10/2013	Designed TL	
Drawn TL	Checked GC	Approved GAC	
Job No 13-016	Drawing No 13-016/SK03		Rev B

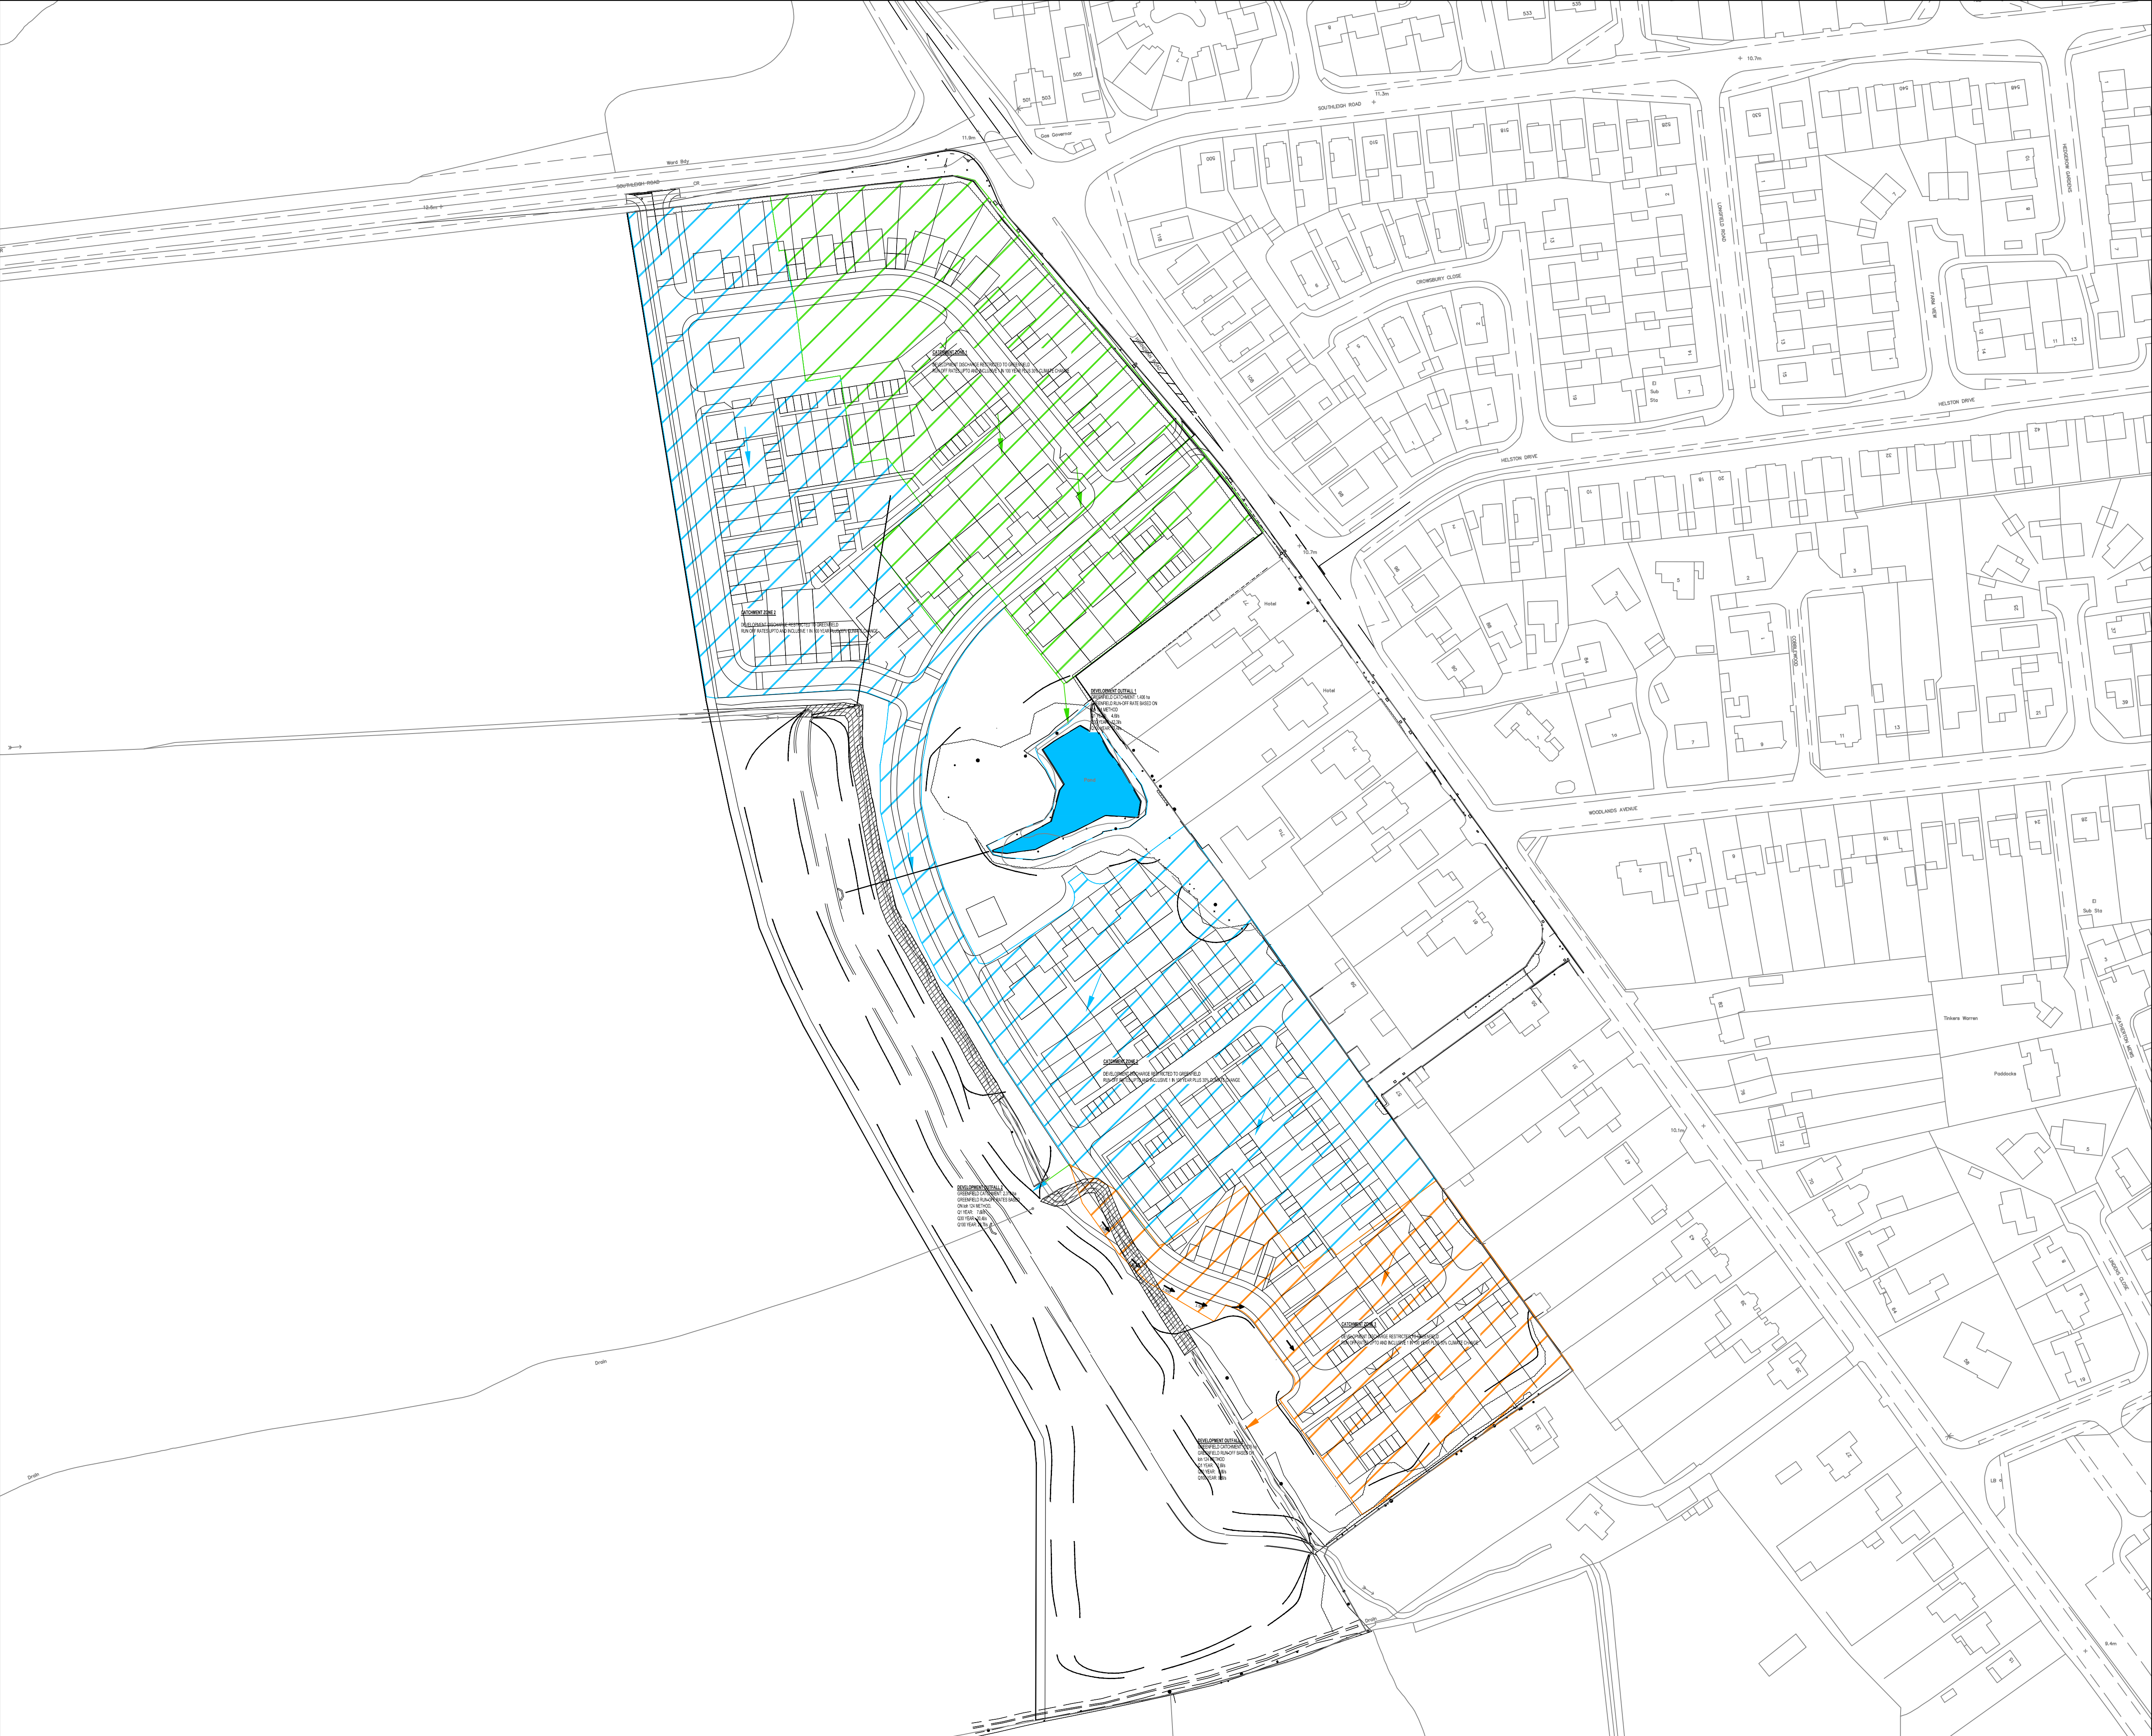

NOTES

1. THIS DRAWING MUST BE READ AS INDICATIVE ONLY AND IS SUBJECT TO DETAILED DEVELOPMENT DESIGN.

2. CATCHMENT AREAS FOR PRELIMINARY ASSESSMENT HAVE BEEN BASED 60% IMPERMEABLE AREAS.

3. INDICATIVE CATCHMENTS WILL BE SUBJECT TO CHANGE UPON DETAILED DEVELOPMENT DESIGN.

4. PRELIMINARY ROAD LAYOUT SHOWN ON THIS DRAWING HAS BEEN DRAFTED BASED ON THE SKETCH MASTER PLAN TO ASCERTAIN TOPOGRAPHY. THE ROAD LAYOUT DEPICTED IS NOT ENGINEERED AND WILL BE SUBJECT TO DEVELOPMENT DESIGN CHANGE.

PRELIMINARY DRAWING

STRATEGIC & PLANNING PURPOSES ONLY

Rev	Amendments	TL	GC	GC	14.3.14
A	Revised layout added.				

OFFICE IS:
HART HOUSE
PRIESTLEY ROAD
BASINGSTOKE
HAMPSHIRE, RG24 9PU

Telephone: 01256 630836
Fax: 01256 324943
Email: enquiries@ga-uk.com
Web: www.ga-uk.com

Job Title

Land West of Horndean Road
Emsworth, Hants

Drawing Title

INDICATIVE GREENFIELD
CATCHMENT PLAN

Client

Chidden Farms

Scale	Date	Designed
1:1000 on A1	10/10/2013	TL
Drawn	Checked	Approved
TL	GAC	GAC
Job No	Drawing No	Rev
13-016	13-016/SK04	A