


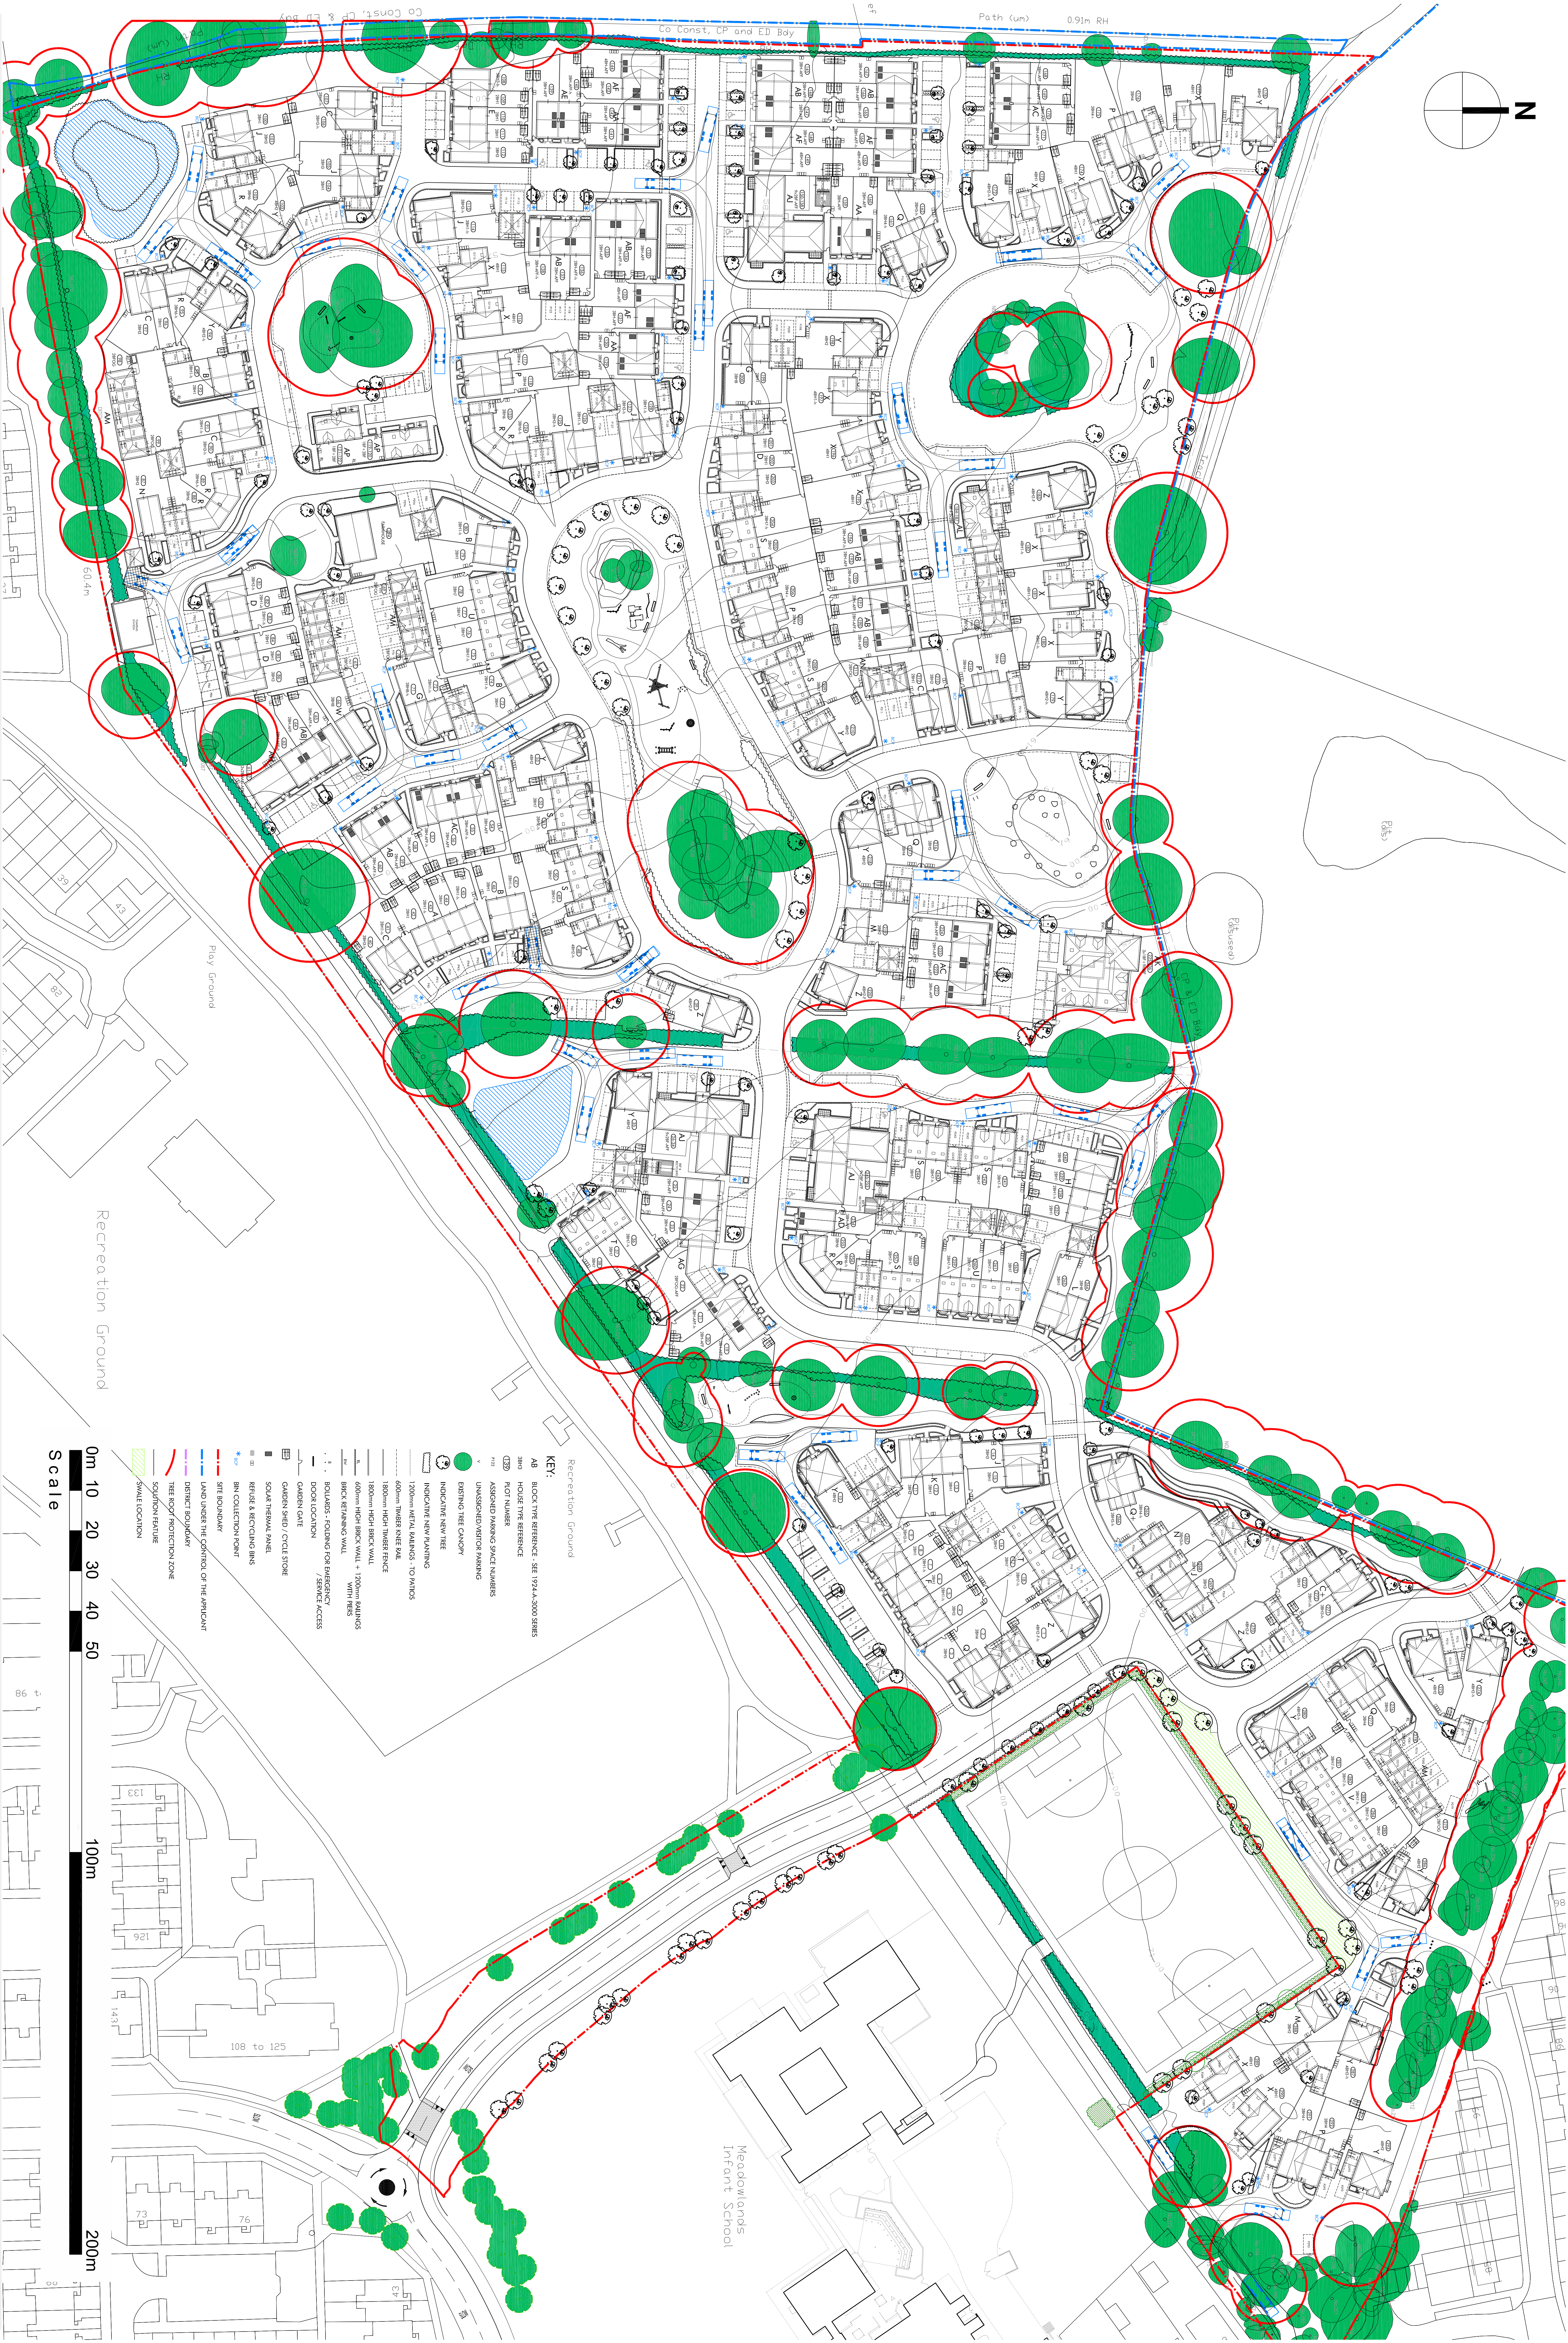

200m

1

project number	drawing number	revision
1924	A-1011	L