


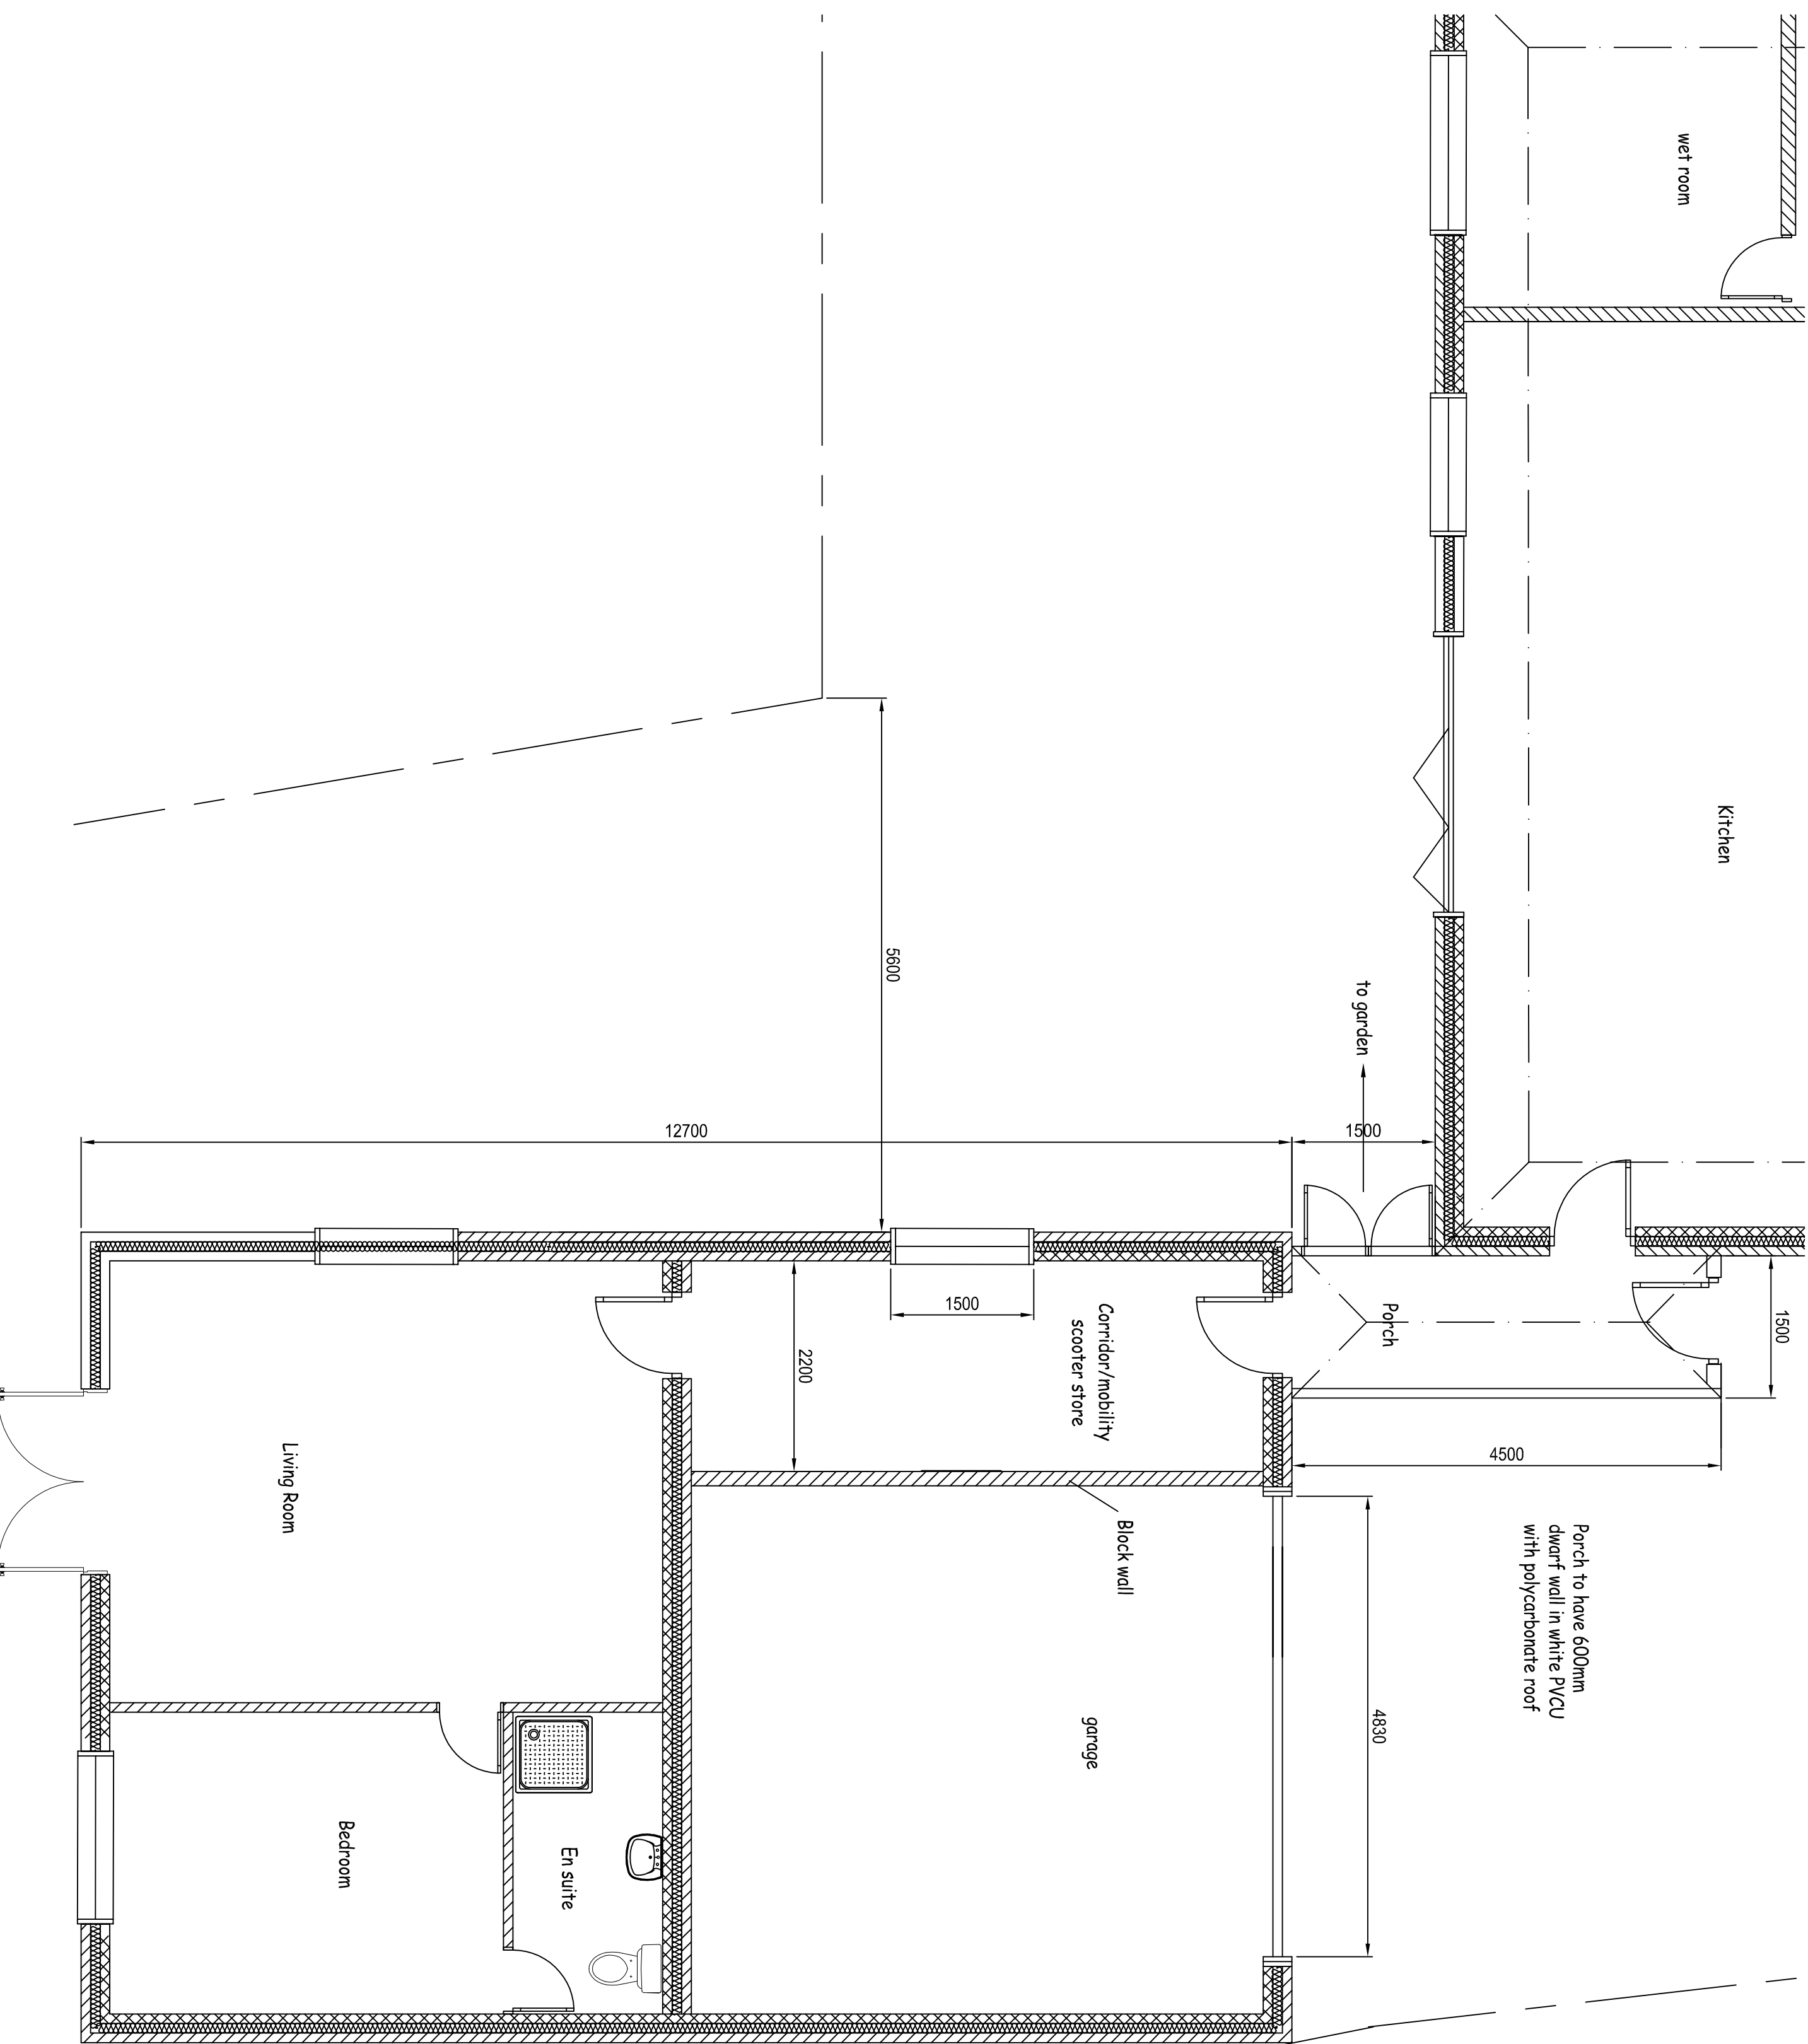

This drawing may be scaled for planning purposes only.
For all other purposes dimensions must be checked on
site and not scaled from the drawing.

Client: Mr L Pearson
Project: Dolphin Heights
..... 172 Seafrost, Hayling Island
Drawing Title: PROPOSED PLANS
..... FOR ANNEX/GARAGE
Drawn By : SD
Date: June 14 Scale : 1:50@A2
Drawing No: DHA-001 Issue: E