


- Notes
1. This drawing is the copyright of MH Architects Ltd
  2. Do not scale this drawing except for Local Authority planning purposes
  3. All dimensions must be checked on site by the contractor prior to commencement of the works.

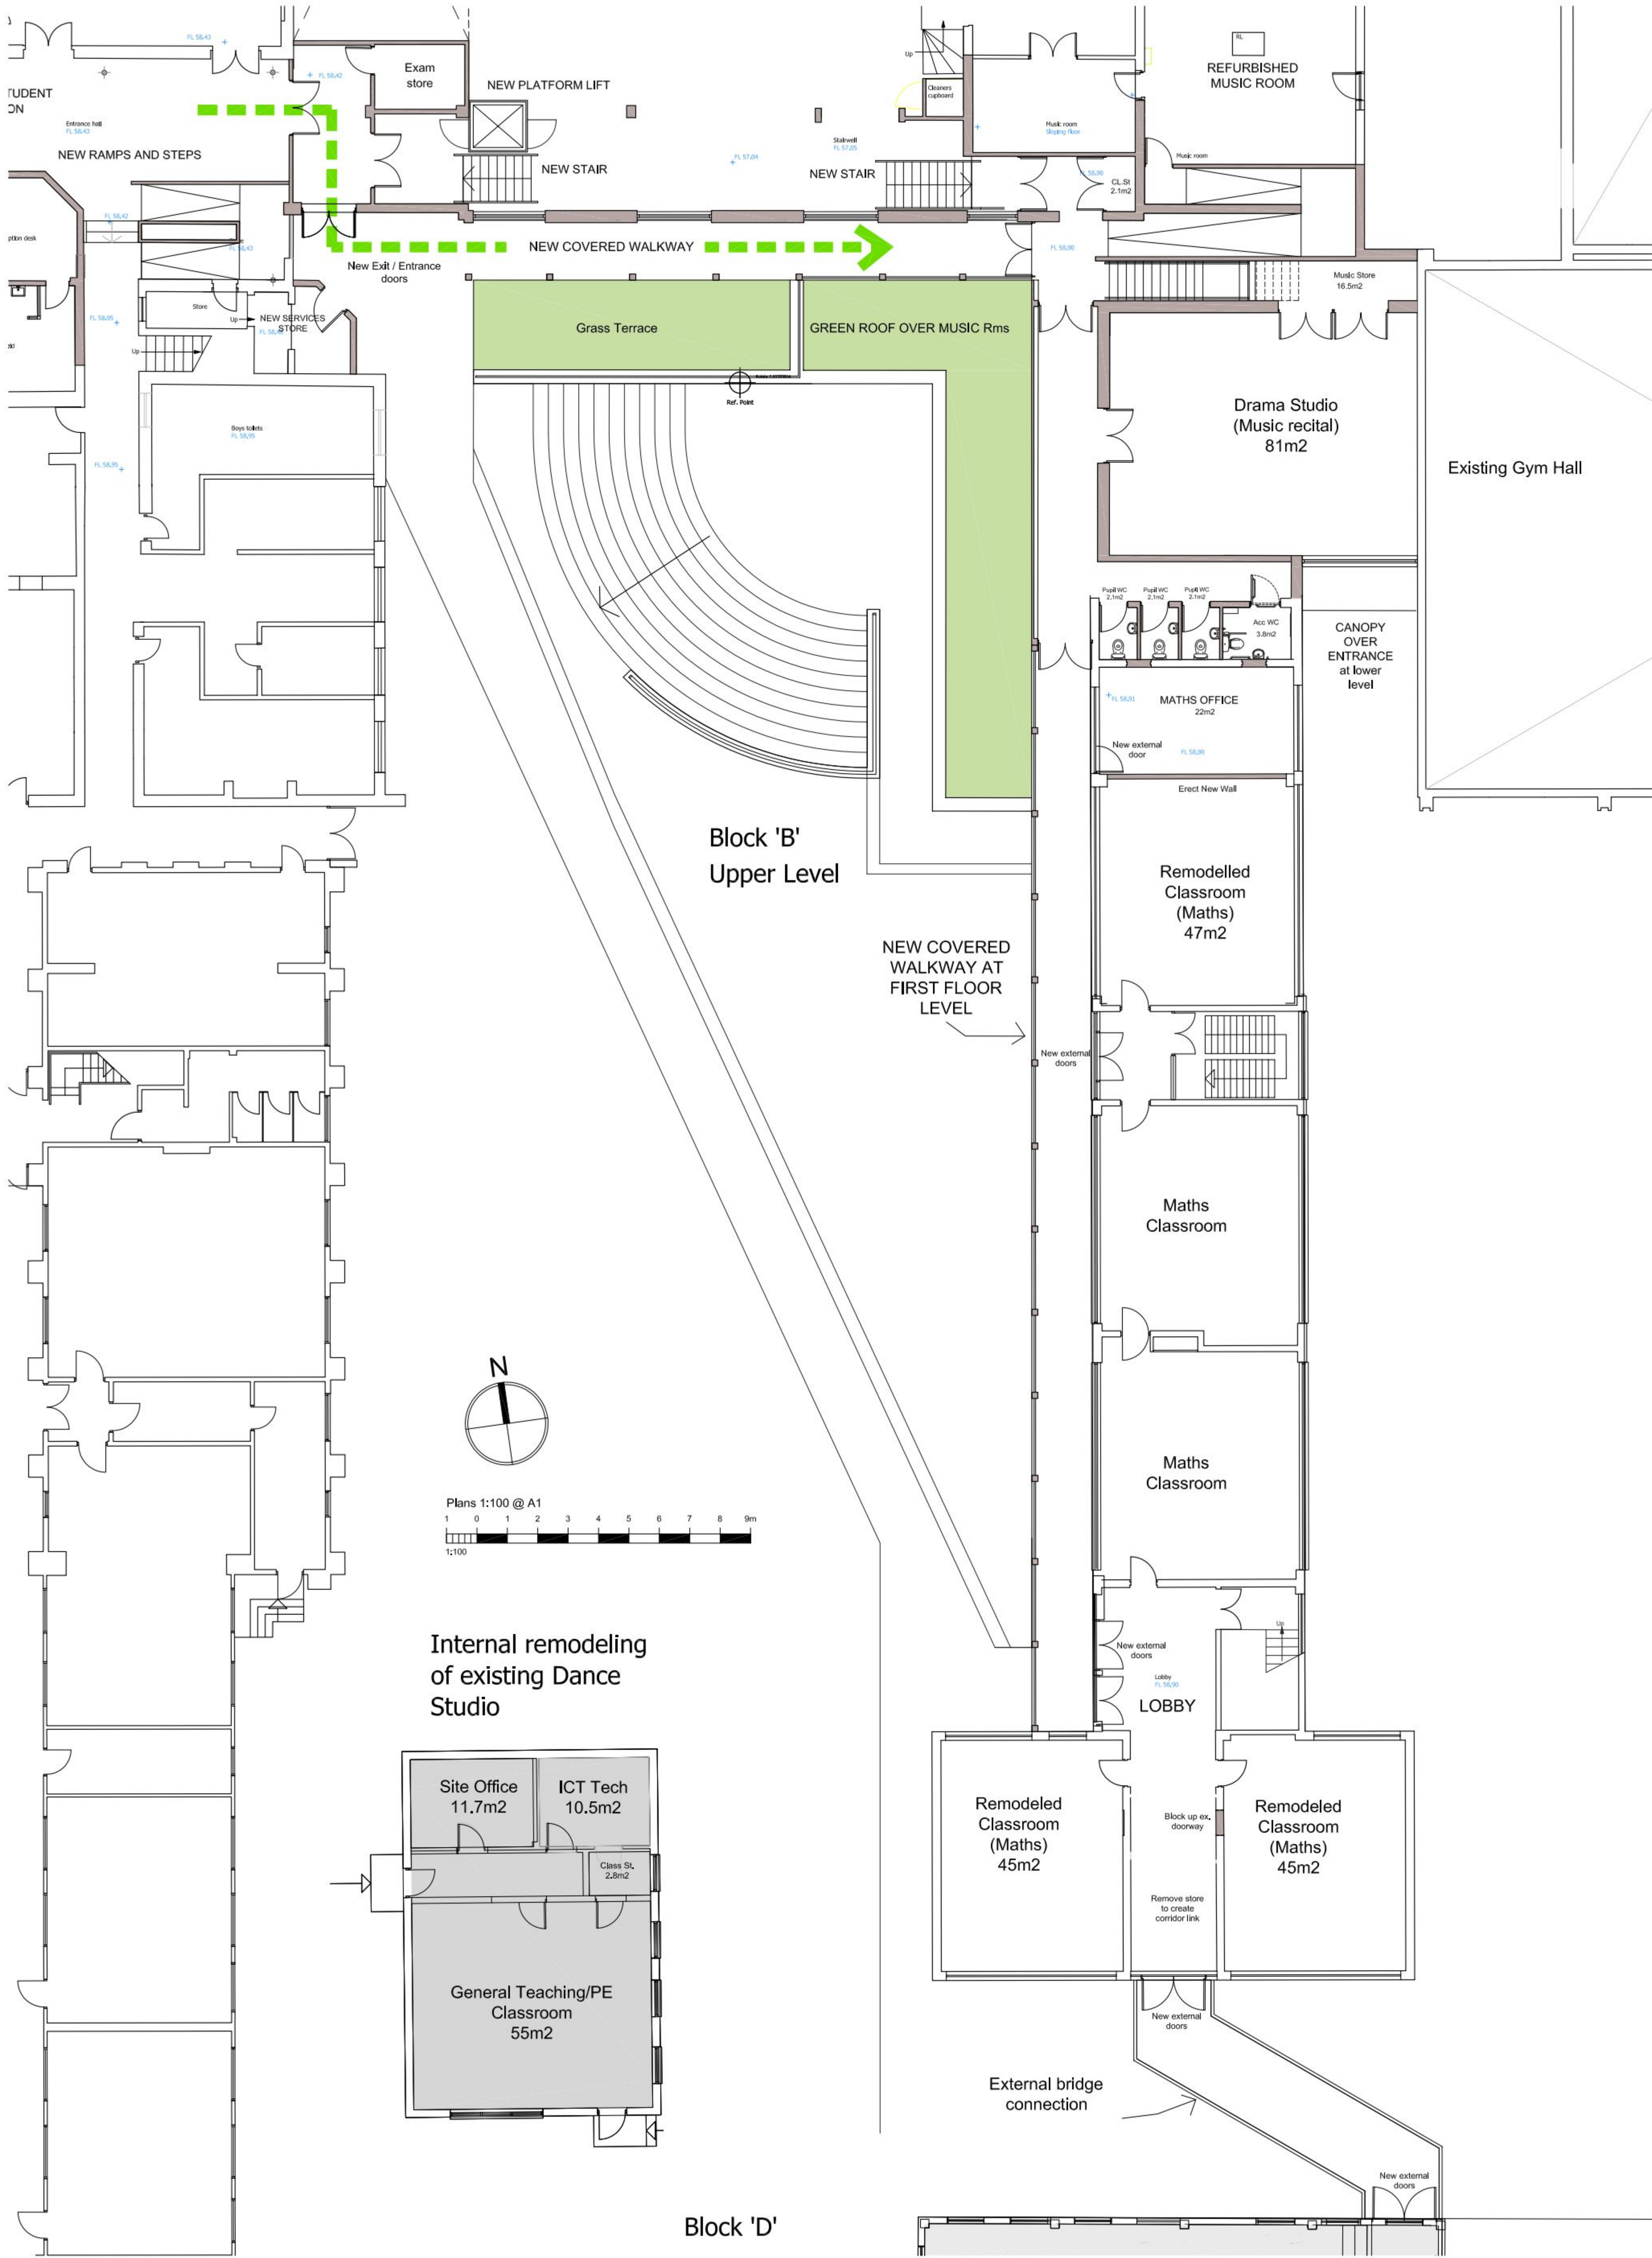

| Rev. | Revision | By | Date | Check | Date |
|------|----------|----|------|-------|------|
|------|----------|----|------|-------|------|



# Purbrook Park School

Extensions, Internal Remodelling and External Works  
Purbrook Park School, Waterlooville  
Purbrook Park School Trust

Project & Drawing title  
Block B  
Proposed Upper Level Plan

|        |          |            |          |             |
|--------|----------|------------|----------|-------------|
| Drawn  | Date     | Checked    | Date     | Scale at A1 |
| TGA    | 04.06.14 | HG         | 04.06.14 | 1:100       |
| Job N° | 13 083   | Drawing N° | PL-13    | Rev.        |
| Status | PLANNING |            |          |             |

Ground floor / Block B  
South East of Church  
New Stairs / Page 112

