


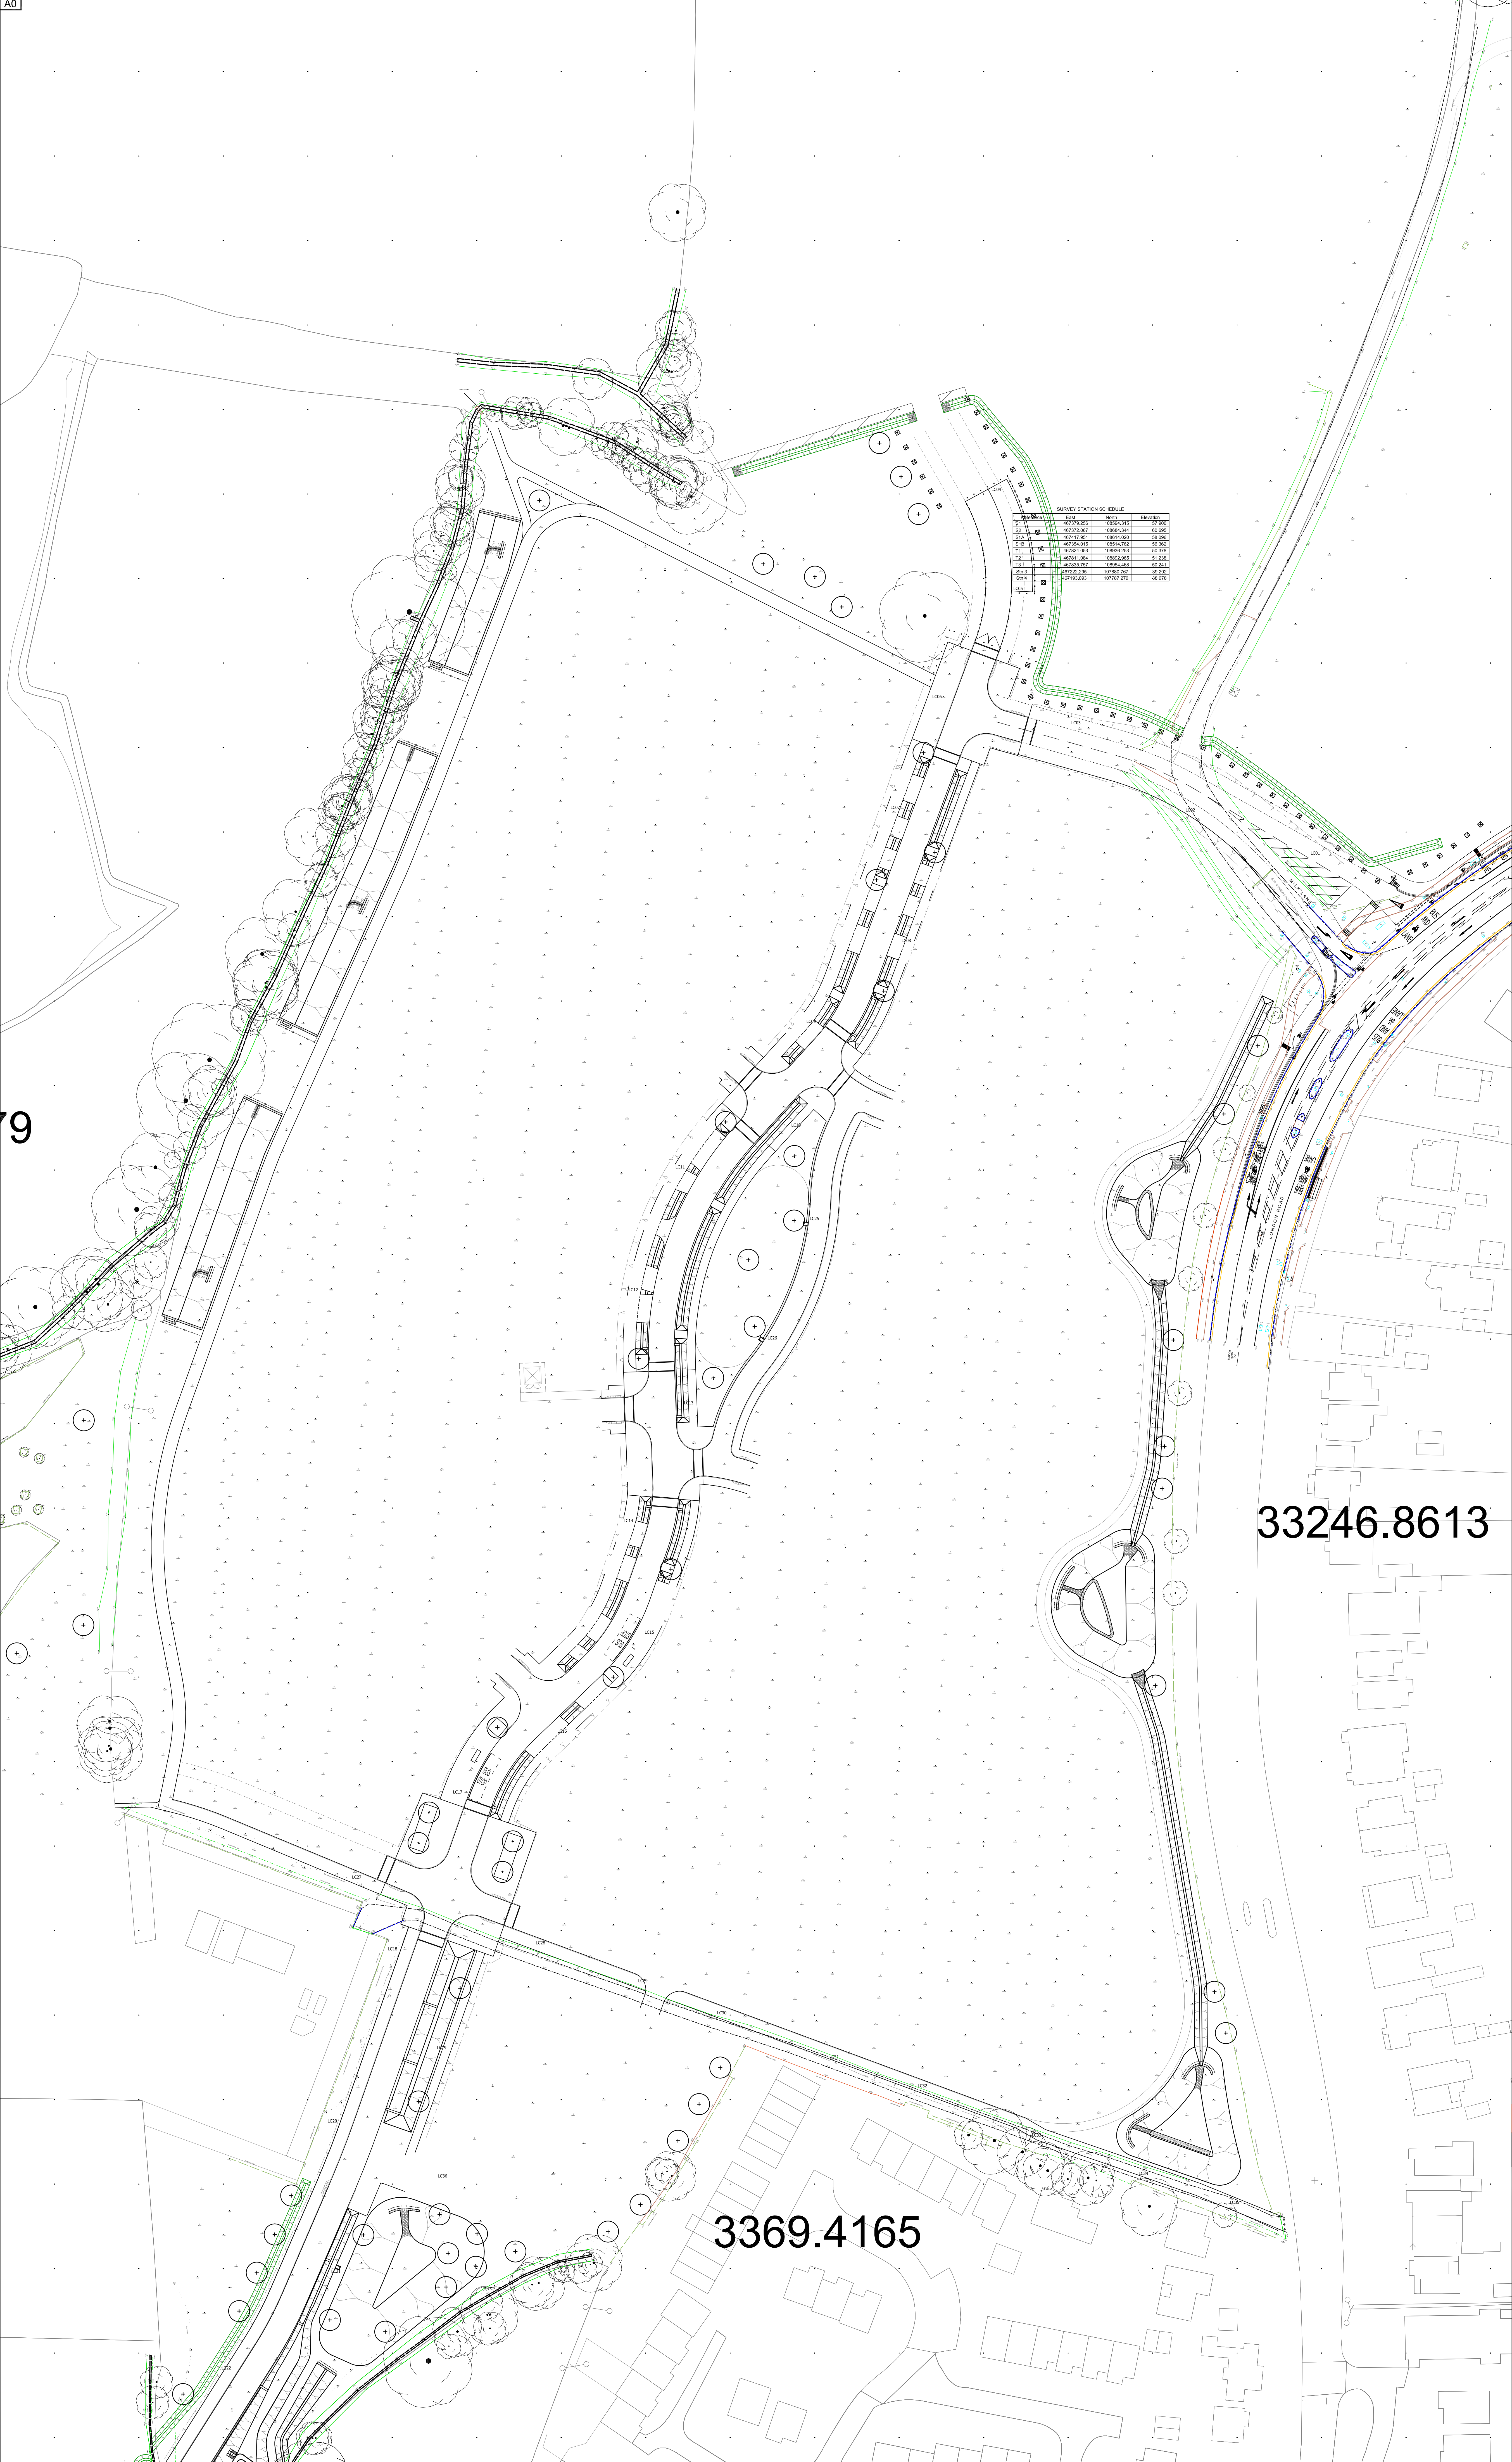

NOTES

Permission is granted to scale from this drawing for the purpose of Local Authority Planning Approval only. In all other circumstances DO NOT scale from this drawing. Please contact this office for any additional information required.

Contractors, Sub Contractors and Suppliers are to check all relevant dimensions and levels of the site and building before commencing any shop drawings or building work. Any discrepancies should be recorded to the Architect.

Where applicable this drawing is to be read in conjunction with the Consultant's drawings.

This drawing is the copyright of Tetlow King Ltd ©. All rights reserved.

Ordnance Survey Data © Crown Copyright. All rights reserved.

License No. 100007359

REV	DESCRIPTION	DATE	AUTHOR	CHECKED

scale 1:500

0 10m 20m 30m

PLANNING

TETLOW KING

ARCHITECTS · URBAN DESIGNERS · SUSTAINABILITY CONSULTANTS

Building 200, The Grange, Romsey Road, Vichehampton, Romsey, Hampshire, SO51 0AE
Tel: 01793 367750 Fax: 01793 515117 Web: www.tetlowking.co.uk

PROJECT

BEREWOOD, PHASE 2

Waterlooville, Hampshire

For: Redrow Homes (Southern)

DRAWING

Site Survey

SCALE	DATE	AUTHOR	CHECKED
1:500 @ A0	16/12/13	RT	PM/RE

JOB NO.	DRAWING NO.	REV
REDR130524	SSUR01	