
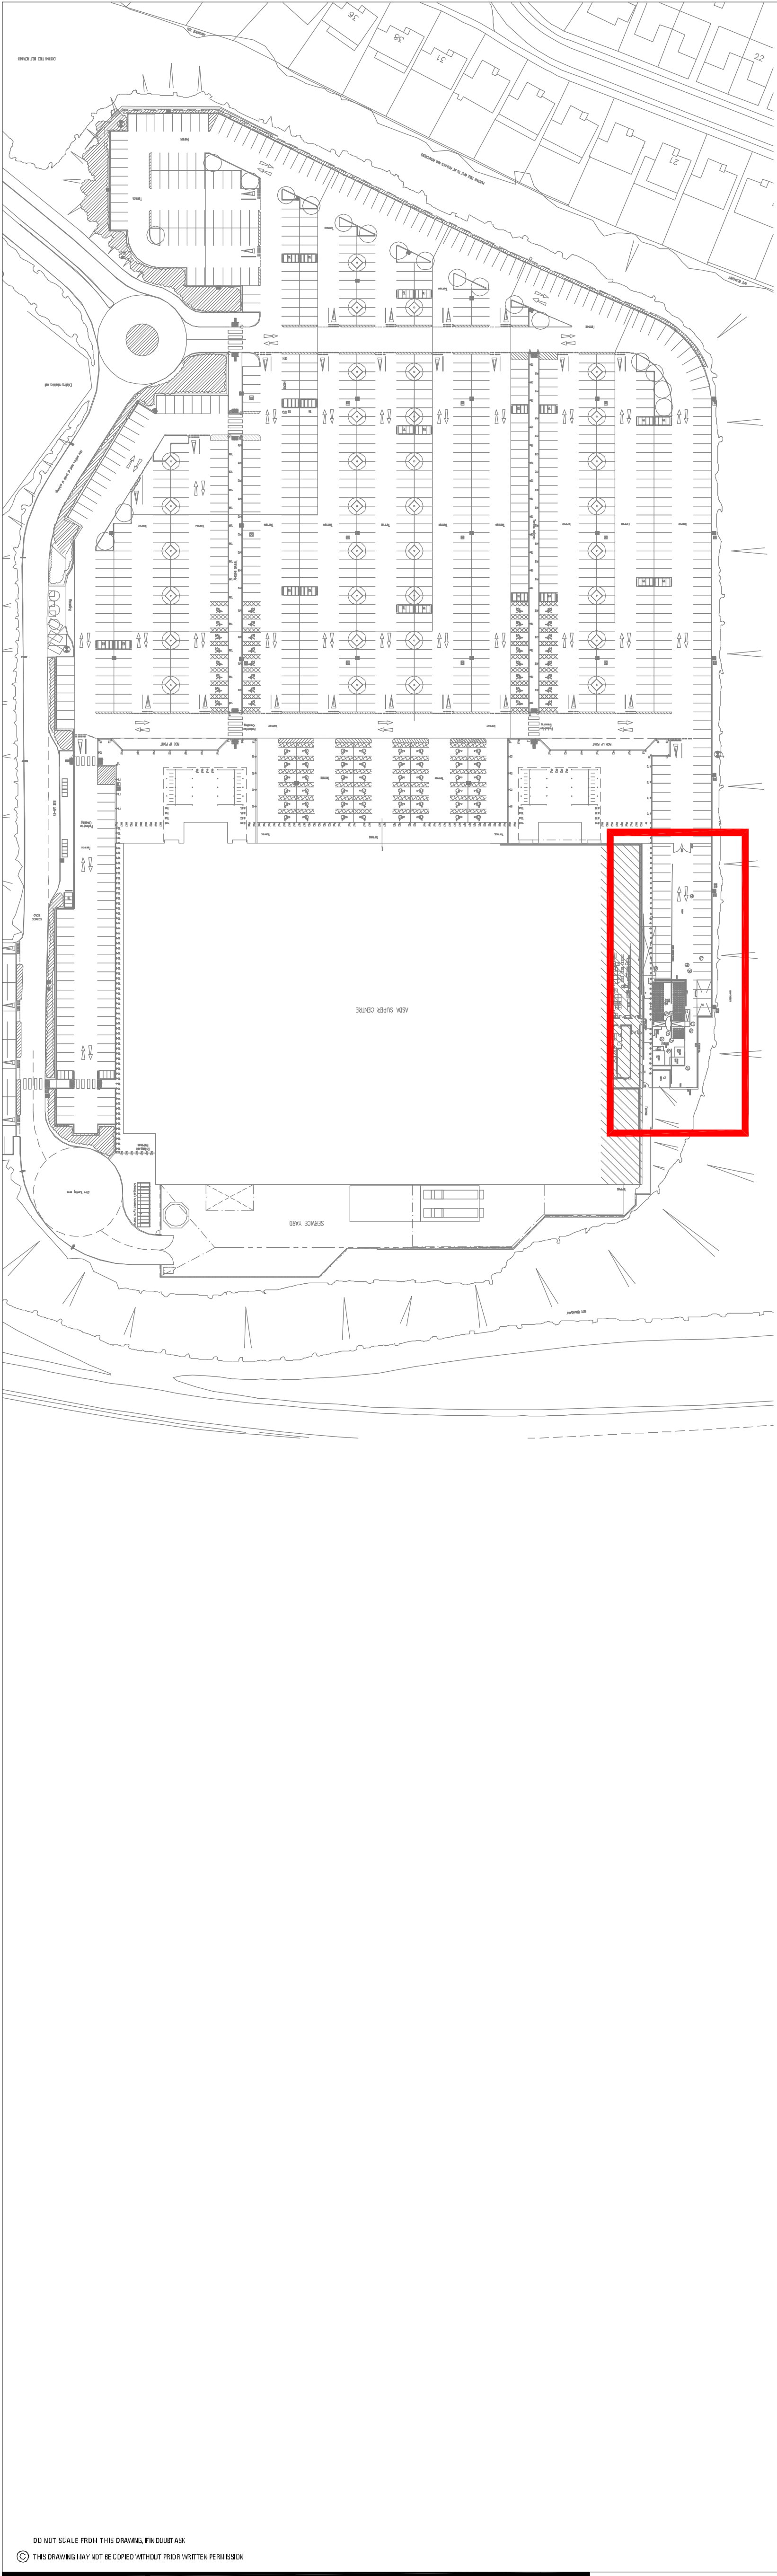


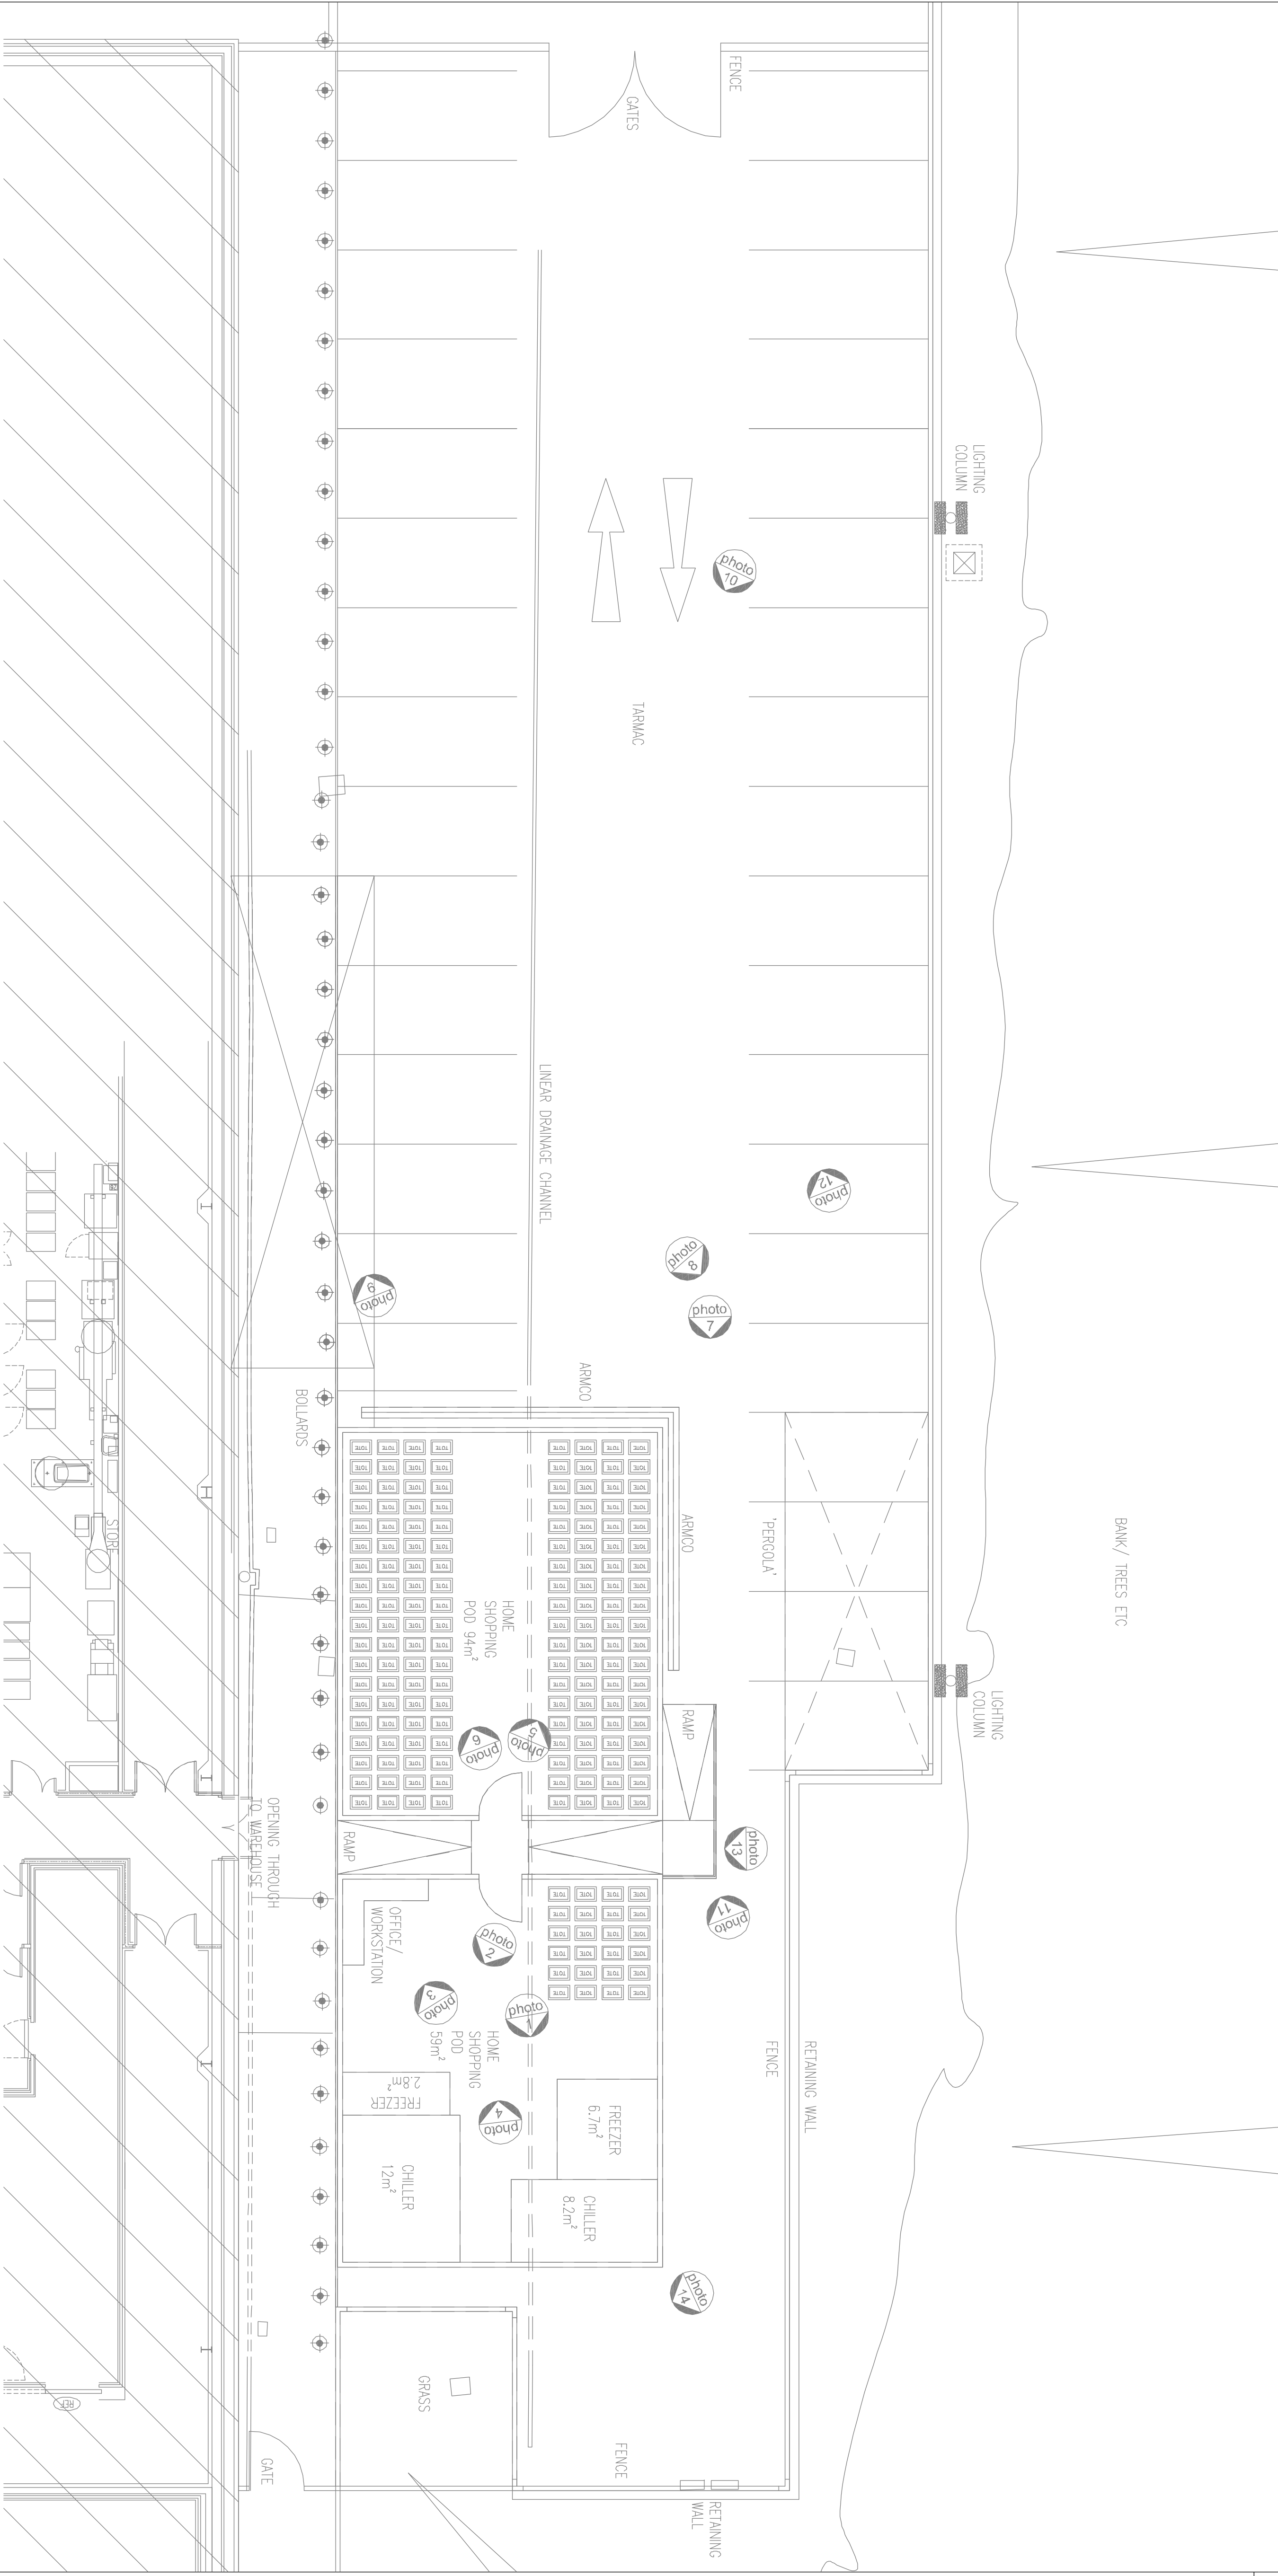

DO NOT SCALE FROM THIS DRAWING IN DOUTASK
THIS DRAWING MAY NOT BE COPIED WITHOUT PRIOR WRITTEN PERMISSION

Stages

PLANNING

Project No	0920.4672	Dwg No	(0) 001	Rev	-
Dwg Title	Existing Partial Plan				
Date	Mar 2012	Scale	1:100@A1		
PF		AH			

Client

Asda Havant (4672),
Home Shopping
Larchwood Avenue,
Bathampton, PO9 3BW

GPSS

Geomatics Project Services

ASDA

SAME OLD MONEY EVERY DAY

2 Pelham Place
Bradley Business Park
Dyson WoodWay
Huddersfield
HD2 1ET

Tel: 01484 4222 19 Fax: 01484 513817
E-mail: val@gpss.co.uk