
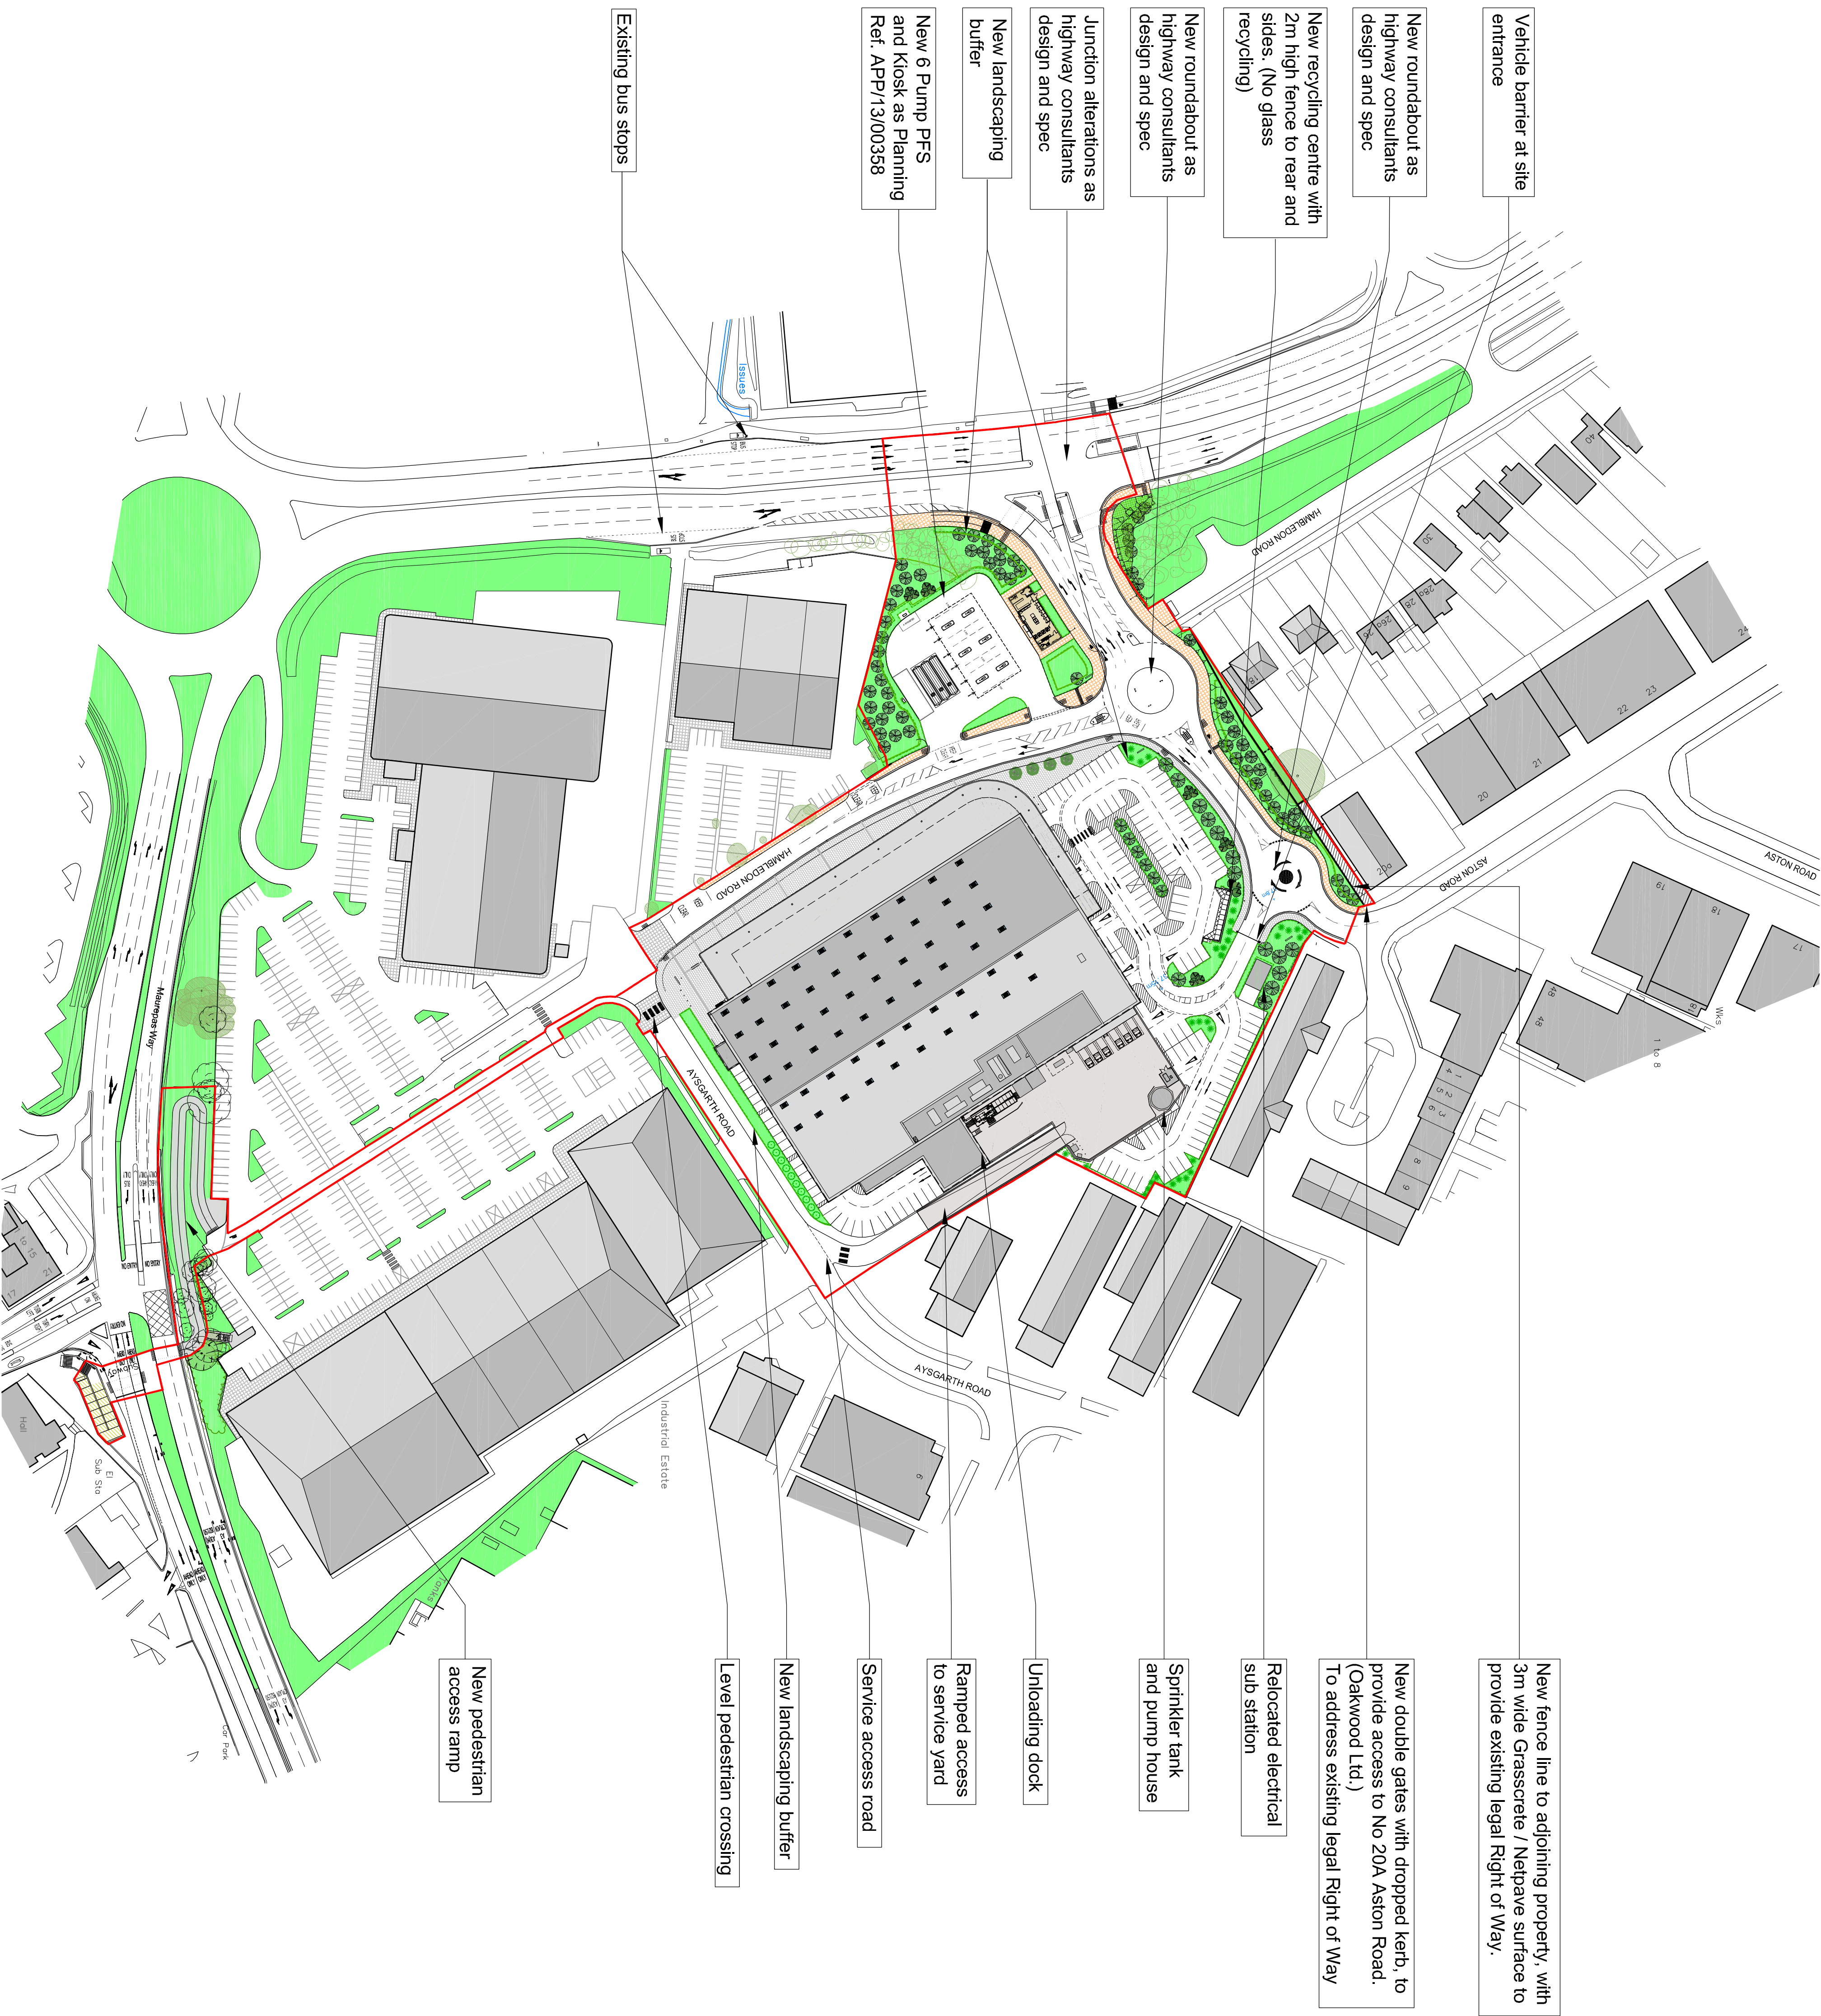


PLANNING

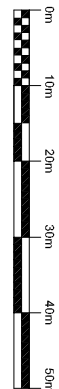

NB: All landscaping is shown indicatively, please refer to Arthur Armes Associates drawings for full design and spec

CAR PARKING	
Standard 2.5 x 4.8m	392
Disabled	23
Parent and Toddler	17
Electric Car Charging	4
Total	436

- M Astun extended, parking adj. and PFS layout. Proposed to design new PFS layout. 06-11-13 JW
- L Planning Application. 21-11-12 JW
- K Additional notes added. 23-10-12 JW
- J Highways updated, gates & notes added. 19-10-12 JW
- H New fence line adjusted to. 18-09-12 JW
- G Adjacent property. PFS landscaping service assessments, parking, ramp & highway amended. 07-08-12 JW
- F Site station relocated. 14-07-11 MRA
- E added. 04-07-11 MRA
- D Amendments to roundabout on. 23-06-11 LS
- C Astun Road. 24-05-11 GJ
- B PFS kiosk and Astun revised. 30-03-11 MRA
- A 3m high fence added. 15-11-10 LS
- A Amenity notes to car parking. Decimals of a space as 0.1 units.

REV	DATE	BY

Sainsbury's

PROJECT
Hambledon Road
Waterlooville
Hampshire, PO7 7UA

DRAWING
Proposed Site Plan

