


See Graham Ash Architects Ltd for all details of hard landscape including finishes and enclosure types

Nº 48

0 5m

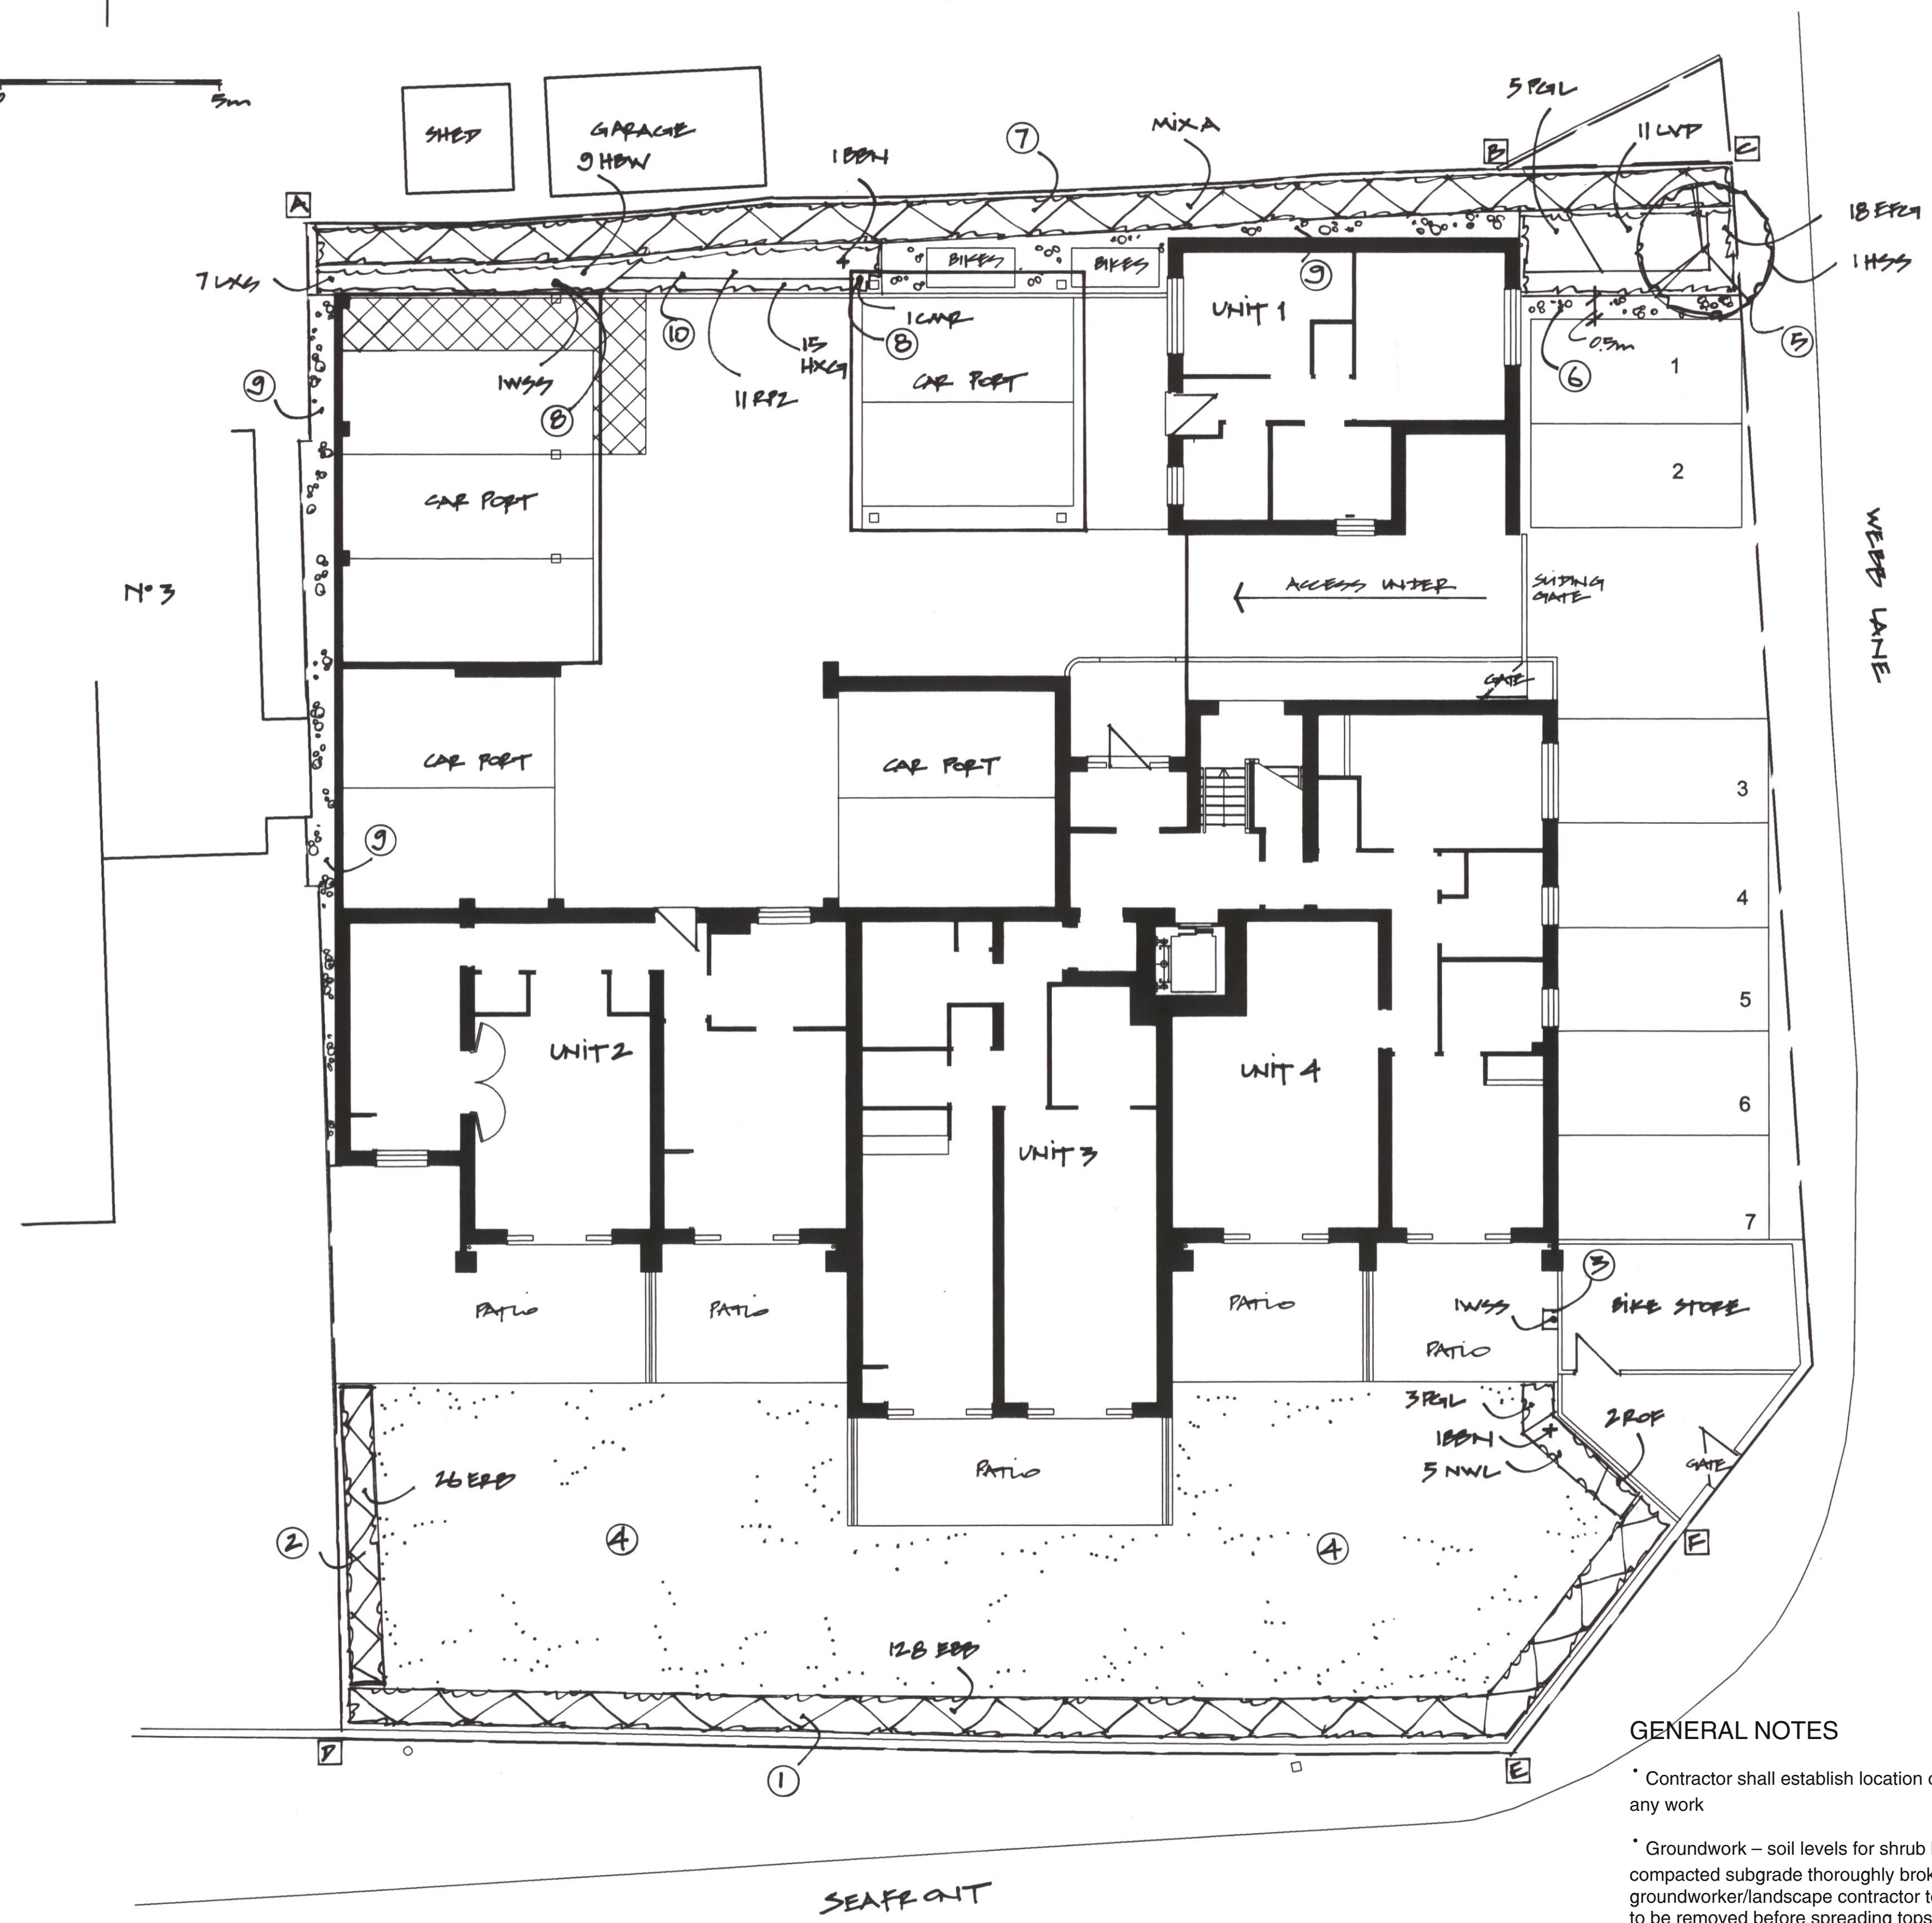

KEY

- PROPOSED TREE (HARDY, WIND AND COASTAL TOLERANT SPECIES)
- PROPOSED HEDGE
- LOW SHRUBS & GROUNDCOVER
- CLIMBER
- GRASS - TURF
- BACK AREAS & NARROW STRIPS BARK MULCH LAID OVER WEED SUPPRESSION SHEET

LEGEND

- 1 Proposed evergreen hedge planted behind boundary steel railings. Planted at min. 0.6m high. Clipped at max. 1.2m high
- 2 Clipped evergreen hedge to soften fence - max. 0.6m on planting. Trim at max. 1.5m high
- 3 Create 0.3 x 0.4m x 0.5m deep pit for climber in patio paving
- 4 Mown grass - turf
- 5 Proposed tree to soften development edge
- 6 0.5m wide bitmac strip to allow for access to parked cars
- 7 Proposed native mix hedge along northern boundary - trim at max. 1.8m high
- 8 Climbers trained up supports of car port to soften structures
- 9 Side/back strips - mulch laid over weed suppression sheet
- 10 Vigorous, low maintenance evergreen groundcover

BOUNDARY TREATMENT

- A - B Proposed 1.8m high brick wall
- B - C New 1.8m high timber fence to follow new boundary line
- A - D Existing 1.8m high timber closeboard timber fence retained
- D - E Proposed 1.2m high black steel railings
- E - F Proposed 1.2m high black steel railings

PLANTING SCHEDULE

Trees				
code	species	size	quantity	
HSS	Hippophae salicifolia 'Streetwise'	Sel. Std, 3-3.5m high, 10-12cm girth, Container Grown.	1	

Tree planted in 1 x 1 x 0.8m deep pit, backfilled with 80% clean topsoil well mixed with 20% TPMC and 100 grams granular fertiliser. Base of pit broken up to depth of 200mm to aid drainage. Backfill material well firmed to avoid settlement. All trees underground guyed using approved system.

Specimen & clipped shrubs				
code	species	pot size & height (cm)	quantity	
BBN	Buddleia 'Black Night'	15L pot, 80 - 100	2	

Plants planted in 0.6 x 0.6 x 0.4m deep pit, backfilled with 80% clean topsoil well mixed with 20% TPMC and 20 grams granular fertiliser. All shrubs mulched with 75mm min. deep approved bark mulch.

Shrubs and groundcover				
code	species	pot size & height (cm)	no/m ²	quantity
EFG	Euonymus fortunei 'Emerald and Gold'	3L, 20 - 30	4	18

Plants planted in 0.3 x 0.3 x 0.4m deep pit, backfilled with 80% clean topsoil well mixed with 20% TPMC and 20 grams granular fertiliser. All shrub beds mulched with 75mm min. deep approved bark mulch.

Climbers				
code	species	size	no/m ²	quantity
CMR	Clematis montana 'Rubens'	80 - 100, 5L pot	As shown	1

Climbers planted in 0.3 x 0.3 x 0.5m deep pit, backfilled with 80% clean topsoil well mixed with 20% TPMC and 20 grams granular fertiliser. Climbers provided with approved galvanised wire supports. Climbers trained around wire support. All climbers mulched with 75mm min. deep approved bark mulch.

Hedging				
code	species	size	no/m ²	quantity
EBB	Elaeagnus x ebbingei	7L, 60-80cm high	4	128

Hedging plants planted in 0.6m wide x 0.4m deep trench, backfilled with 80% clean topsoil well mixed with 20% TPMC and 100 grams granular fertiliser per lin. m. Species planted as double staggered row. Species to be randomly mixed for natural effect. 350mm between rows, at equal c/s. All hedging mulched with 75mm deep approved bark mulch.

Grass				
code	species	size	no/m ²	quantity
LXS	Ilex aquifolium 'Silver Queen'	7L, 60 - 80	2	7

Plants planted in 0.3 x 0.3 x 0.4m deep pit, backfilled with 80% clean topsoil well mixed with 20% TPMC and 20 grams granular fertiliser. All shrub beds mulched with 75mm min. deep approved bark mulch.

GENERAL NOTES

- * Contractor shall establish location of all services & drainage before starting any work
- * Groundwork - soil levels for shrub beds and areas of grass should have any compacted subgrade thoroughly broken up by machine before instructing the groundworker/landscape contractor to spread topsoil. All rubble, concrete etc to be removed before spreading topsoil
- * Ensure narrow planting beds are free of concrete footings before planting. If the concrete cannot be removed then the section of bed shall be paved or spread with gravel
- * All imported topsoil to BS 3882:2007 multipurpose grade. Trees 1 x 1 x 0.8m pit, Shrubs, Groundcover, Hedging and Climbers 400mm, Grass 150mm, Wildflower grass 50mm max. All depths assume topsoil laid over clean subsoil
- * General plant stock to conform to BS3936 and planting to BS4428:1989. Contractor shall give the Landscape Architect the opportunity of inspecting all plant stock at a holding nursery before delivery to site

- * Establishment maintenance for 12 months for all planting to include weed control, watering and replacement of failures (to the original Specification) in the planting season following failure. Particular attention given to watering trees during prolonged dry spells
- * The developer/client shall be responsible for ensuring foundation design accommodates all proposed and existing tree planting with reference to the current NHBC guidance
- * Drawing to be read with Architects & Engineers Layouts & TGD Landscape Ltd Landscape Management Plan

T G D Landscape Ltd



Chartered Landscape Architects
10 North End Close,
Chandlers Ford,
Eastleigh, Hampshire,
SO53 3HY
Tel: 02380 365825
Mobile: 07974 900280
tgdlandscape@googlemail.com

PROJECT
**WEBB LANE
HAYLING ISLAND**
for Perbury Developments Ltd
DRAWING
Planting Plan

Scale: 1:100 @ A1
Drawn by: TG Date: November 2013

DRAWING NUMBER
2813 - 101

© Copyright TGD Landscape Ltd