


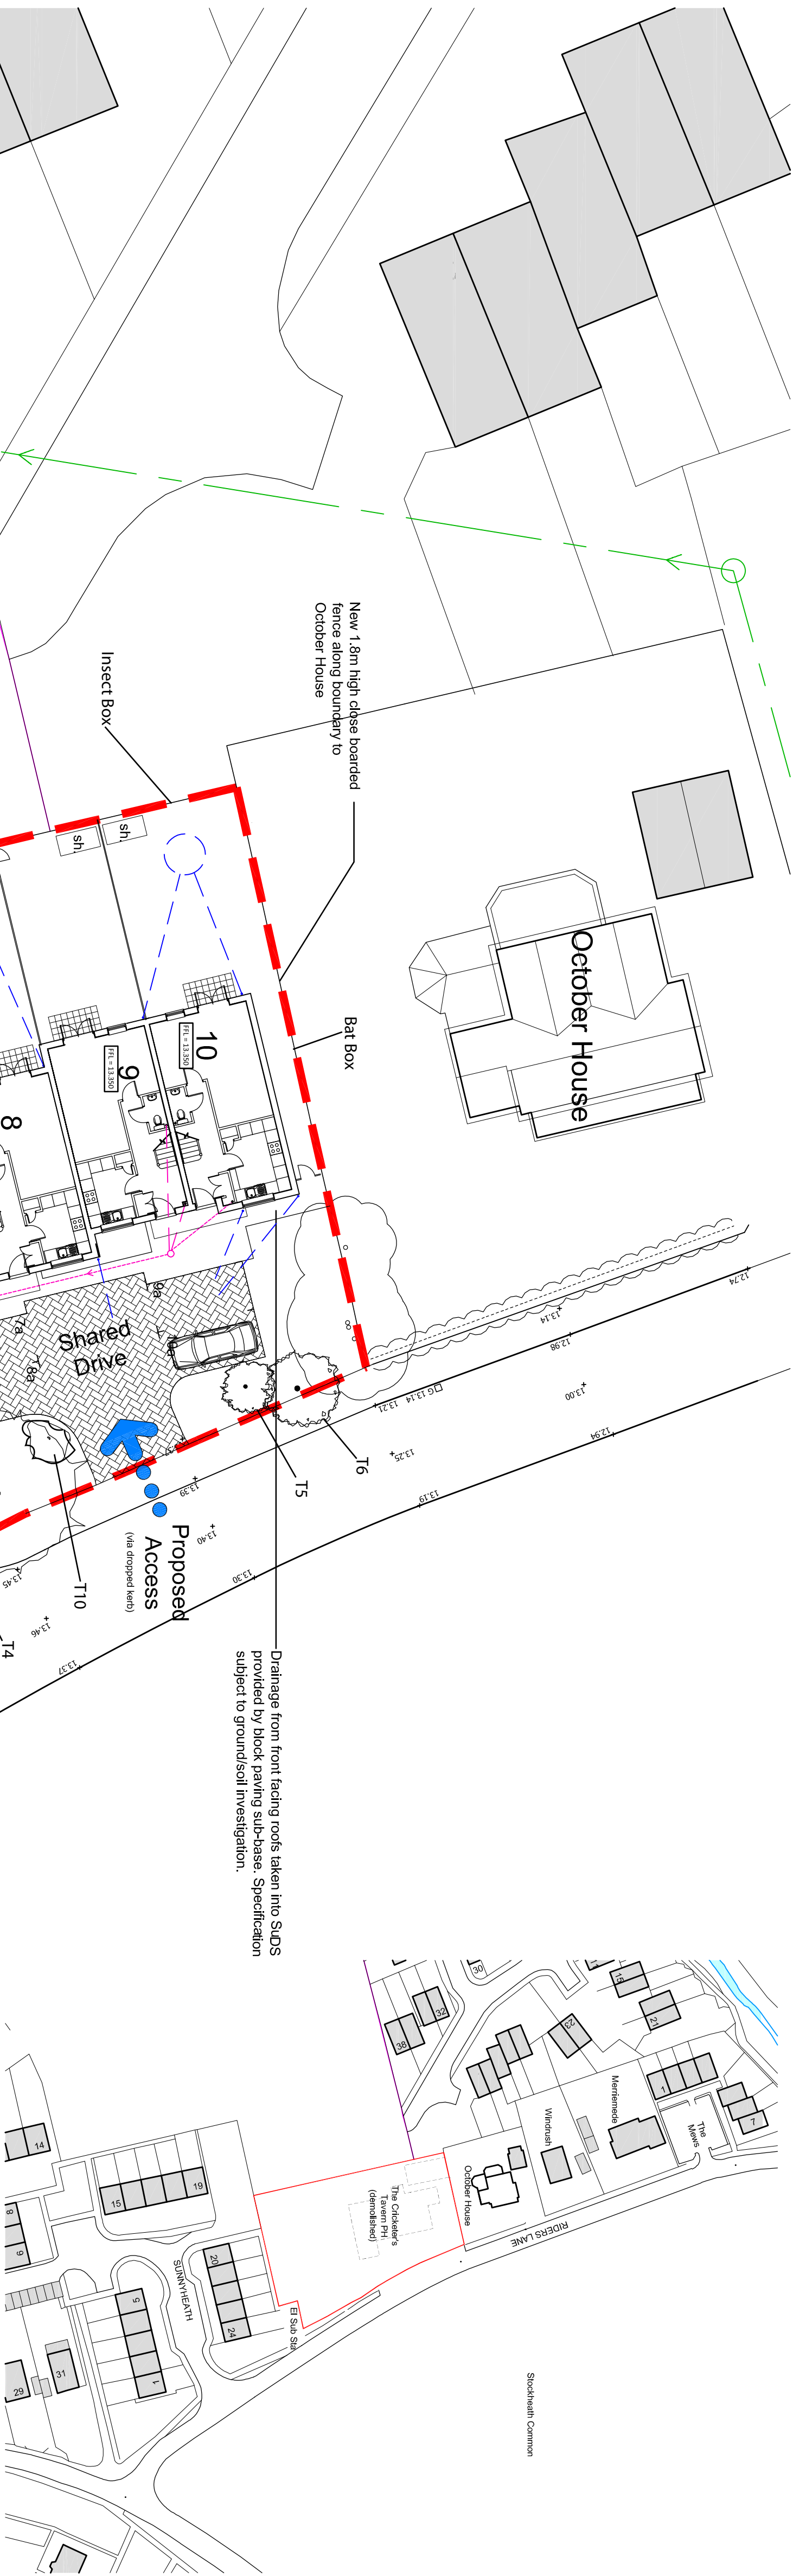

02 location plan
01 scale = 1:1250

STOCKHEATH COMMON

Landscaping Key
Soft Landscaping

Planting Bed A 2sqm	Size cm	Container size	Litre	Quantity
Geranium Johnson's Blue	20/20	2	6	6
Geranium Brookside	20/20	2	6	6
Hebe Red Edge	30/40	2/3	6	6
Hebe Albicans	30/40	2/3	6	6
Heuchera Amethyst mist	30/40	2/3	6	6
Cornus Alba Elegantissima	60/60	10	9	9
Lavandula Hidcote	30/40	2/3	9	9
Skimmia Japonica Rubella	40/60	5	9	9
Planting Bed B 3sqm	Size cm	Container size	Litre	Quantity
Rosmarinus Officinalis Miss Jessop	20/20	2/3	12	12
Planting Bed C 6 sqm	Size cm	Container size	Litre	Quantity
Lavandula Hidcote (planted as hedge)	30/40	2/3	24	24
Planting Bed D 3 sqm	Size cm	Container size	Litre	Quantity
Rosmarinus Officinalis Miss Jessop	20/20	2/3	12	12
Planting Bed E 12sqm	Size cm	Container size	Litre	Quantity
Agapanthus Africanus	30/40	2/3	6	6
Lavandula Hidcote	30/40	2/3	6	6
Phytolacca Rainbow Queen	60/60	10	3	3
Lavandula Edelweiss	30/40	2/3	6	6
Geranium Brookside	30/40	2/3	9	9
Heuchera Palace Purple	30/40	2/3	3	3
Planting Bed F 6sqm	Size cm	Container size	Litre	Quantity
Phytolacca Rainbow Queen	60/60	10	3	3
Hebe Red Edge	30/40	2/3	3	3
Agapanthus Africanus Alba	30/40	2/3	6	6
Hebe Palace Blue Gem	30/40	2/3	6	6
Planting Bed G 20sqm	Size cm	Container size	Litre	Quantity
Actaea Japonica	60/60	10	9	9
Cicoraster dammer coral beauty	40/60	2/3	9	9
Viburnum davidii	30/40	10	12	12
Skimmia Japonica Rubella	30/40	2/3	12	12
Viburnum Opulus	30/40	2/3	9	9
Cornus Alba Elegantissima	60/60	10	9	9
Ceanothus Repens	30/40	2/3	6	6
Planting Bed H 11sqm	Size cm	Container size	Litre	Quantity
Carex Evergold	30/40	2/3	6	6
Heuchera Amethyst Mist	30/40	2/3	6	6
Eurotymus Emerald & Gold	30/40	2/3	6	6
Hedge A	Size cm	Container size	Litre	Quantity
Mixed Native hedge along fence line 15% to 20% to be replaced in spring. Corylus Avellana 50% to be replaced in spring. Campestre, Rhamnus cathartica. (10 % of each)	60/90	Bare root or Container depending on season Double staggered row at 5 per LHM	45	45
Climber, C1, C2, C3. On wires	Size cm	Container size	Litre	Quantity
Lonicera Japonica 'Halliana'	90/120	3 litre	3	3

Tree Number	Tree	Girth	Height	Quantity
T1, T3, T7, T10	Betula Pendula	12/14 girth	3m	4
T2	Morus John Downie	10/12	2.1/2.5	1
T4, T6, T9	Sorbus Aucuparia fastigiata	12/14 girth	3m	3
T5, T8	Prunus Acciadae	10/12	2.1/2.5	2

Bat boxes to be placed as high up as possible on the western side of plot 6 and the northern side of plot 10.
Bird boxes to be placed on T7, T8 and T9.
Insect boxes to be placed along back fence line of plots 8, 9 and 10.

Landscaping works to be undertaken within 6 months of the completion of the development



ALLOTMENTS

Approximate line of existing below-ground mains sewer and IC locations as interpreted from Southern Water Sewer Records Plan 01.08.07. Exact location to be determined on site.

Assumed line of existing below-ground sewer serving former (demolished) Public House. Location and condition to be confirmed.

Note: Proposed site levels and finished floor levels are indicative and subject to detail design development, soil investigation and building regulations submission.

Production Title

Unit 4 Roundstone Barn
Roundstone Farm
Littlehampton Road
Ferring
BN12 6PW
01903 774-774
info@gardenhouse design.co.uk

Project Title

Soft Landscaping
Riders Lane

Designer

Rod Winnow

Date

Revised 10/10/13

Scale

1:200

Drawing No

GHD2029

Rev

C