


Do not scale except for planning purposes. If in doubt - ASK.
 All dimensions to be confirmed by site measurement and any discrepancies raised with Architect / Client.
 This drawing and the information therein is the property of the Architect and may not be copied without written permission.

Rev:	Date:	Amendment:

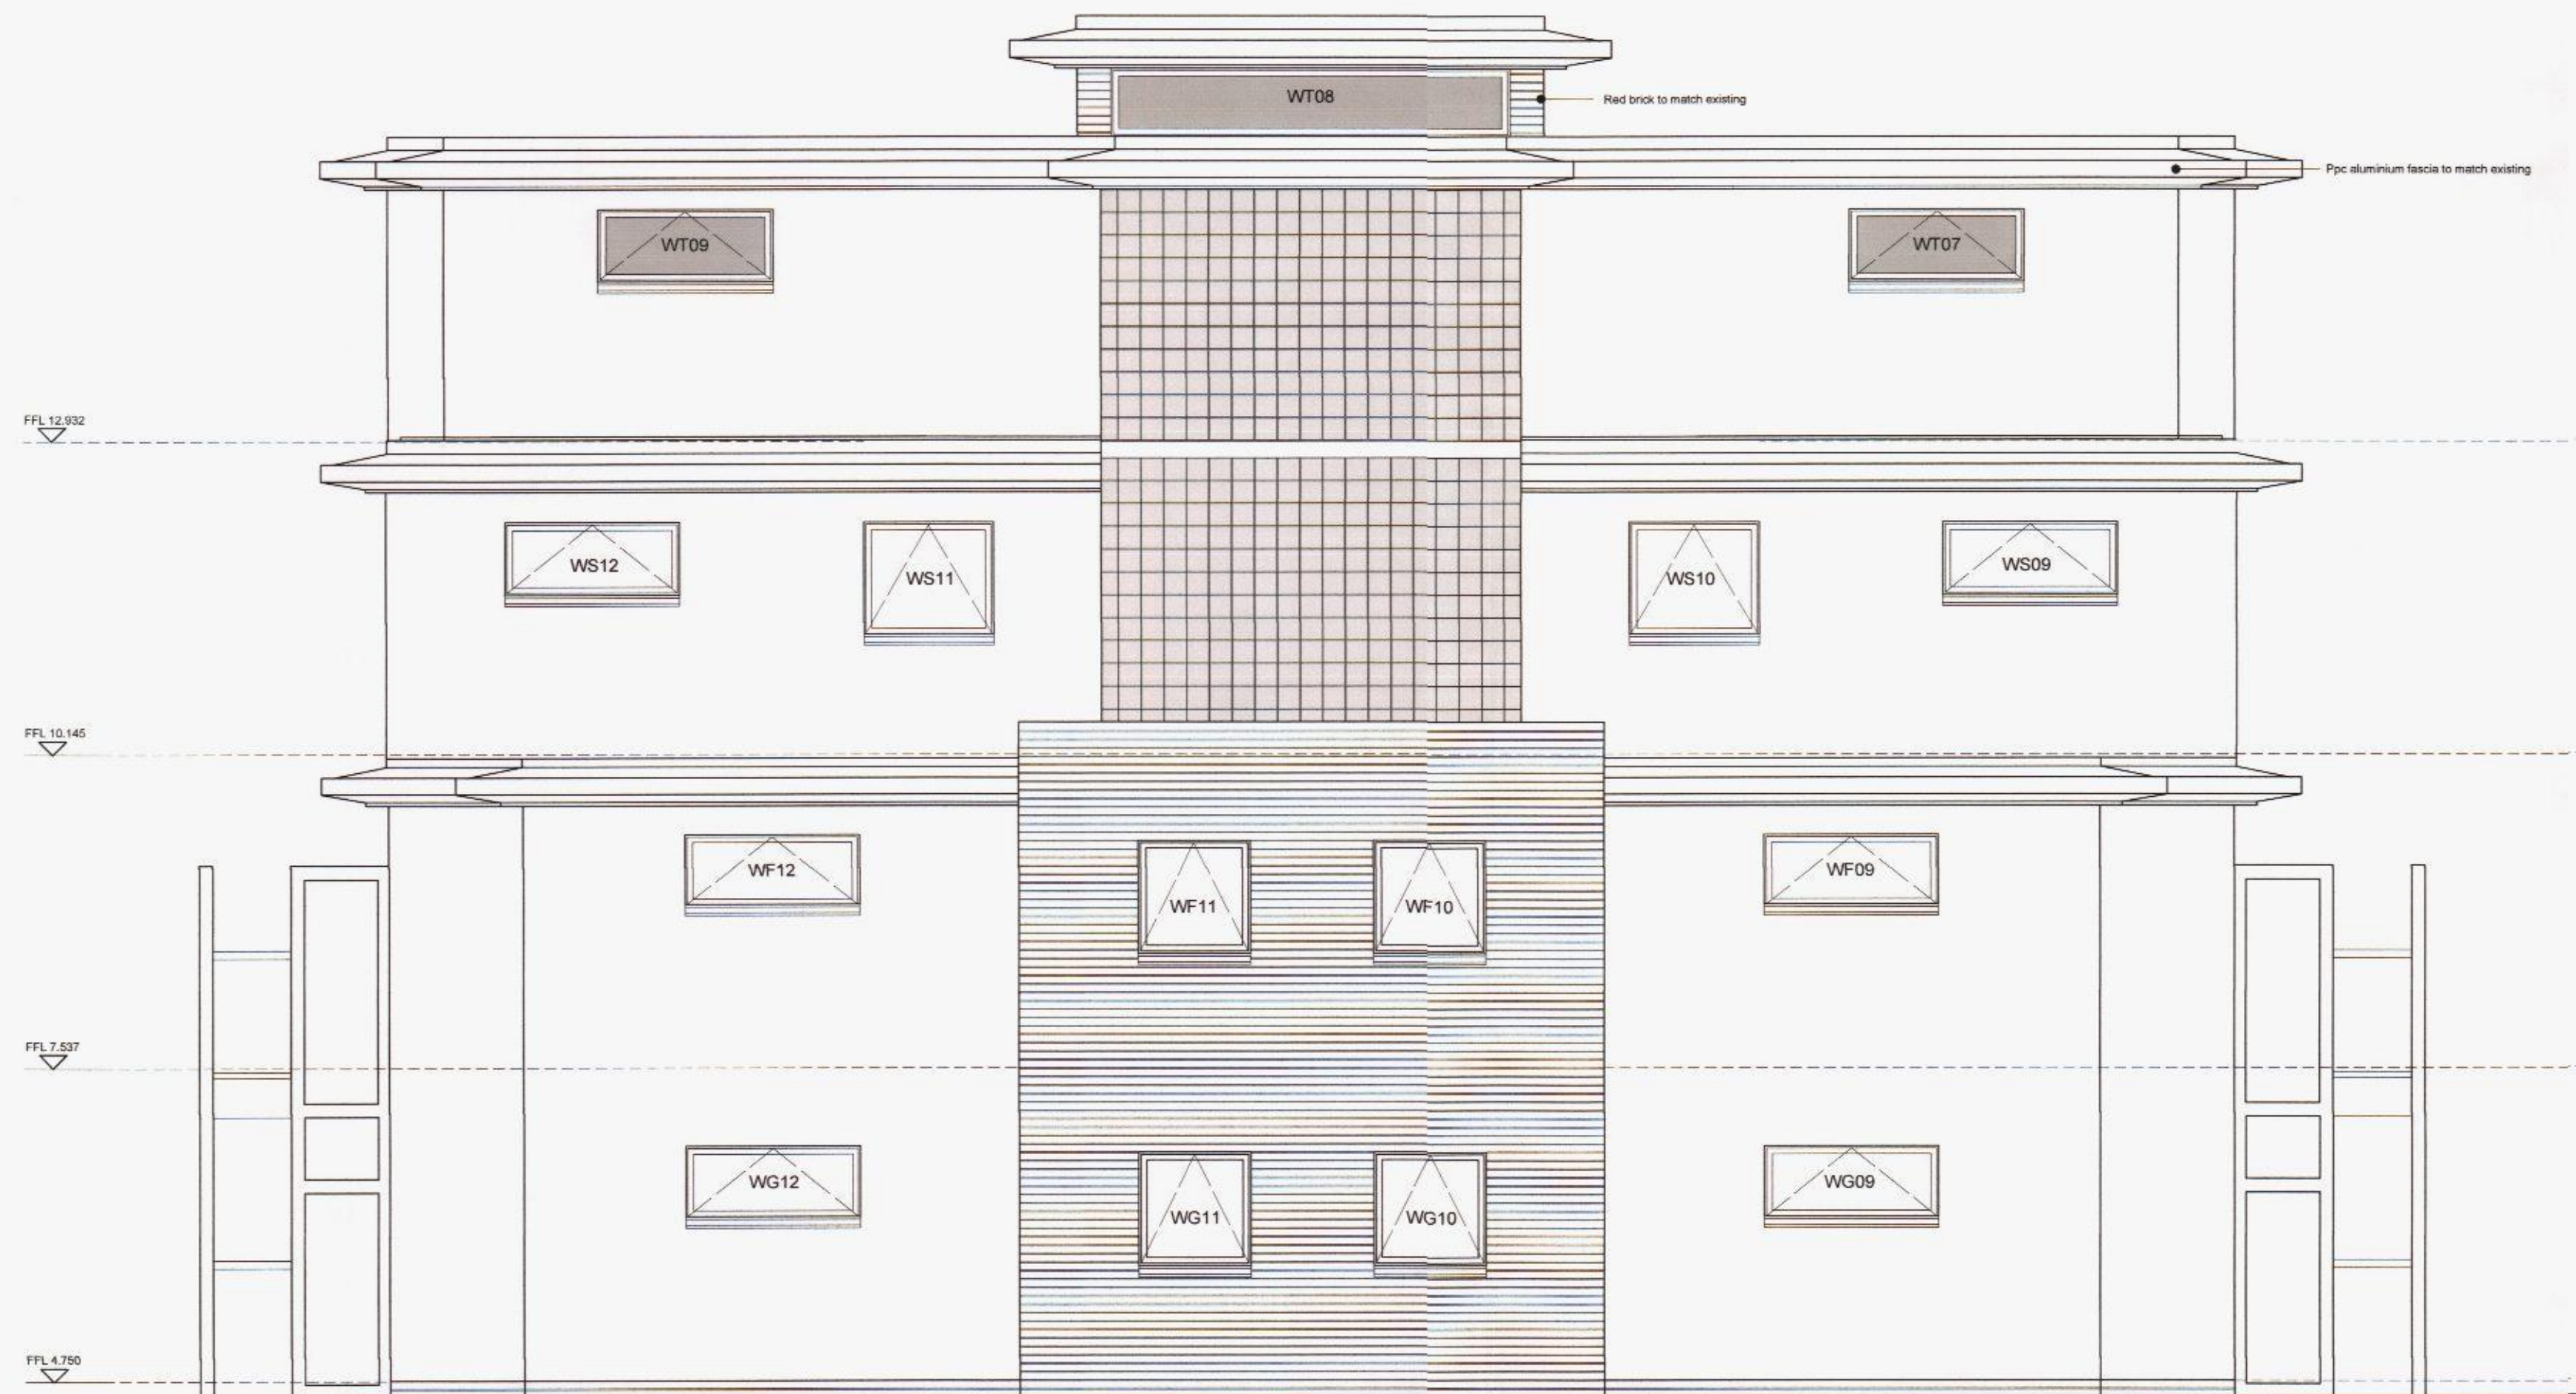

REAR (North) ELEVATION
1:50



SIDE (West) ELEVATION
1:50

HAVANT BOROUGH COUNCIL
 DEVELOPMENT CONTROL
 15 SEP 2014
 RECEIVED

Project Proposed Alteration to Approved Apartments 386 Sea Front, Hayling Island, PO11 0BD			
Client B & A Properties Ltd			
Drawing: GA Elevations (Rear and Side)			
Scale: 1:50 @ A1	Date: June 2013	Drawn: RMB	
Drawing no: PA11-108:53	Rev: -		
1 Victoria Square, Lee-on-the-Solent, Hants PO13 9NB 02392 85 66 40 F: 02392 85 39 55 studio@plumarchitects.co.uk			

plum
architects