
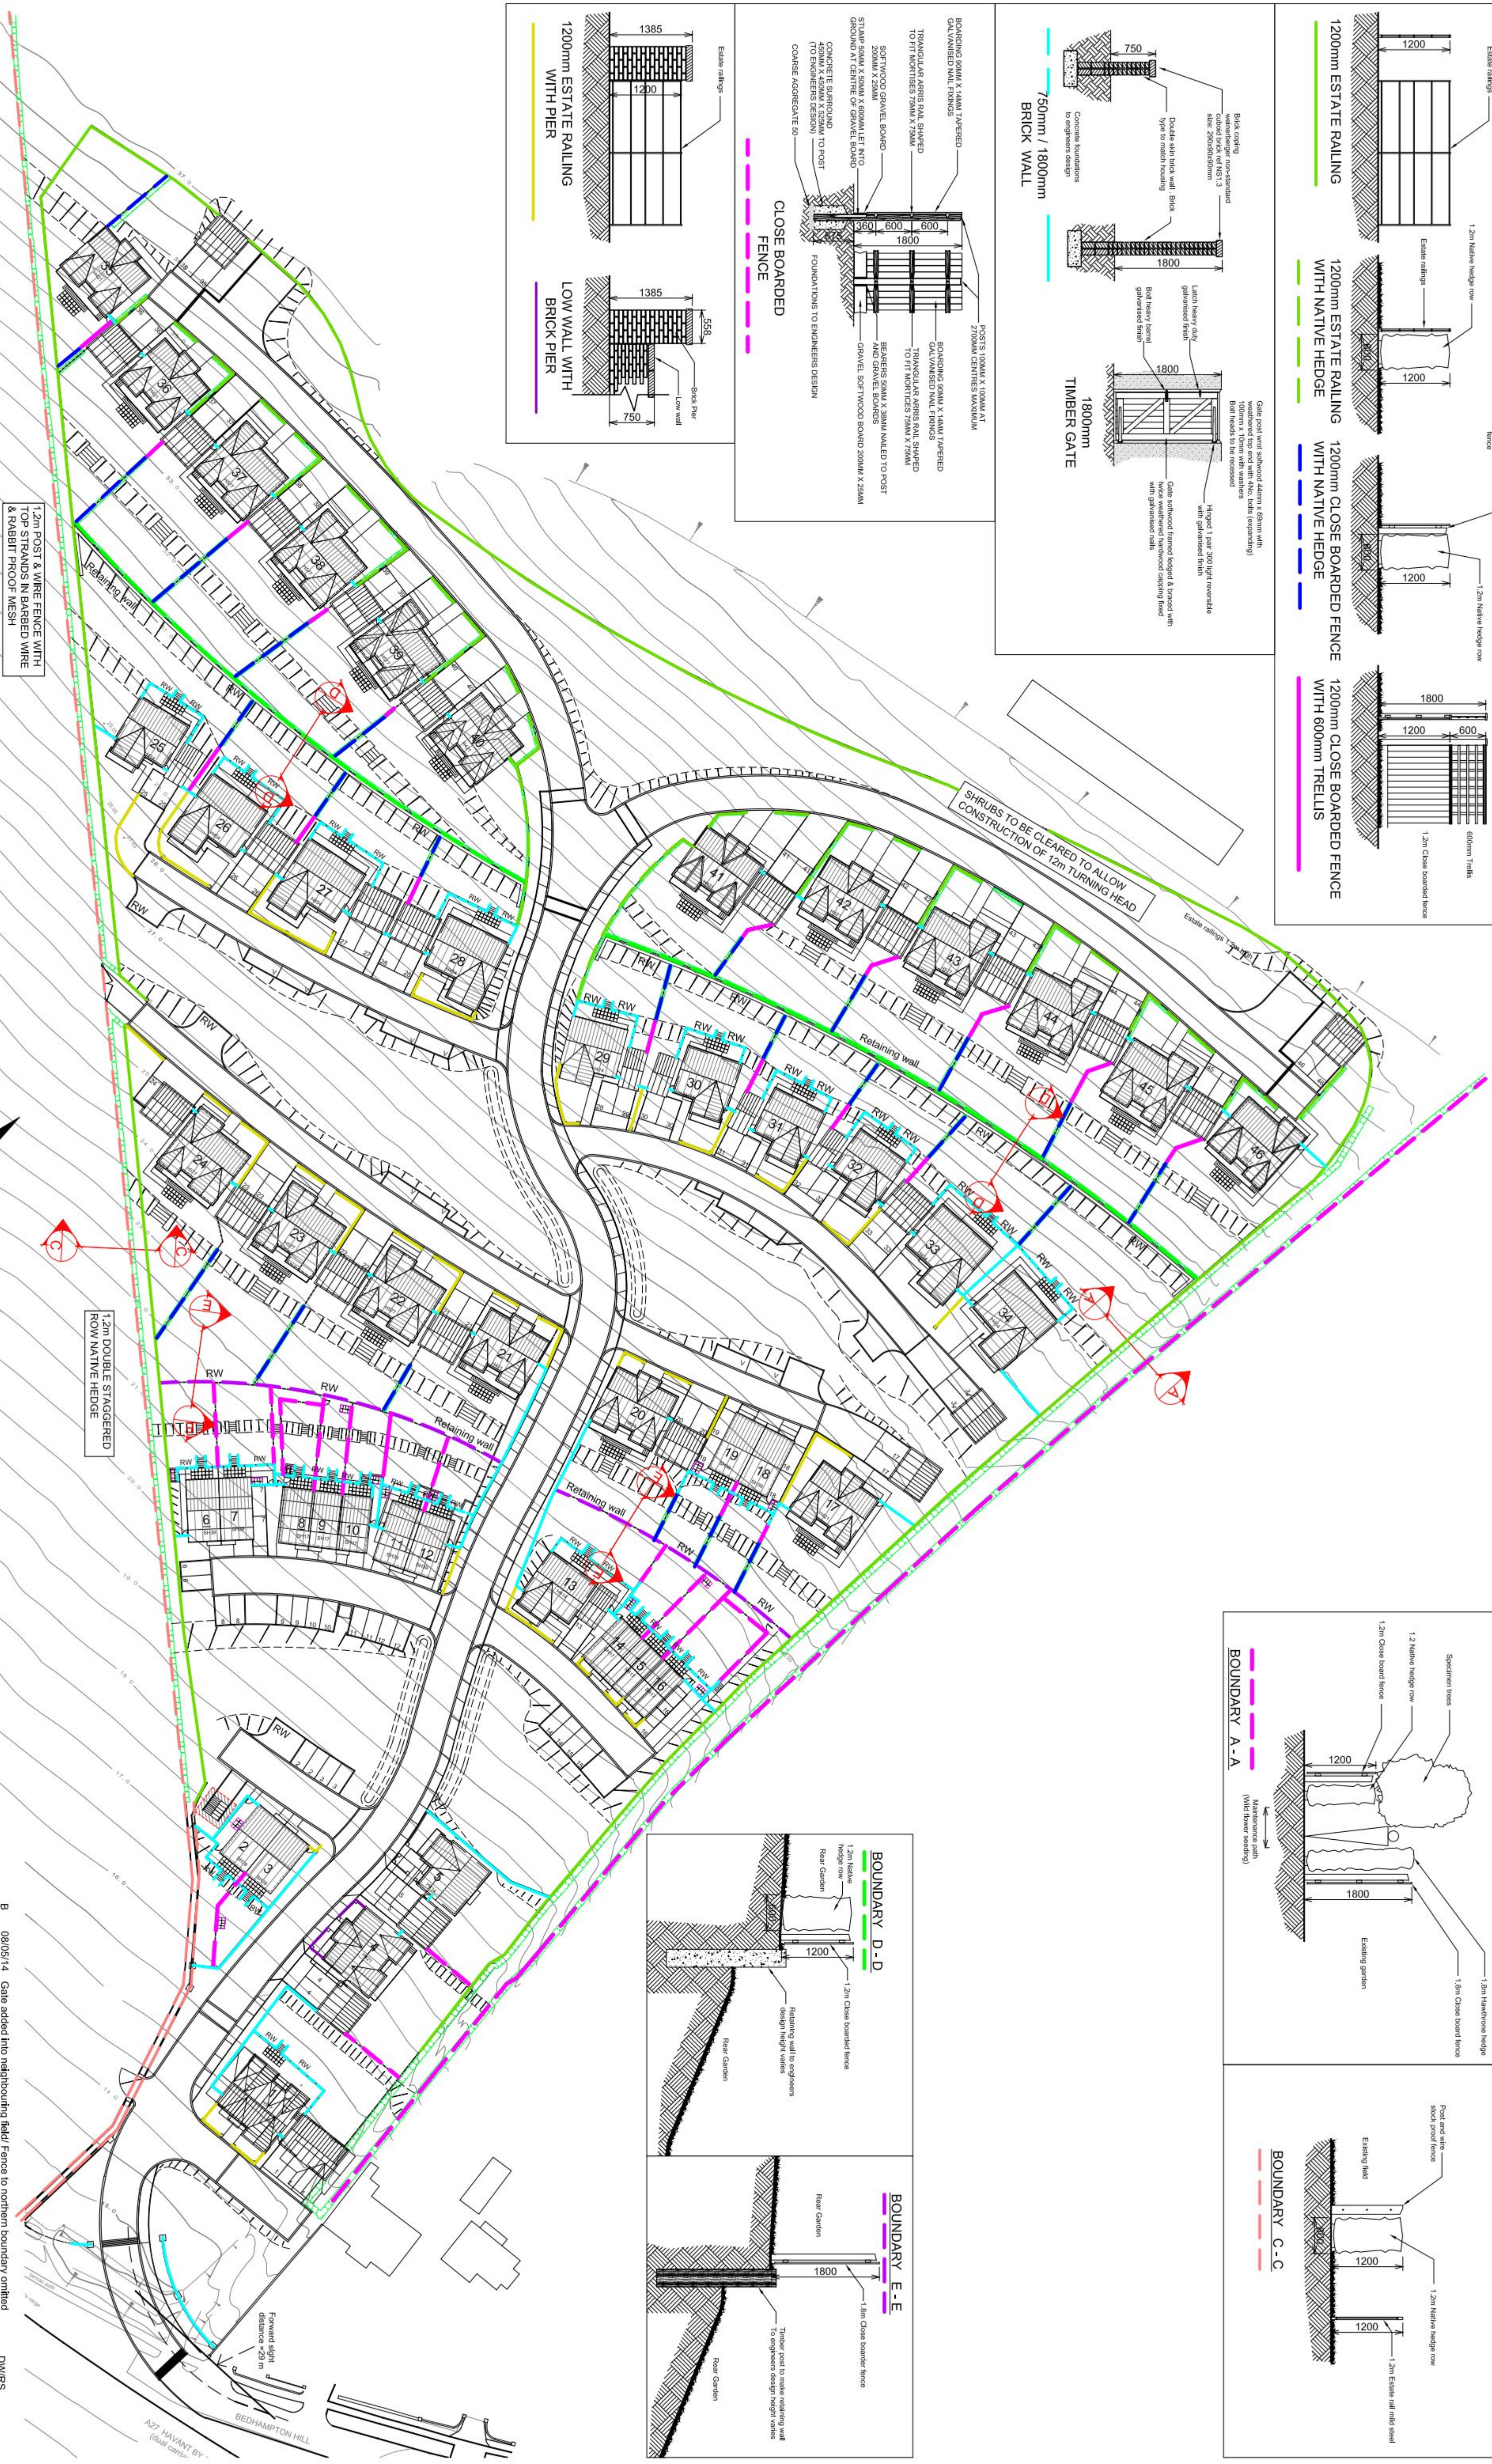
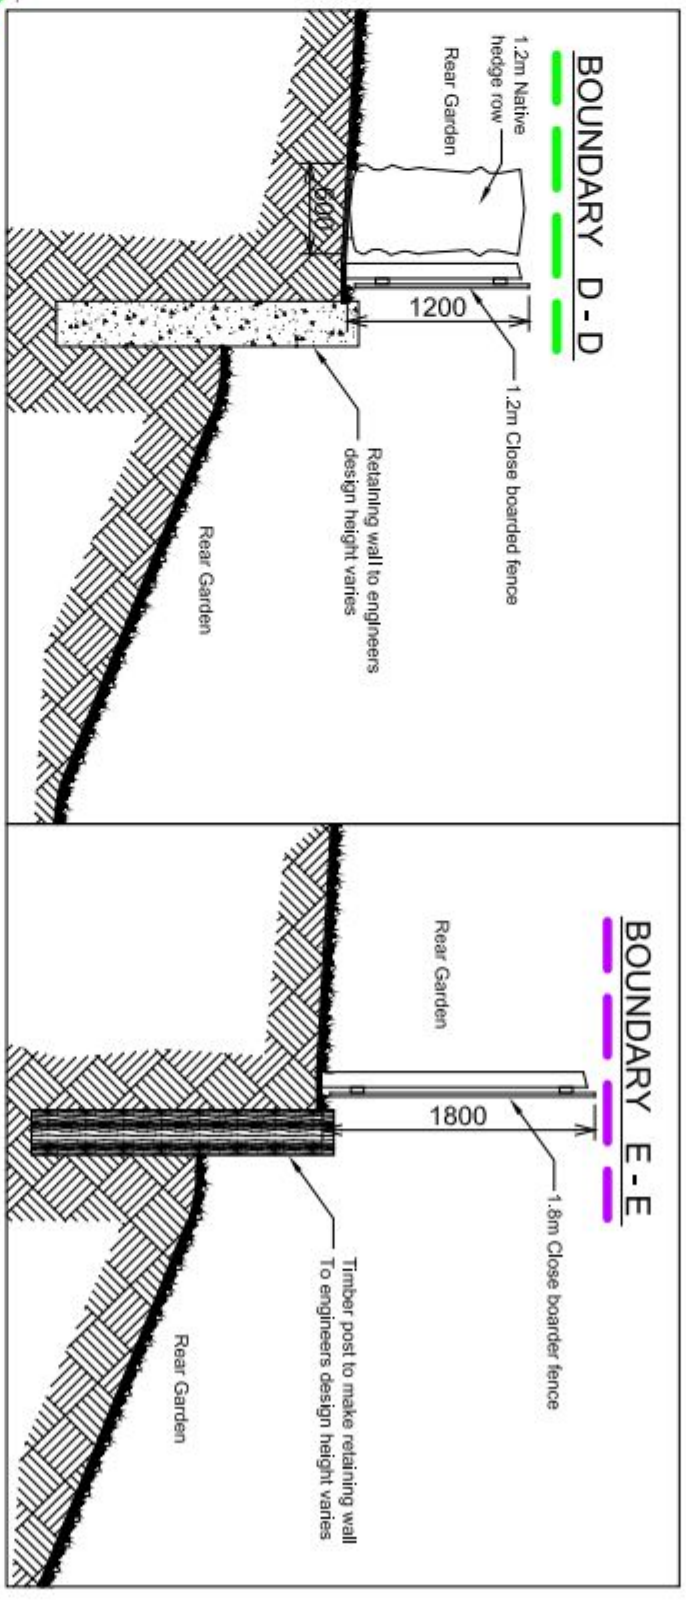
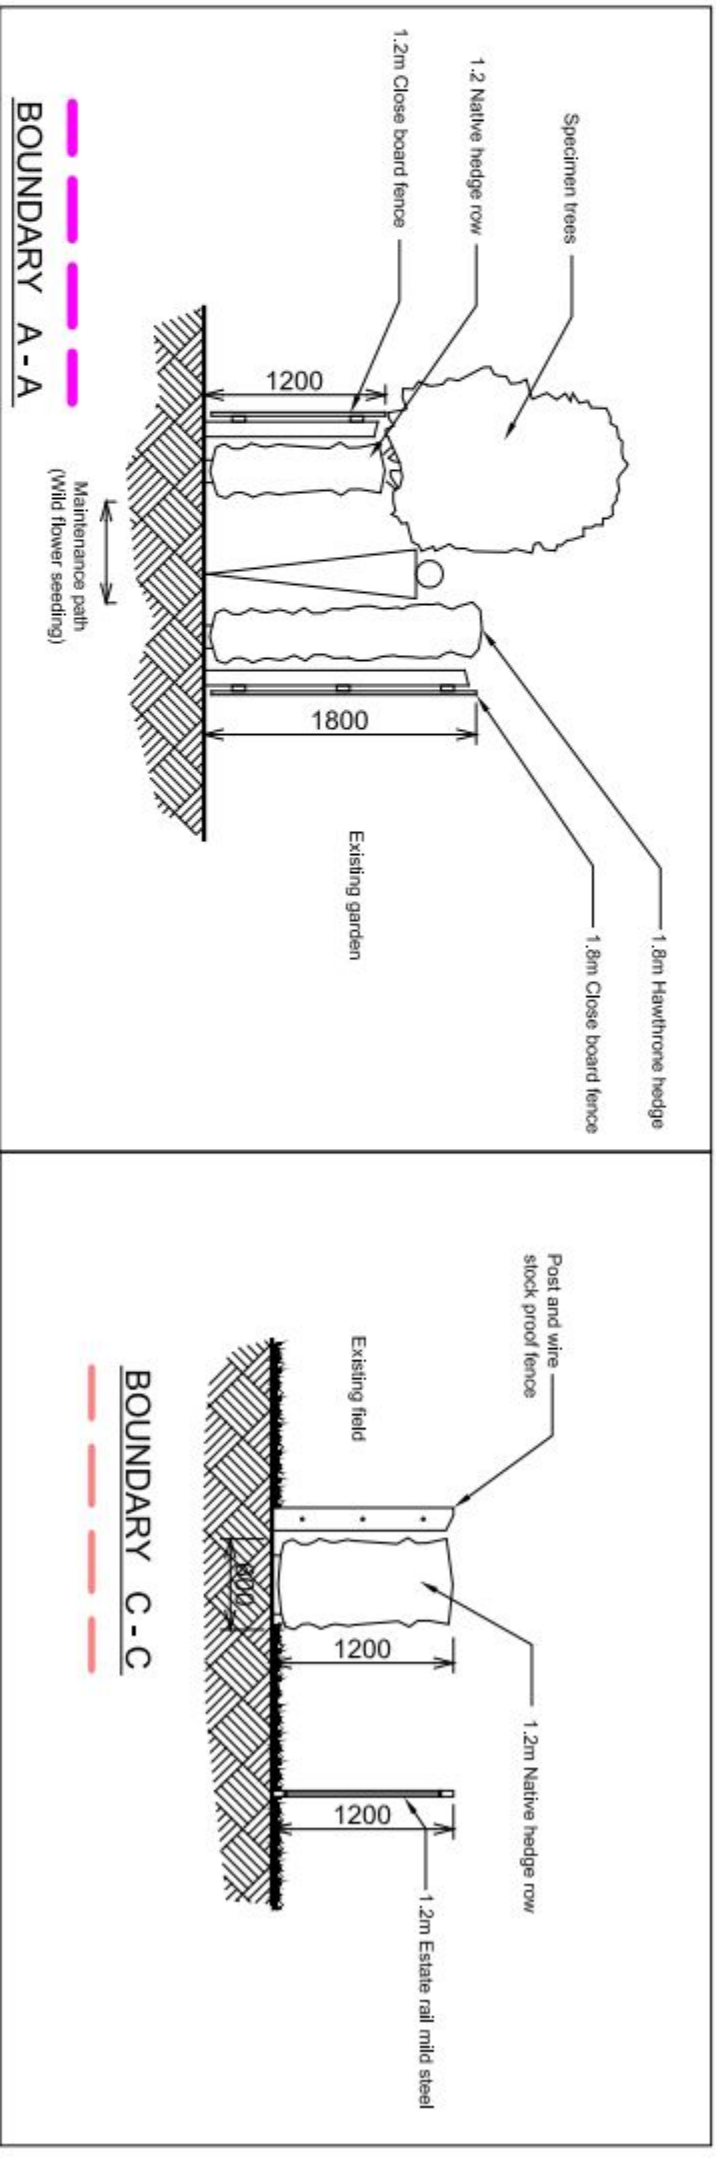
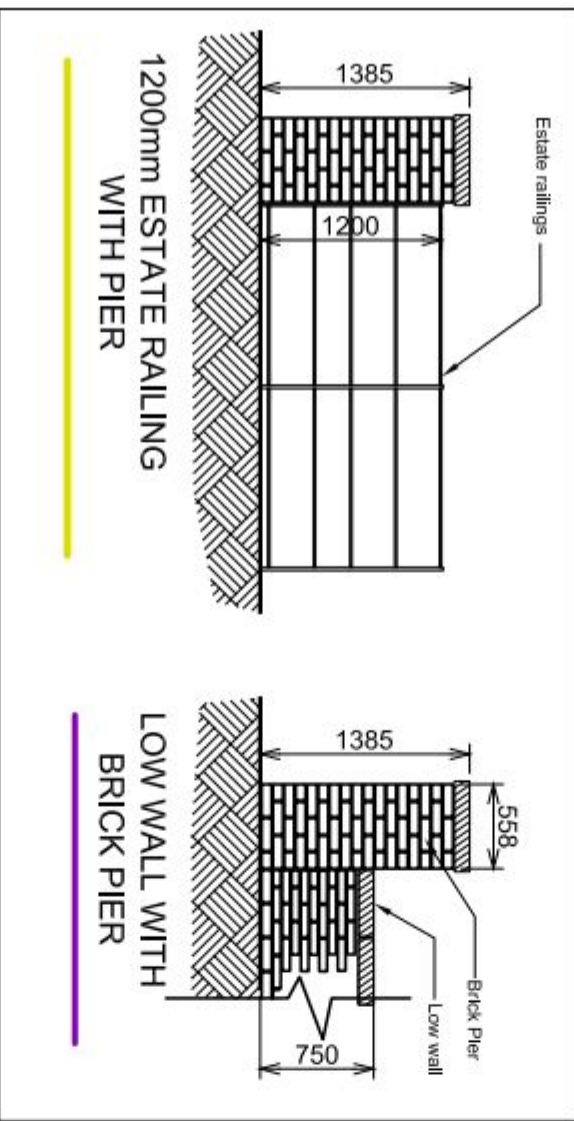
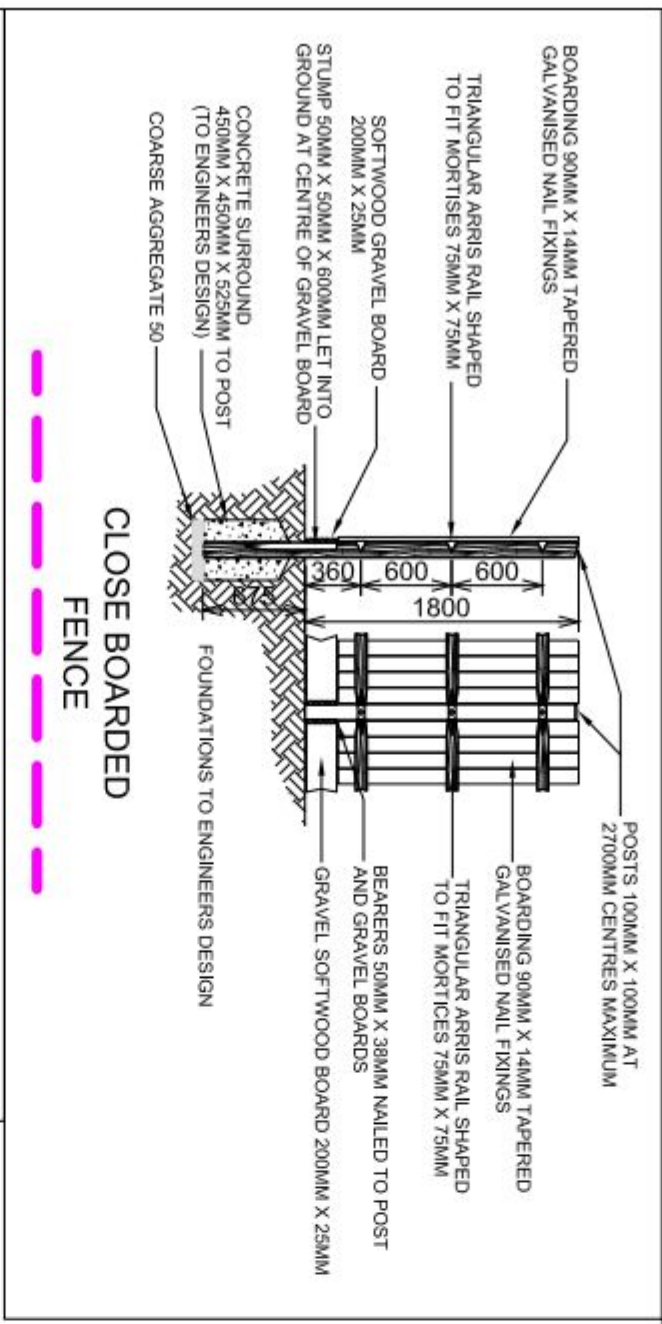
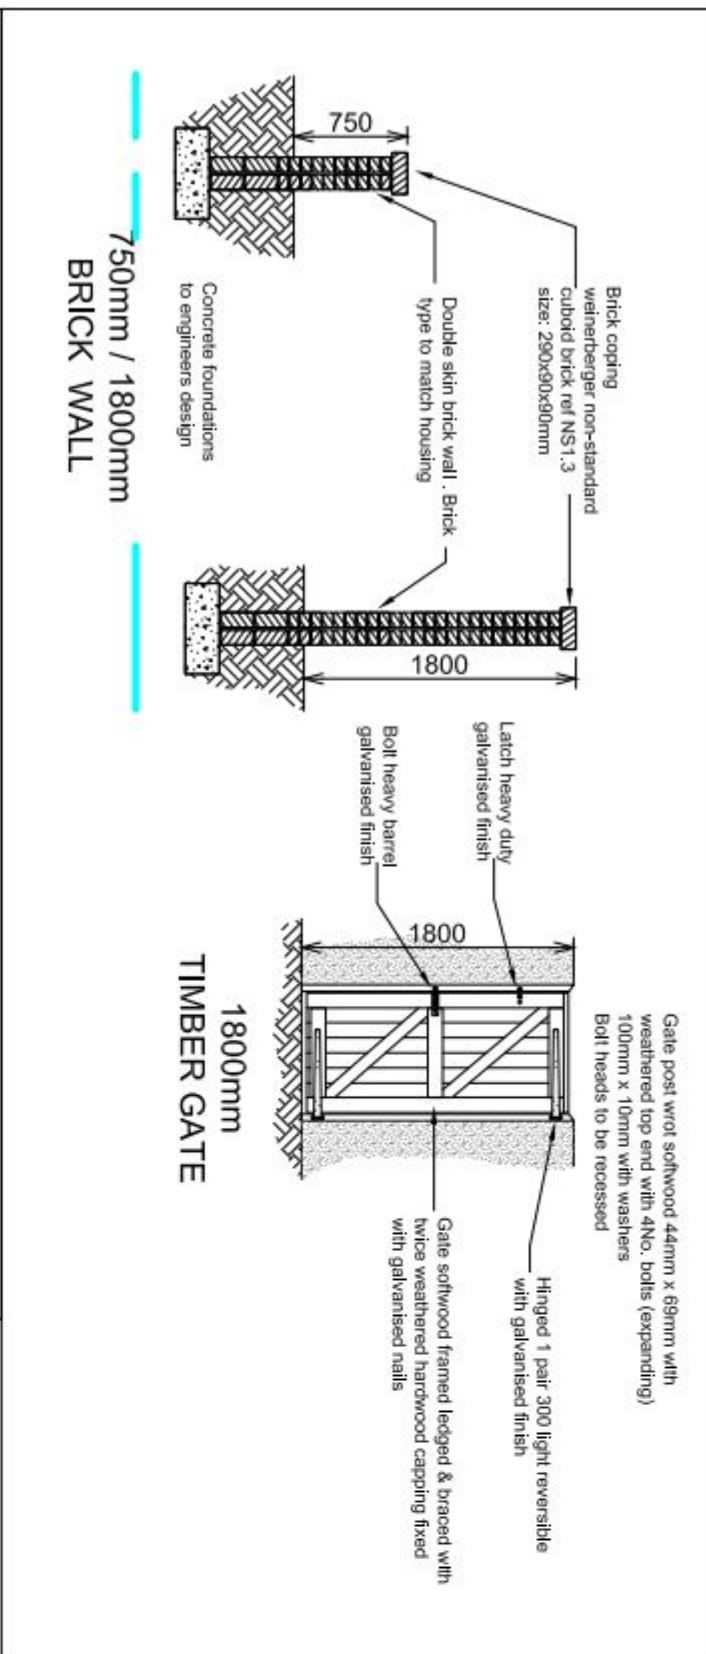


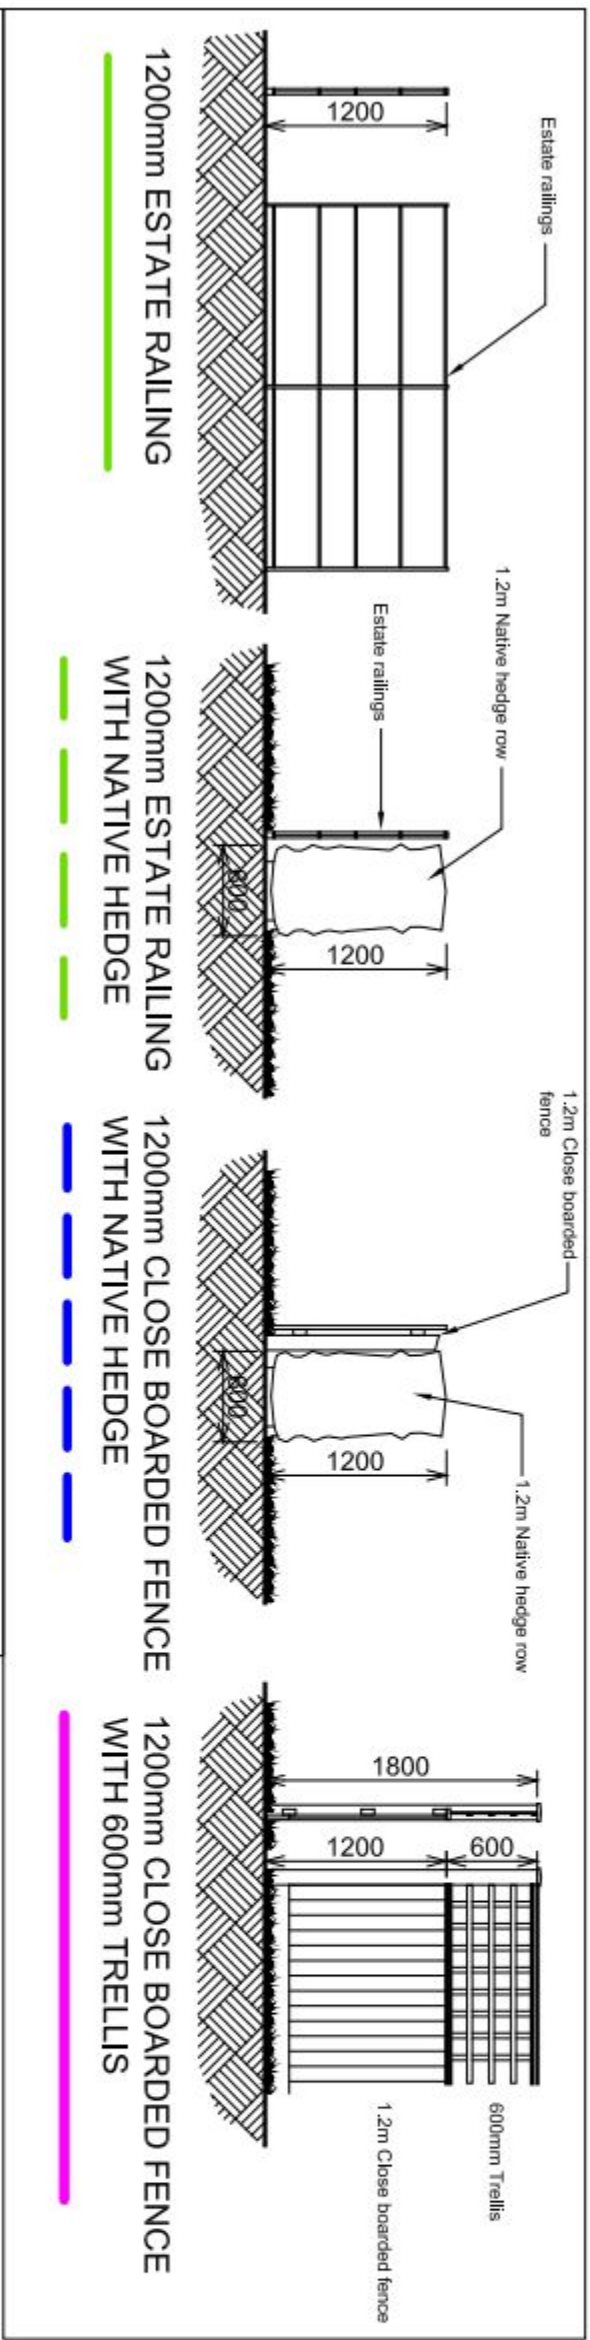

REVISION	DATE	COMMENTS	AUTHOR	CHECKED
A	08/05/14	Gate added into neighbouring field. Fence to northern boundary omitted	AB/RS	
B	30/04/14	Updated to still revised master plan, wall types revised	AB/RS	

TITLE	
PORTSDOWN HILL	
DETAIL	
BOUNDARY TREATMENT PLAN	
DATE	SCALE
MAY 2014	1:500 @A1
DRAWING NO.	
P.01.22	
DRAWING - STATUS	
PLANNING	
DATE	SCALE
MAY 2014	1:500 @A1
DRAWING NO.	
P.01.22	
DRAWING - STATUS	
PLANNING	

LHC GROUP	0192	44434	DATE	SCALE
EXETER	0192	44434	DATE	SCALE
PLYMOUTH	0192	44434	DATE	SCALE
SCOTSDOWN	0192	44434	DATE	SCALE