


HARD LANDSCAPING KEY


600 X 600 PAVING SLABS

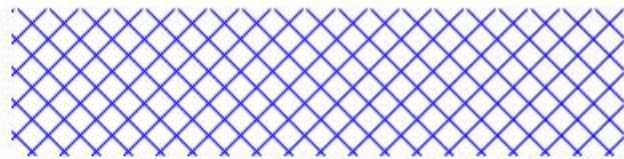


TARMAC - COURSE GRAIN



TARMAC - FINE GRAIN

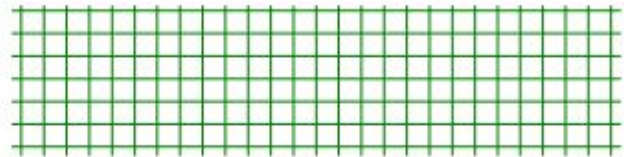

DENSE ASPHALT CONCRETE
AC6 DENSE SURF 100/150 PSV
45 TO BS EN 13108-1

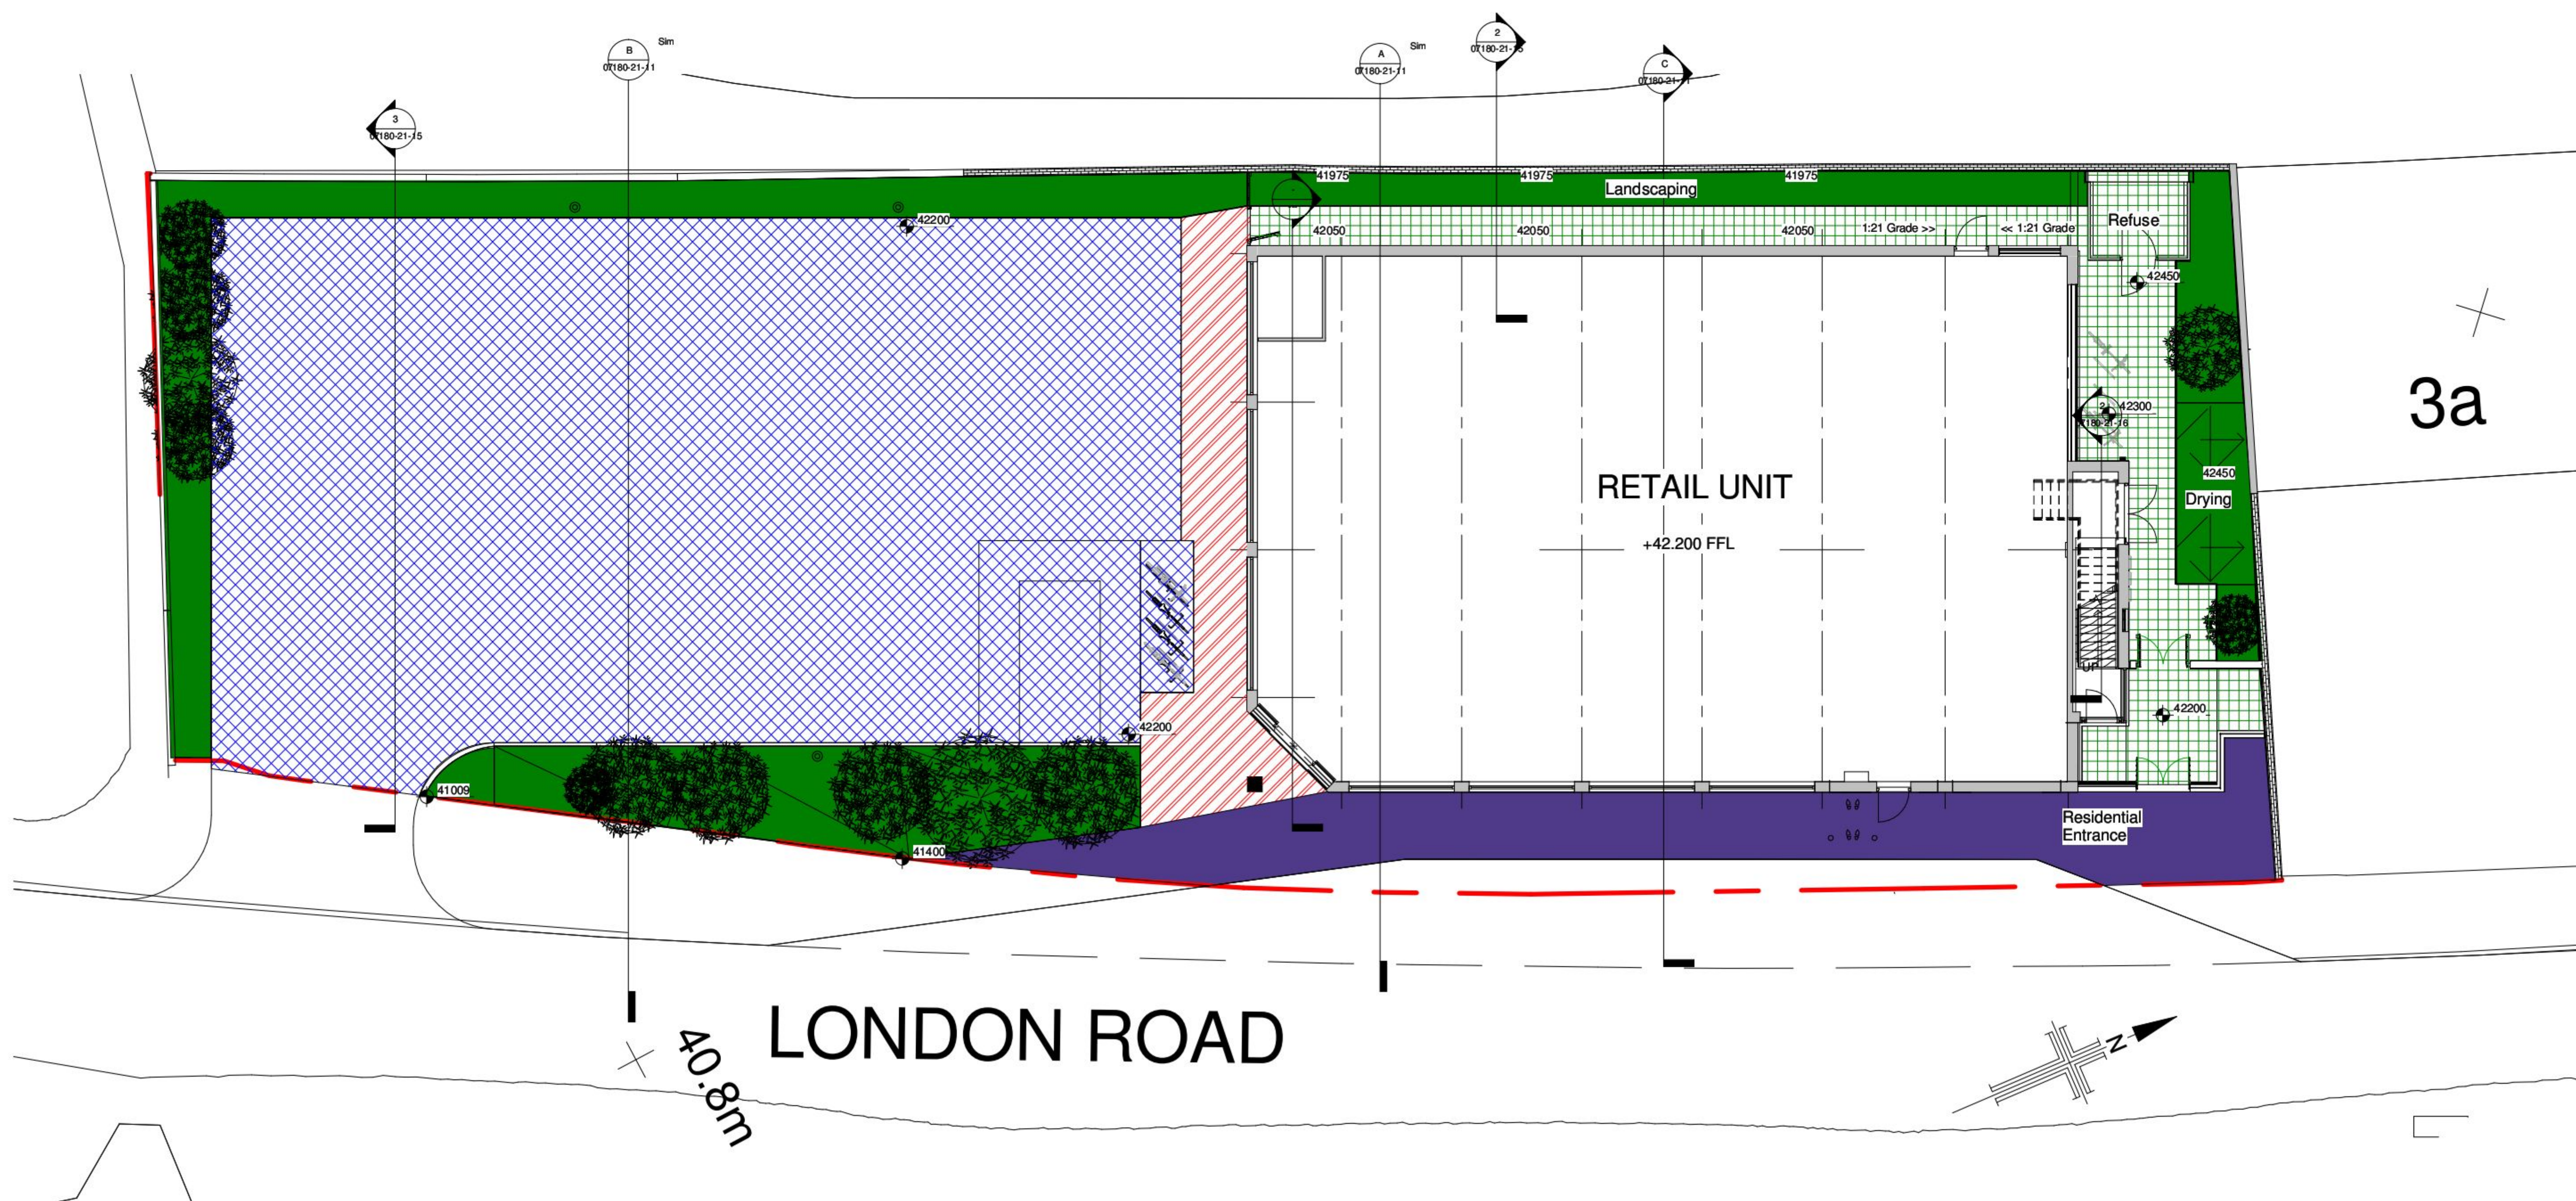

RETAIL UNIT

+42.200 FFL

Landscaping

Refuse

Drying

Residential Entrance

3a

LONDON ROAD

40.8m

HARD LANDSCAPING PLAN
1 : 100