



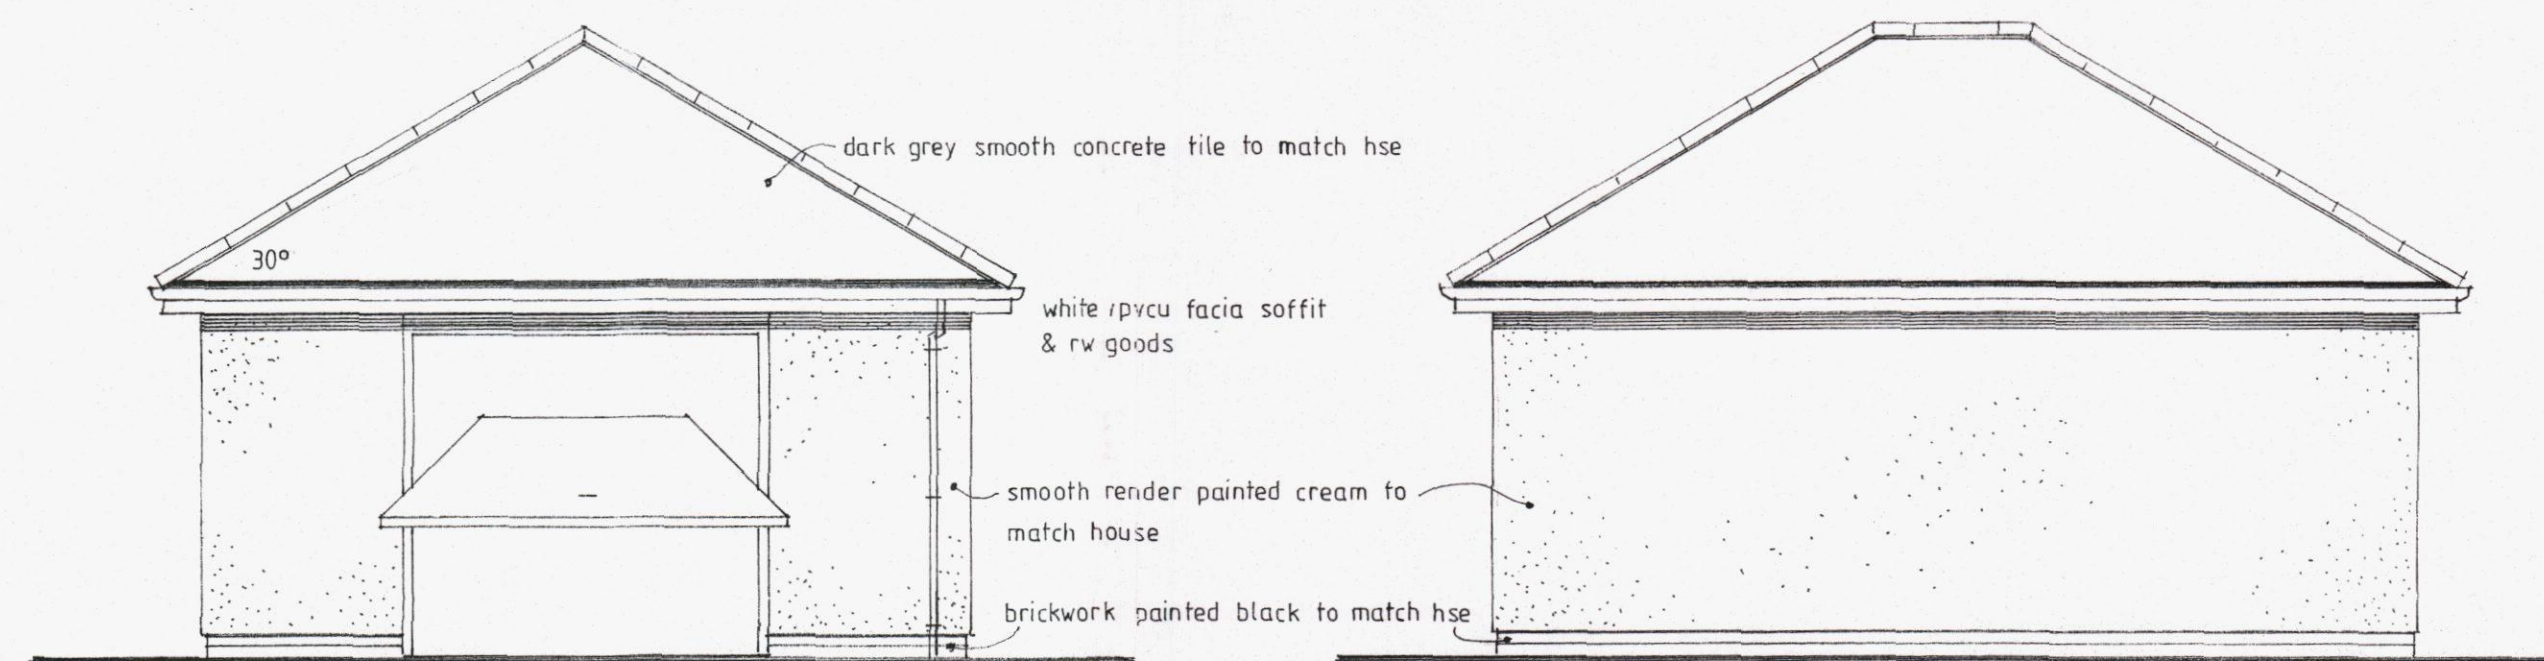


front-east


side onto road-south

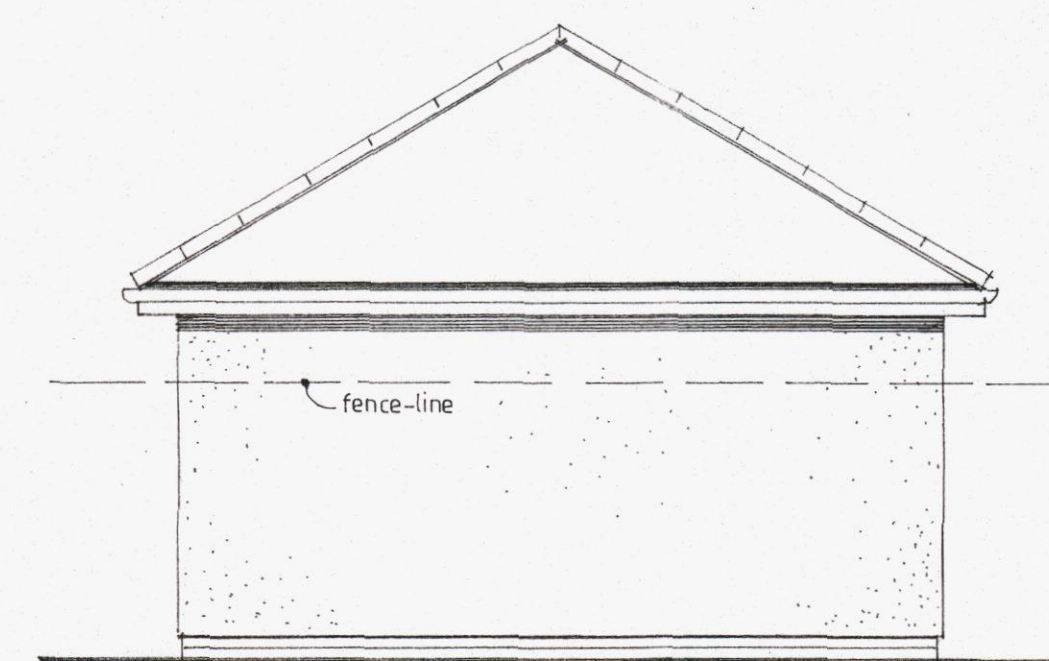


rear-west

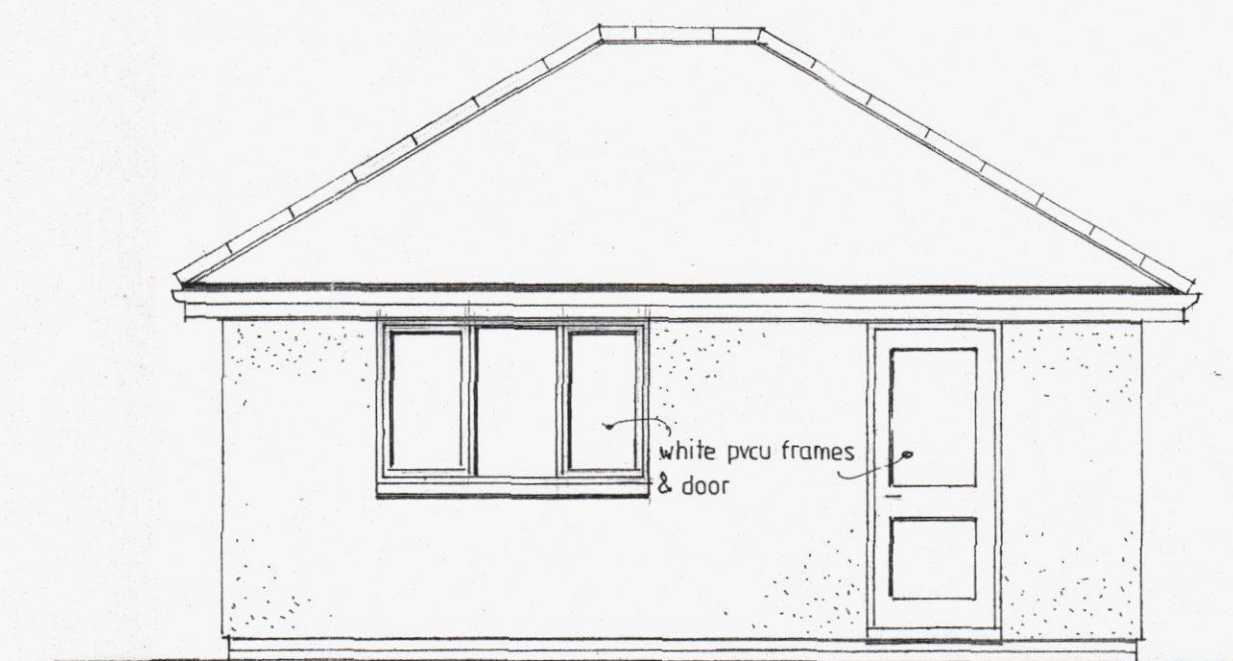


side-north

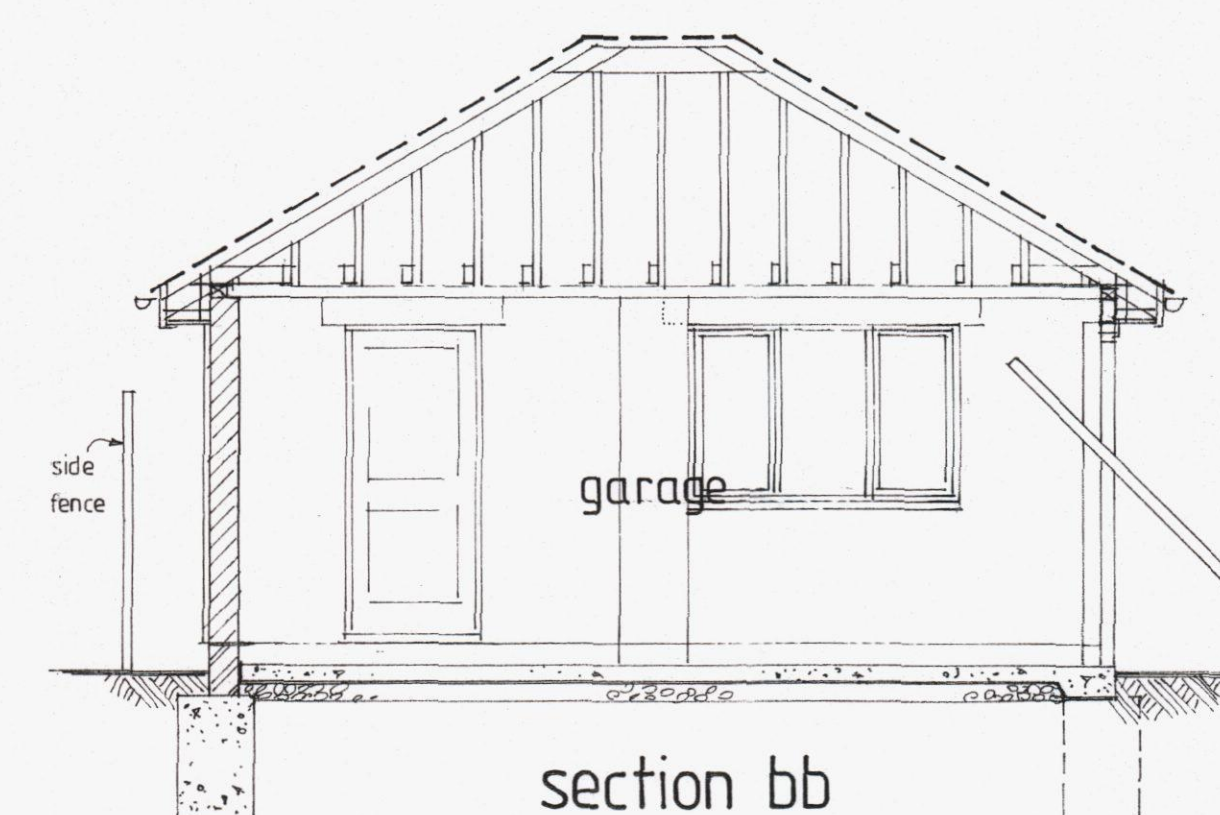

section bb

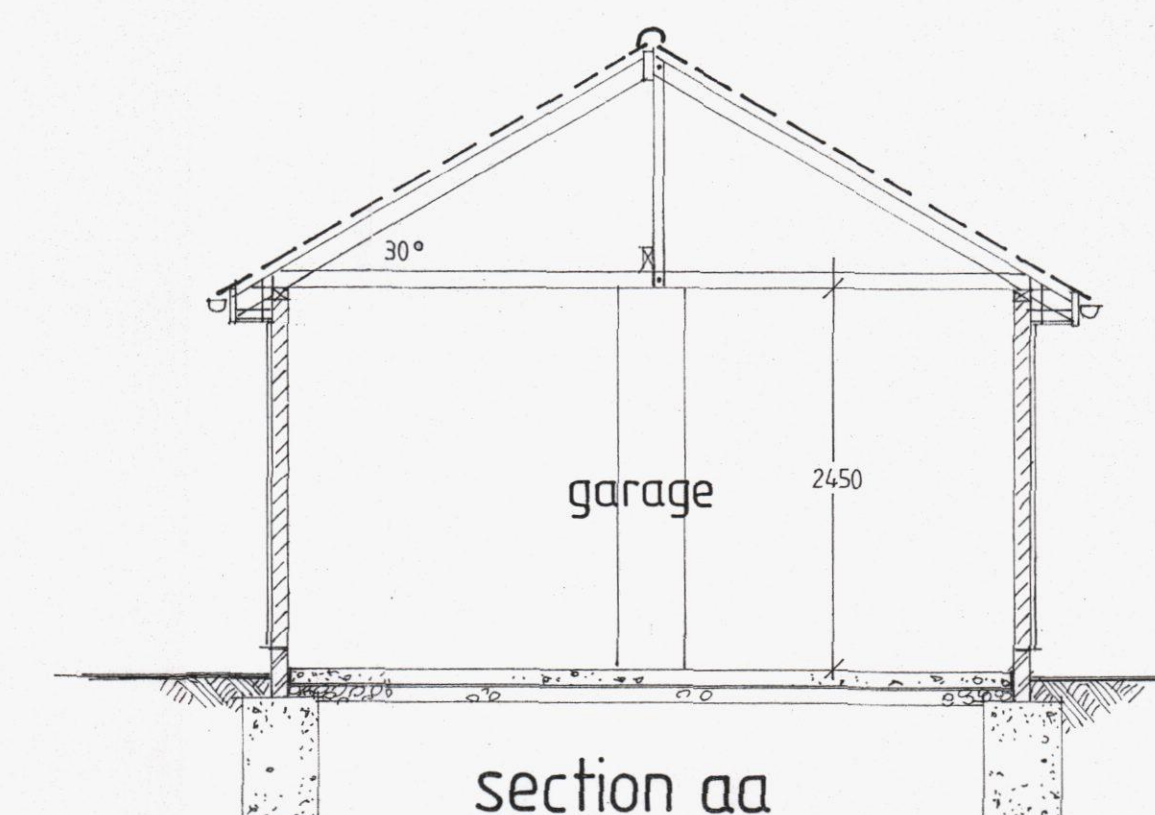

section aa

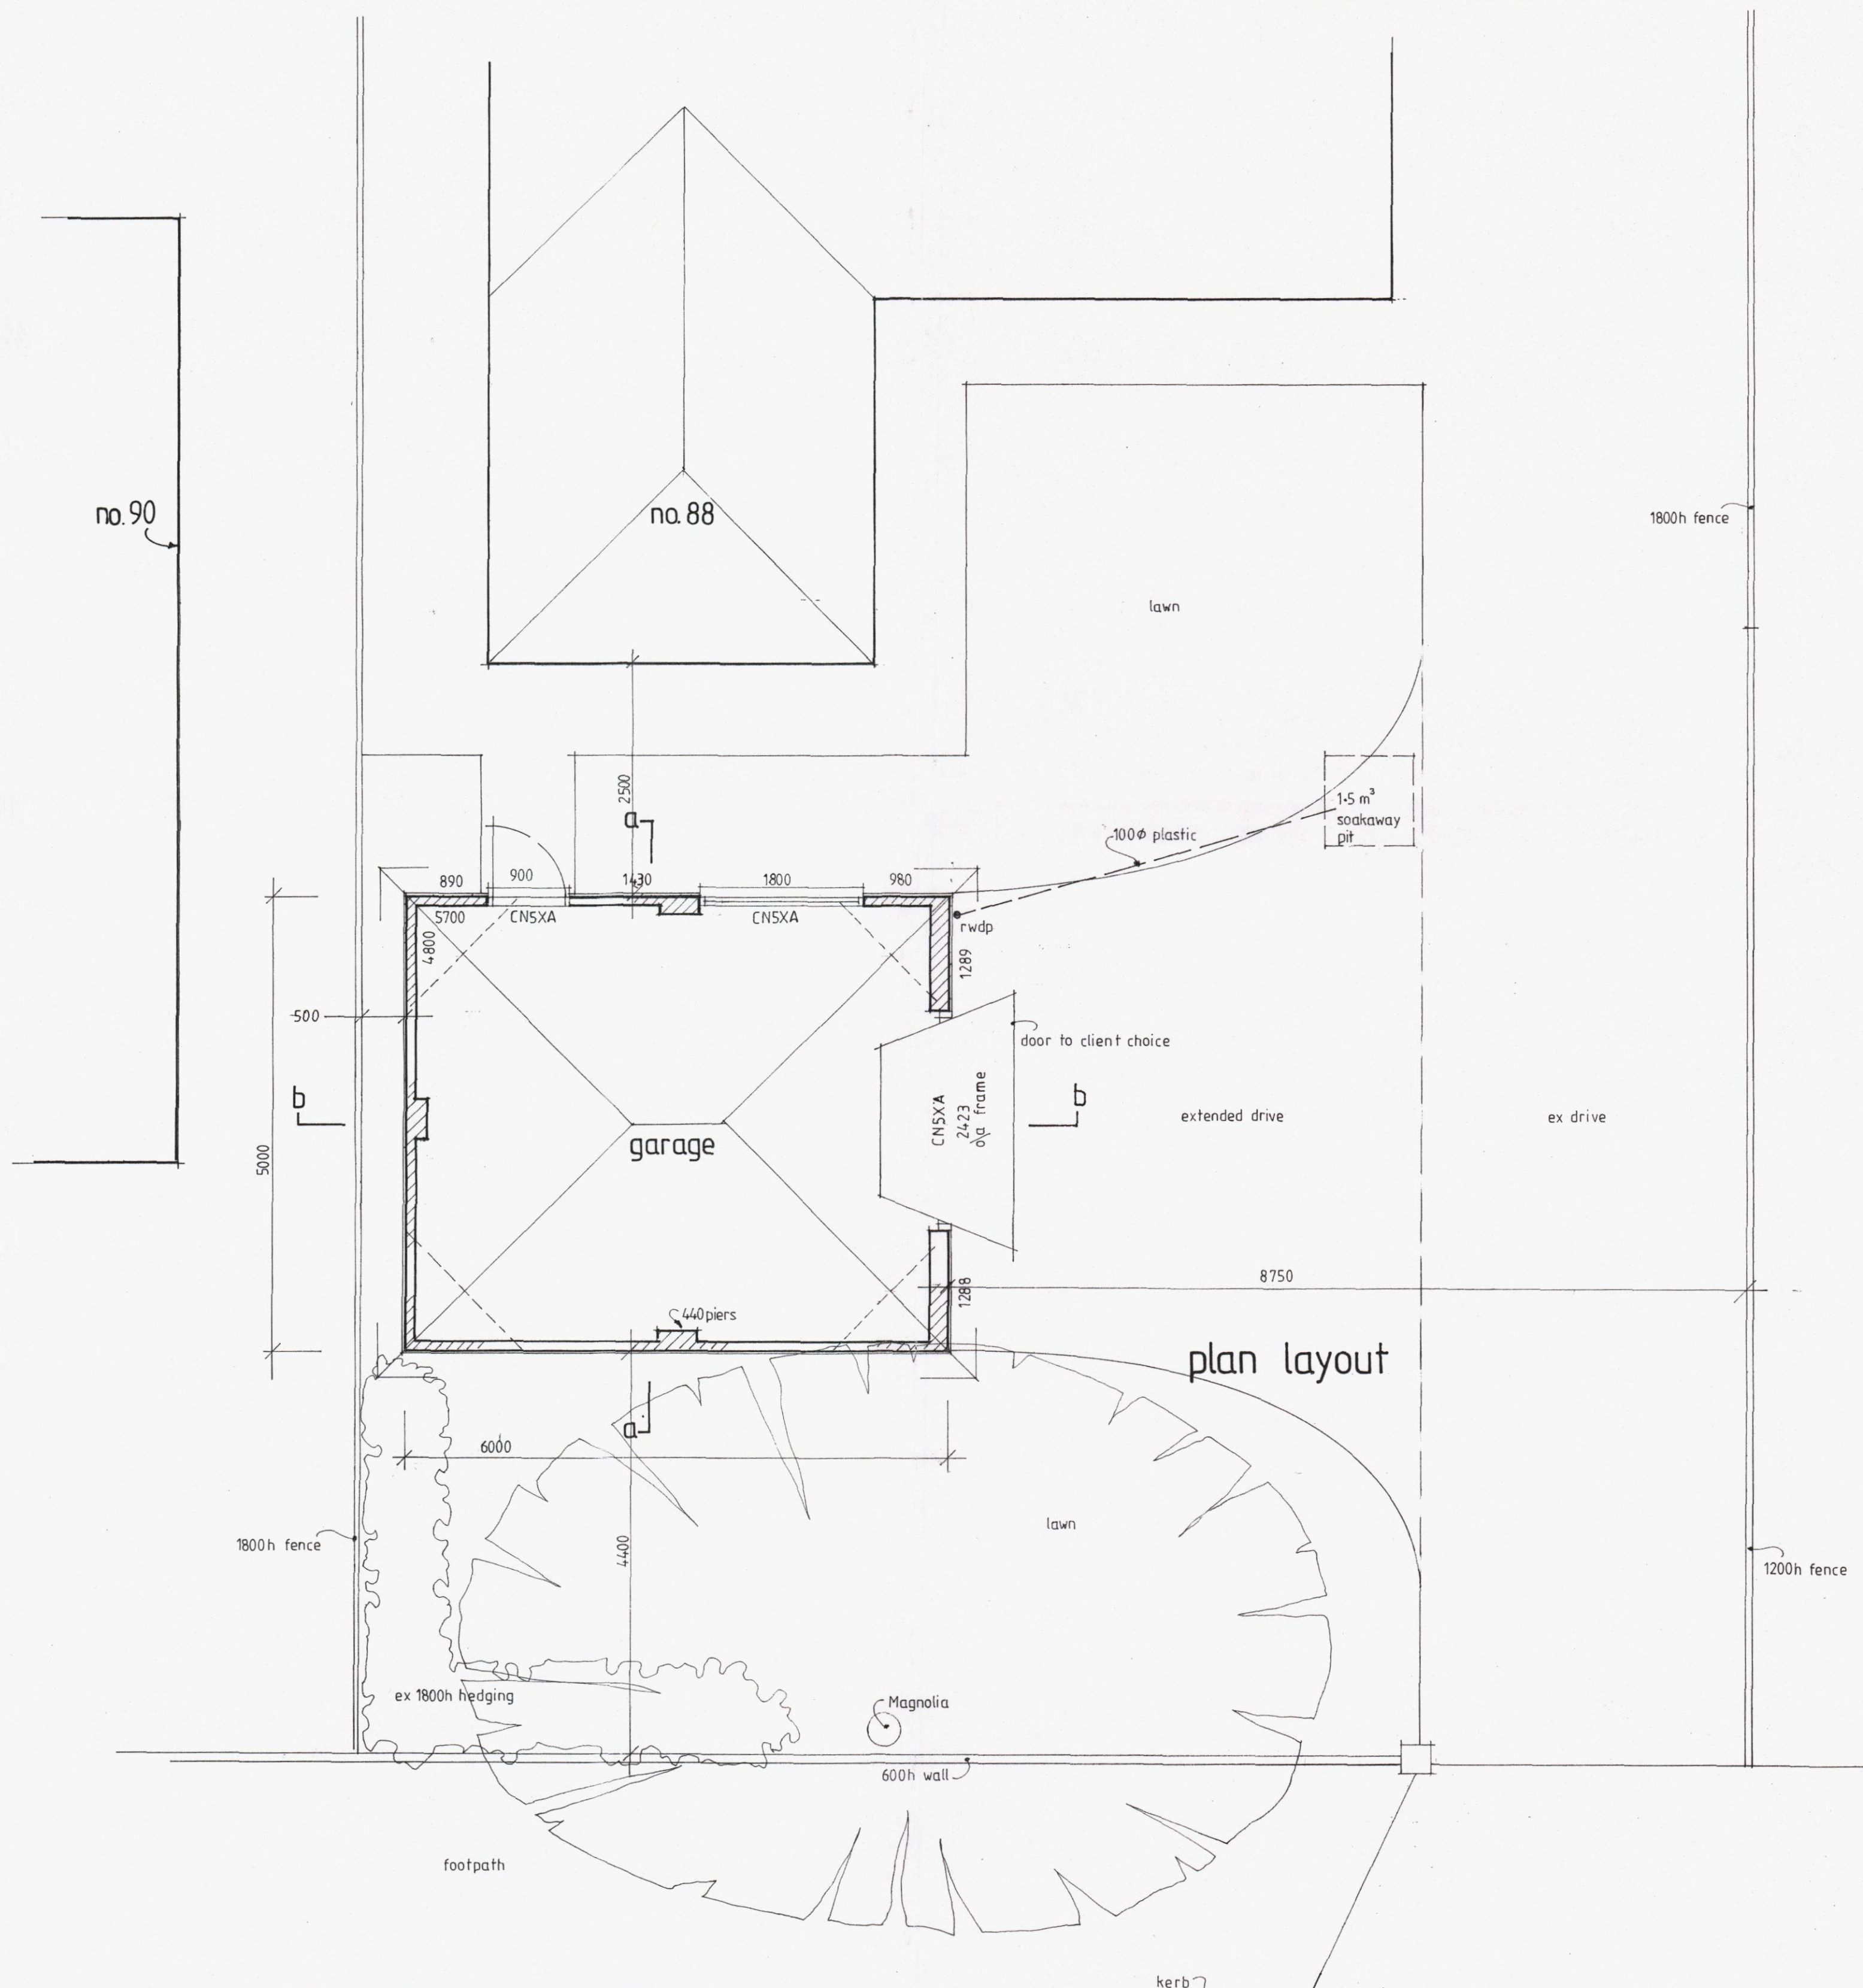

plan layout



site plan
1/500



location plan 1/1250

OS CROWN COPYRIGHT ALL RIGHTS RESERVED LICENCE No 100047707

PROPOSED DETACHED GARAGE, 88 SILVESTER ROAD, WATERLOOVILLE, PO8 8TS,
FOR MR. & MRS. G. SPURWAY.

Scale: 1/50.

Drwg no 13/7/1

May 2013.