


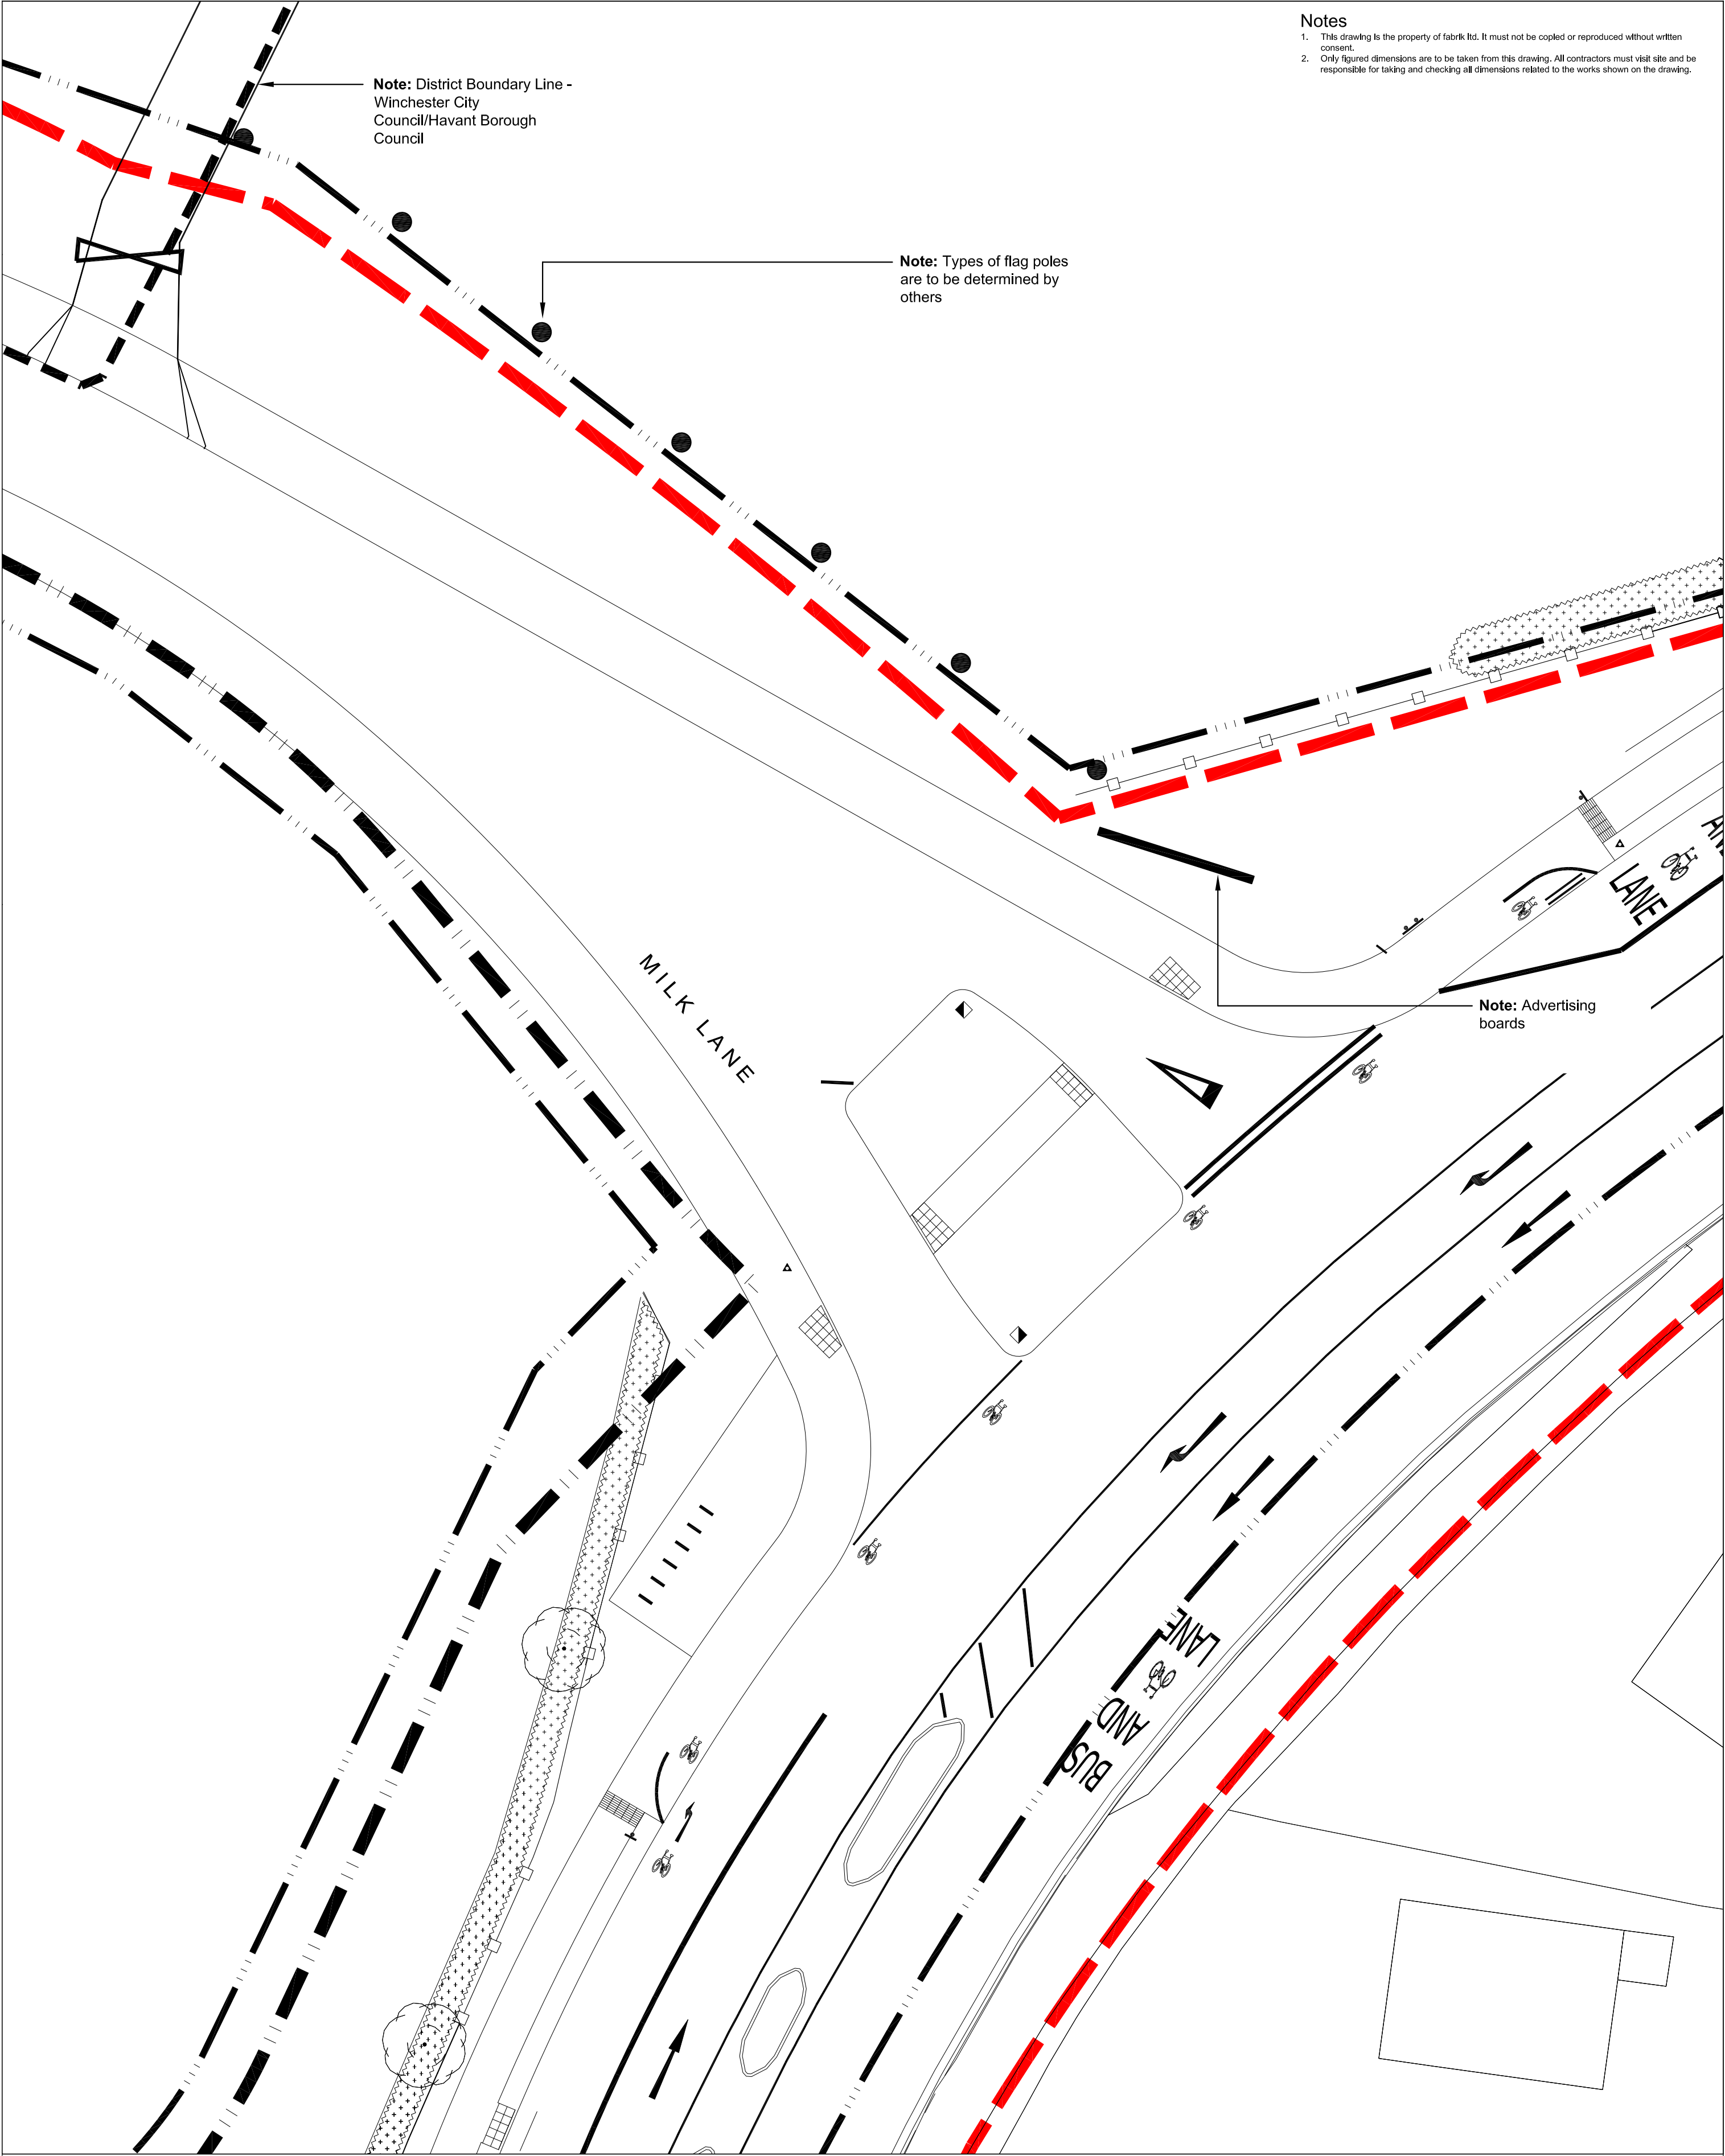

- Notes
1. This drawing is the property of fabrik ltd. It must not be copied or reproduced without written consent.
 2. Only figured dimensions are to be taken from this drawing. All contractors must visit site and be responsible for taking and checking all dimensions related to the works shown on the drawing.

fabrik

38a High Street
Alton
Hampshire
GU34 1BD

T : 01420 593250
F : 01420 544243
E : alton@fabrikuk.com
W : www.fabrikuk.com

C	28/08/14	Amendments to annotation following client comments
B	14/08/14	Amendments to entrance annotation following client comments
A	11/08/14	Amendments to entrance alignment following client comments
No.	Date	Reason

- Revisions
- External References:
- D2085 Berewood, Hampshire Drawings Tree Survey/Recvd-12-10-04/1784 tree survey & reference plan (bound).dmg
 - D1821 Newlands Common, West of Waterloo/Alton Drawings/2 Site Survey/Recvd-11-05-20/330_ORDSURV copy.dmg
 - D2085 Berewood, Hampshire Drawings/Engineer/Recvd-12-12-08/121006_PHASE_2_WORKS_BOUNDARY.dmg
 - D2085 Berewood, Hampshire Drawings/Engineer/Recvd-13-08-25/XX_P2L_ROAD_LAYOUT - Copy.dmg
 - D2085 Berewood, Hampshire Drawings/2 Site Survey/Recvd-13-02-08/6 NW/166.21.dmg
 - D2085 Berewood, Hampshire Drawings/Engineer/Recvd-12-12-05/XX_P2L_UTILITIES.dmg
 - D2085 Berewood, Hampshire Drawings/Engineer/Recvd-13-01-13/XX_STREET LIGHTING.dmg
 - D2085 Berewood Phase 2 Working Drawings Waterloo/Alton Drawings/Engineer/Recvd-13-08-25/XX_P2L_ROAD_LAYOUT Paths - Copy.dmg

trb
sm
Name

Project
Phase 2 Infrastructure
Berewood, Waterloo/Alton

Drawing
Advertising Signage Locations

Scale
1:200 @ A2

Date
Aug '14

Checked
as

Drawn
trb

Drawing No.
D2085 L.220

Revision
C

- | | |
|---|--|
| ☐ Preliminary | ☐ Issued for Design/Information |
| ☐ Issued for Planning Approval | ☐ Issued for Tender |
| ☒ Issued for Construction | ☐ As Built |

Drawing sheet size - A2

Copyright Reserved ©