



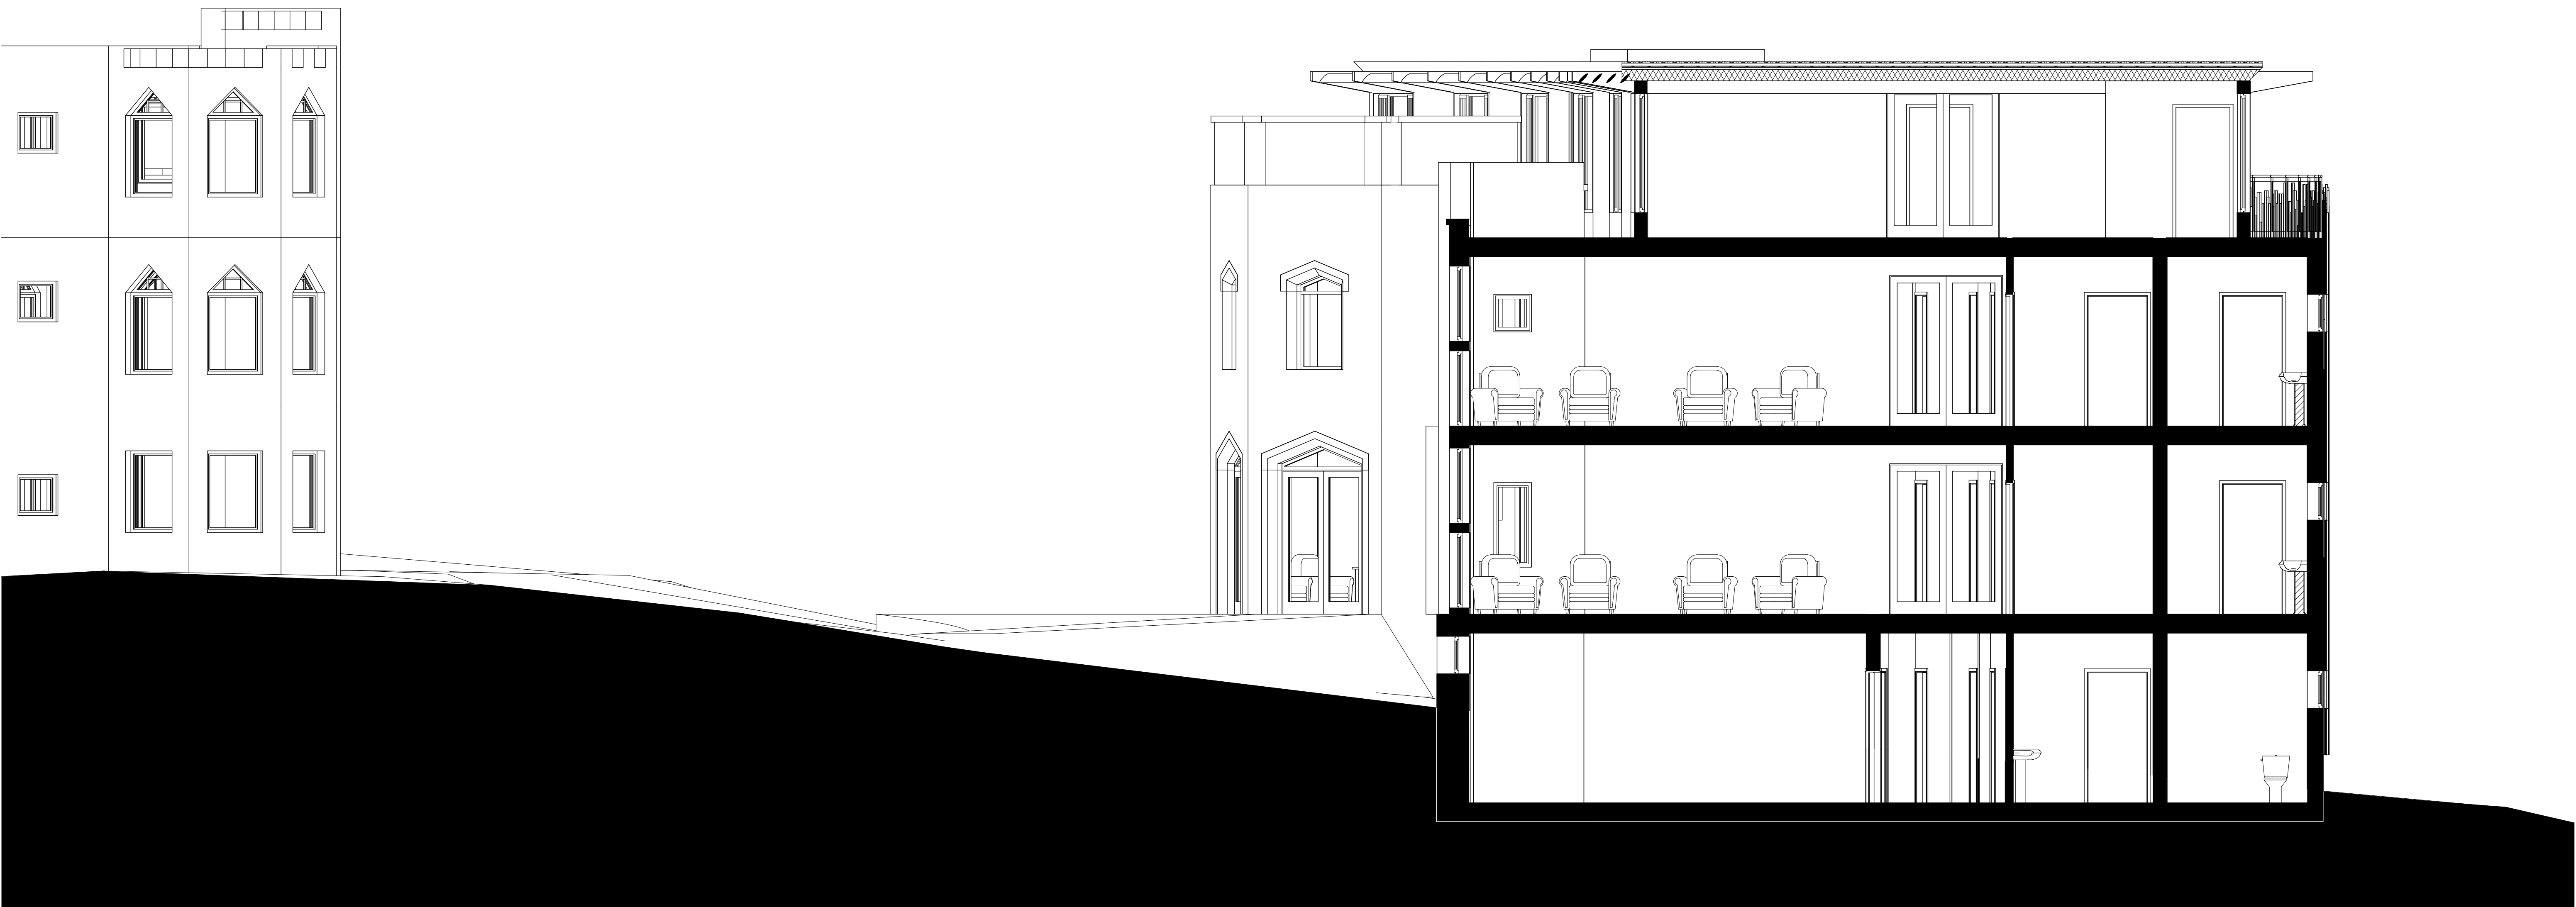

Section C-C

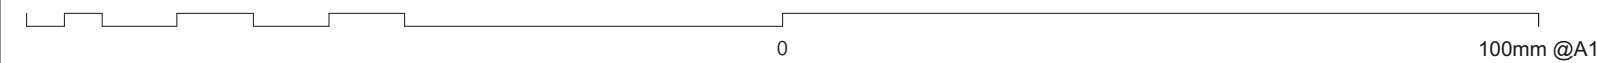

revisions & notes: A 17/09/14 ISSUED FOR PLANNING SAB

project: EXTENSION TO BELMONT
CASTLE
NURSING HOME
PORTSDOWN HILL ROAD
BEDHAMPTON
drawing name: Section C-C

status: Planning Application
date: April 14
scale: 1/50@A1
drawn: SAB



Project No. 4055 drawing No. 1316 rev A

Note: All dimensions to be checked on site by the contractor before fabrication and erection. Figured dimensions to be taken in preference to scaled dimensions. This drawing is the copyright of the architects and must not be reproduced or used without their express consent, except for the purposes of a planning application. Electronic issue of this drawing to be confirmed by paper hard copy only.