


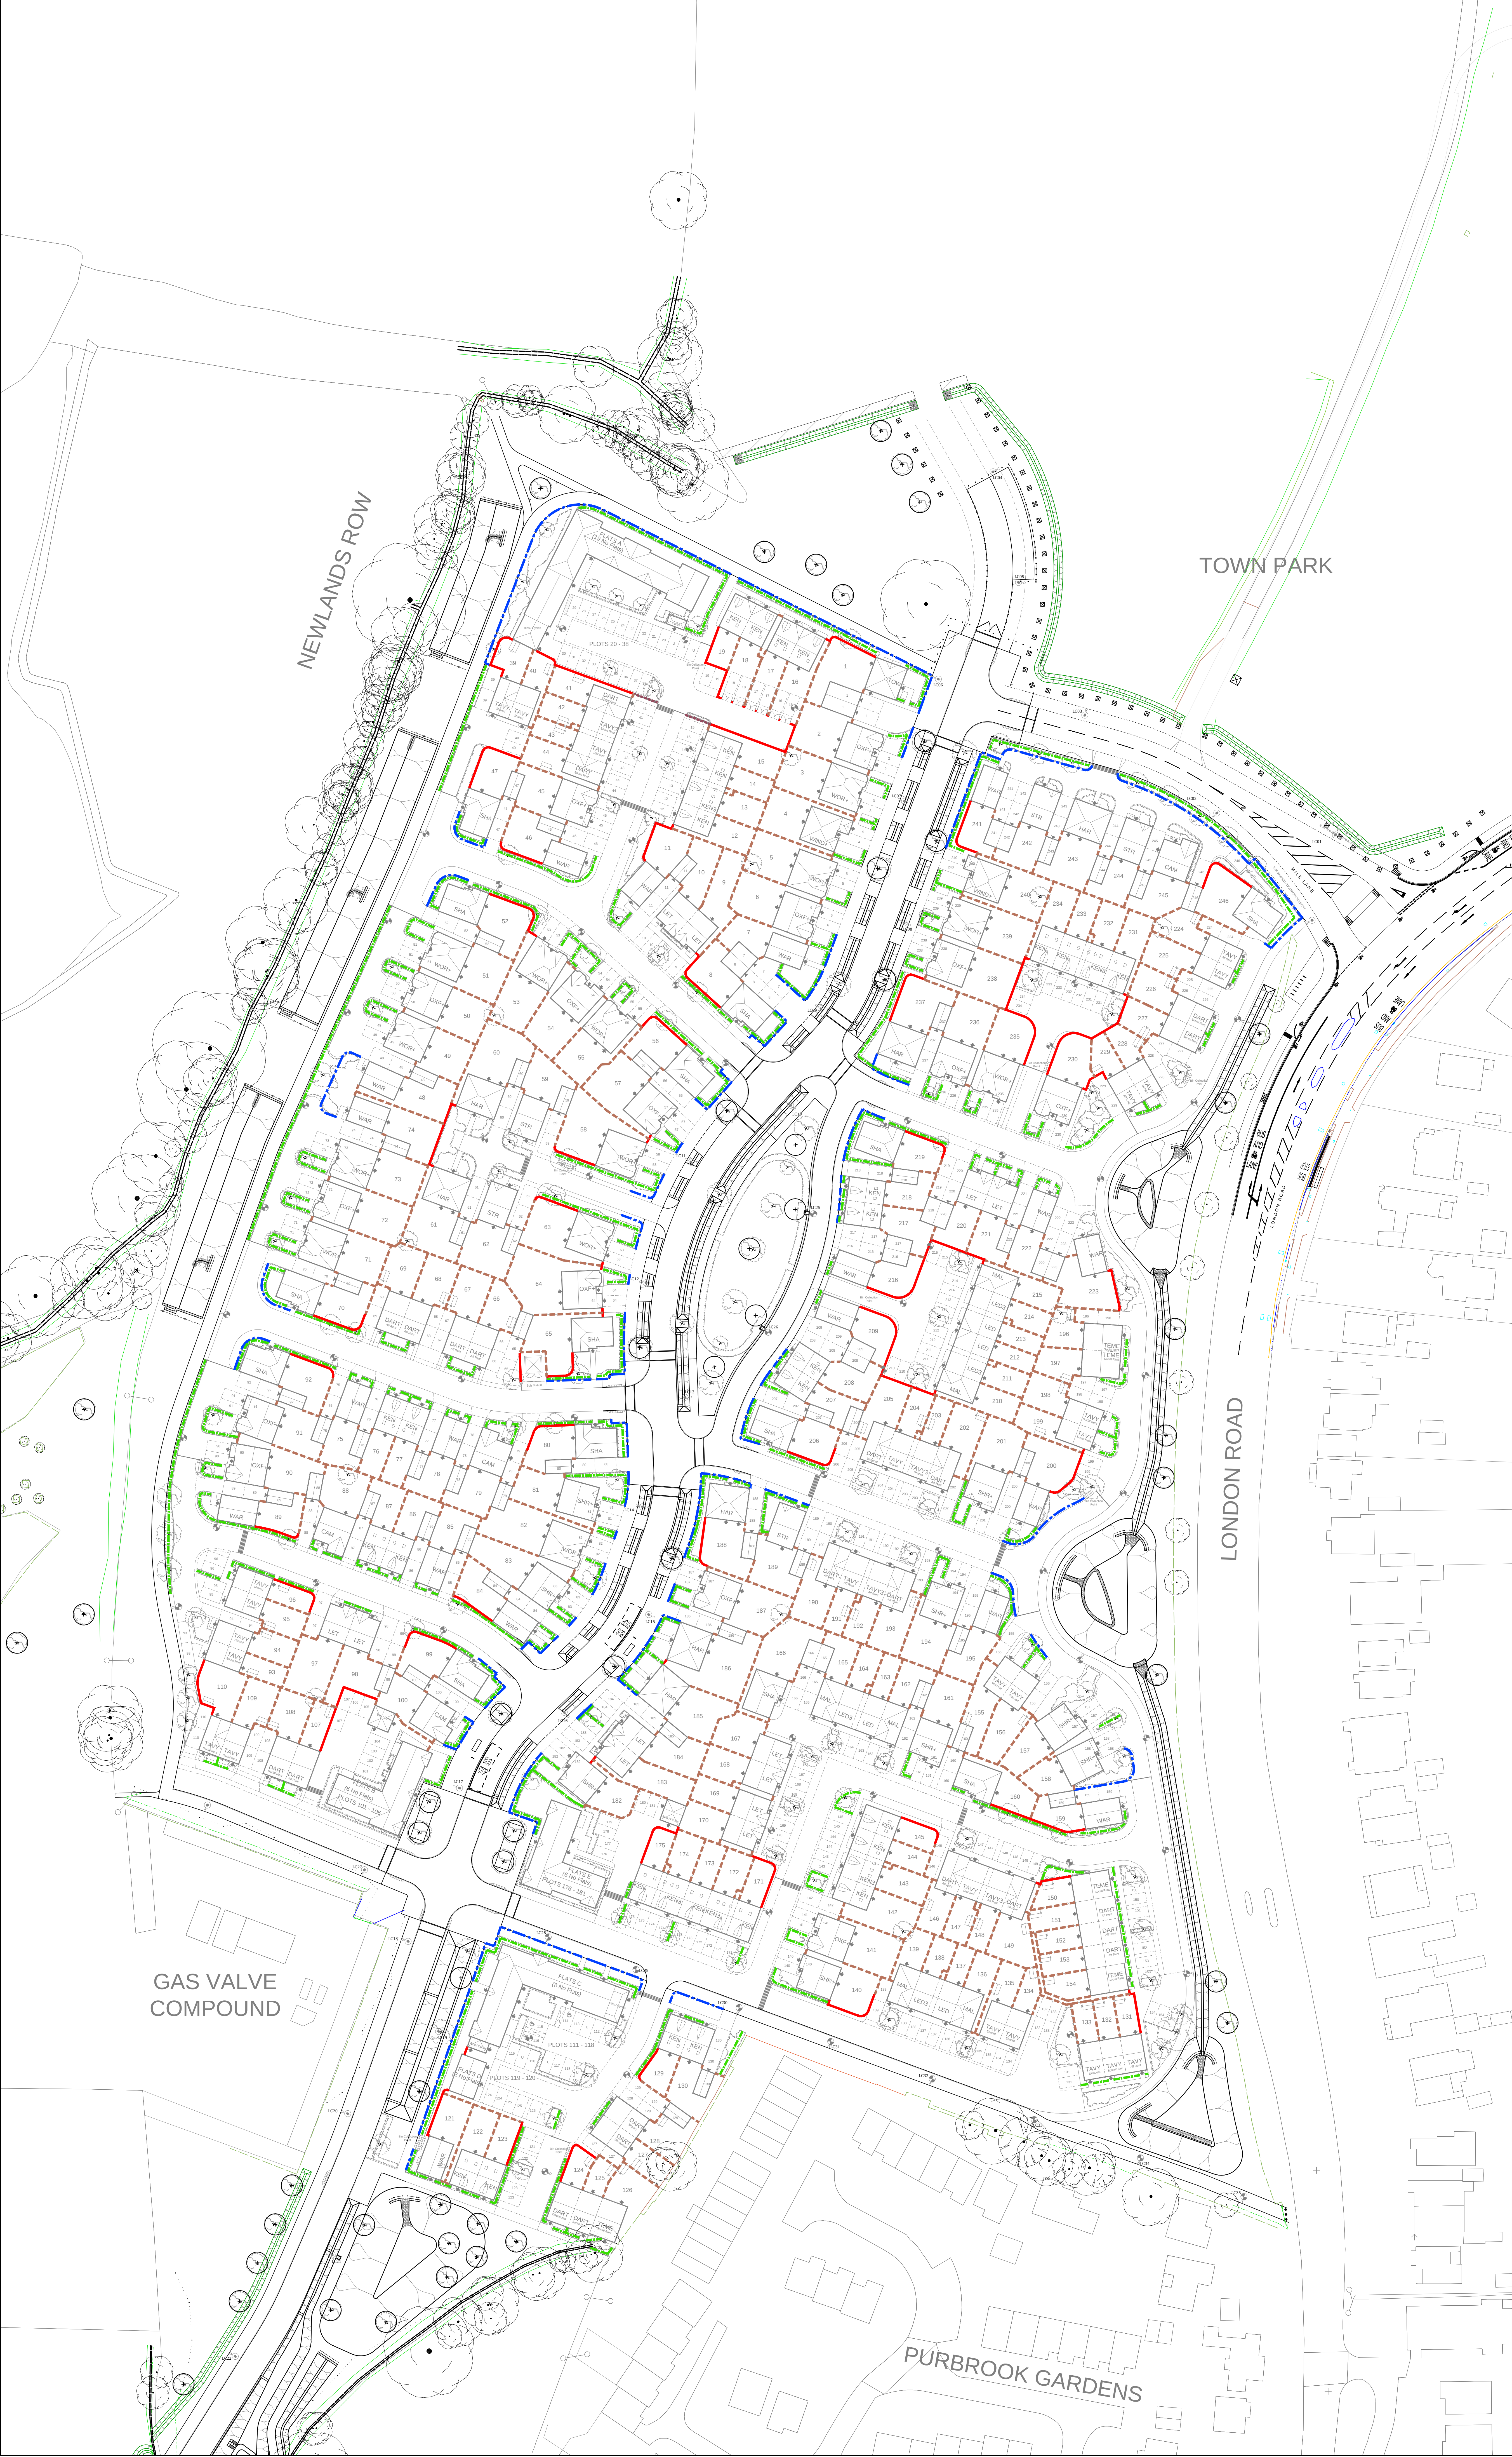

NOTES

Permission is granted to scale from this drawing for the purpose of Local Authority Planning Approval only. In all other circumstances DO NOT scale from this drawing. Please contact this office for any additional information required.

Contractors, Sub Contractors and Suppliers are to check all relevant dimensions and levels of the site and building before commencing any work drawings or building work. Any discrepancies should be recorded to the Architect.

Where applicable this drawing is to be read in conjunction with the Consultant's drawings.

This drawing is the copyright of Tetlow King Ltd ©. All rights reserved. Ordinance Survey Data © Crown Copyright. All rights reserved. Licence No. 100007369

REV	DESCRIPTION	DATE	AUTHOR	CHECKED
A	Updated to reflect Current Site Layout.	22/04/14	ND	

KEY:

BOUNDARY MATERIALS:

- Low Hedges
- Estate Style Railings
- 0.8m High Brick Wall
- 1.8m High Brick Wall
- 1.8m High Close Boarded Fence
- Estate Style Railings

Scale 1:500

0 10m 20m 30m

PLANNING

TETLOW KING

ARCHITECTS · URBAN DESIGNERS · SUSTAINABILITY CONSULTANTS

Building 300, The Grange, Ramsey Road, Michelmersh, Burslem, Hampshire, SO51 6AE
Tel: 01794 367760 Fax: 01794 515517 Web: www.tetlowking.co.uk

PROJECT

BEREWOOD, PHASE 2

Waterlooville, Hampshire

For: Redrow Homes (Southern)

DRAWING

Boundary Materials Layout

SCALE	DATE	AUTHOR	CHECKED
1:500 @ A0	05/12/13	RT	PM

JOB NO.	DRAWING NO.	REV
REDR130524	BML01	A