


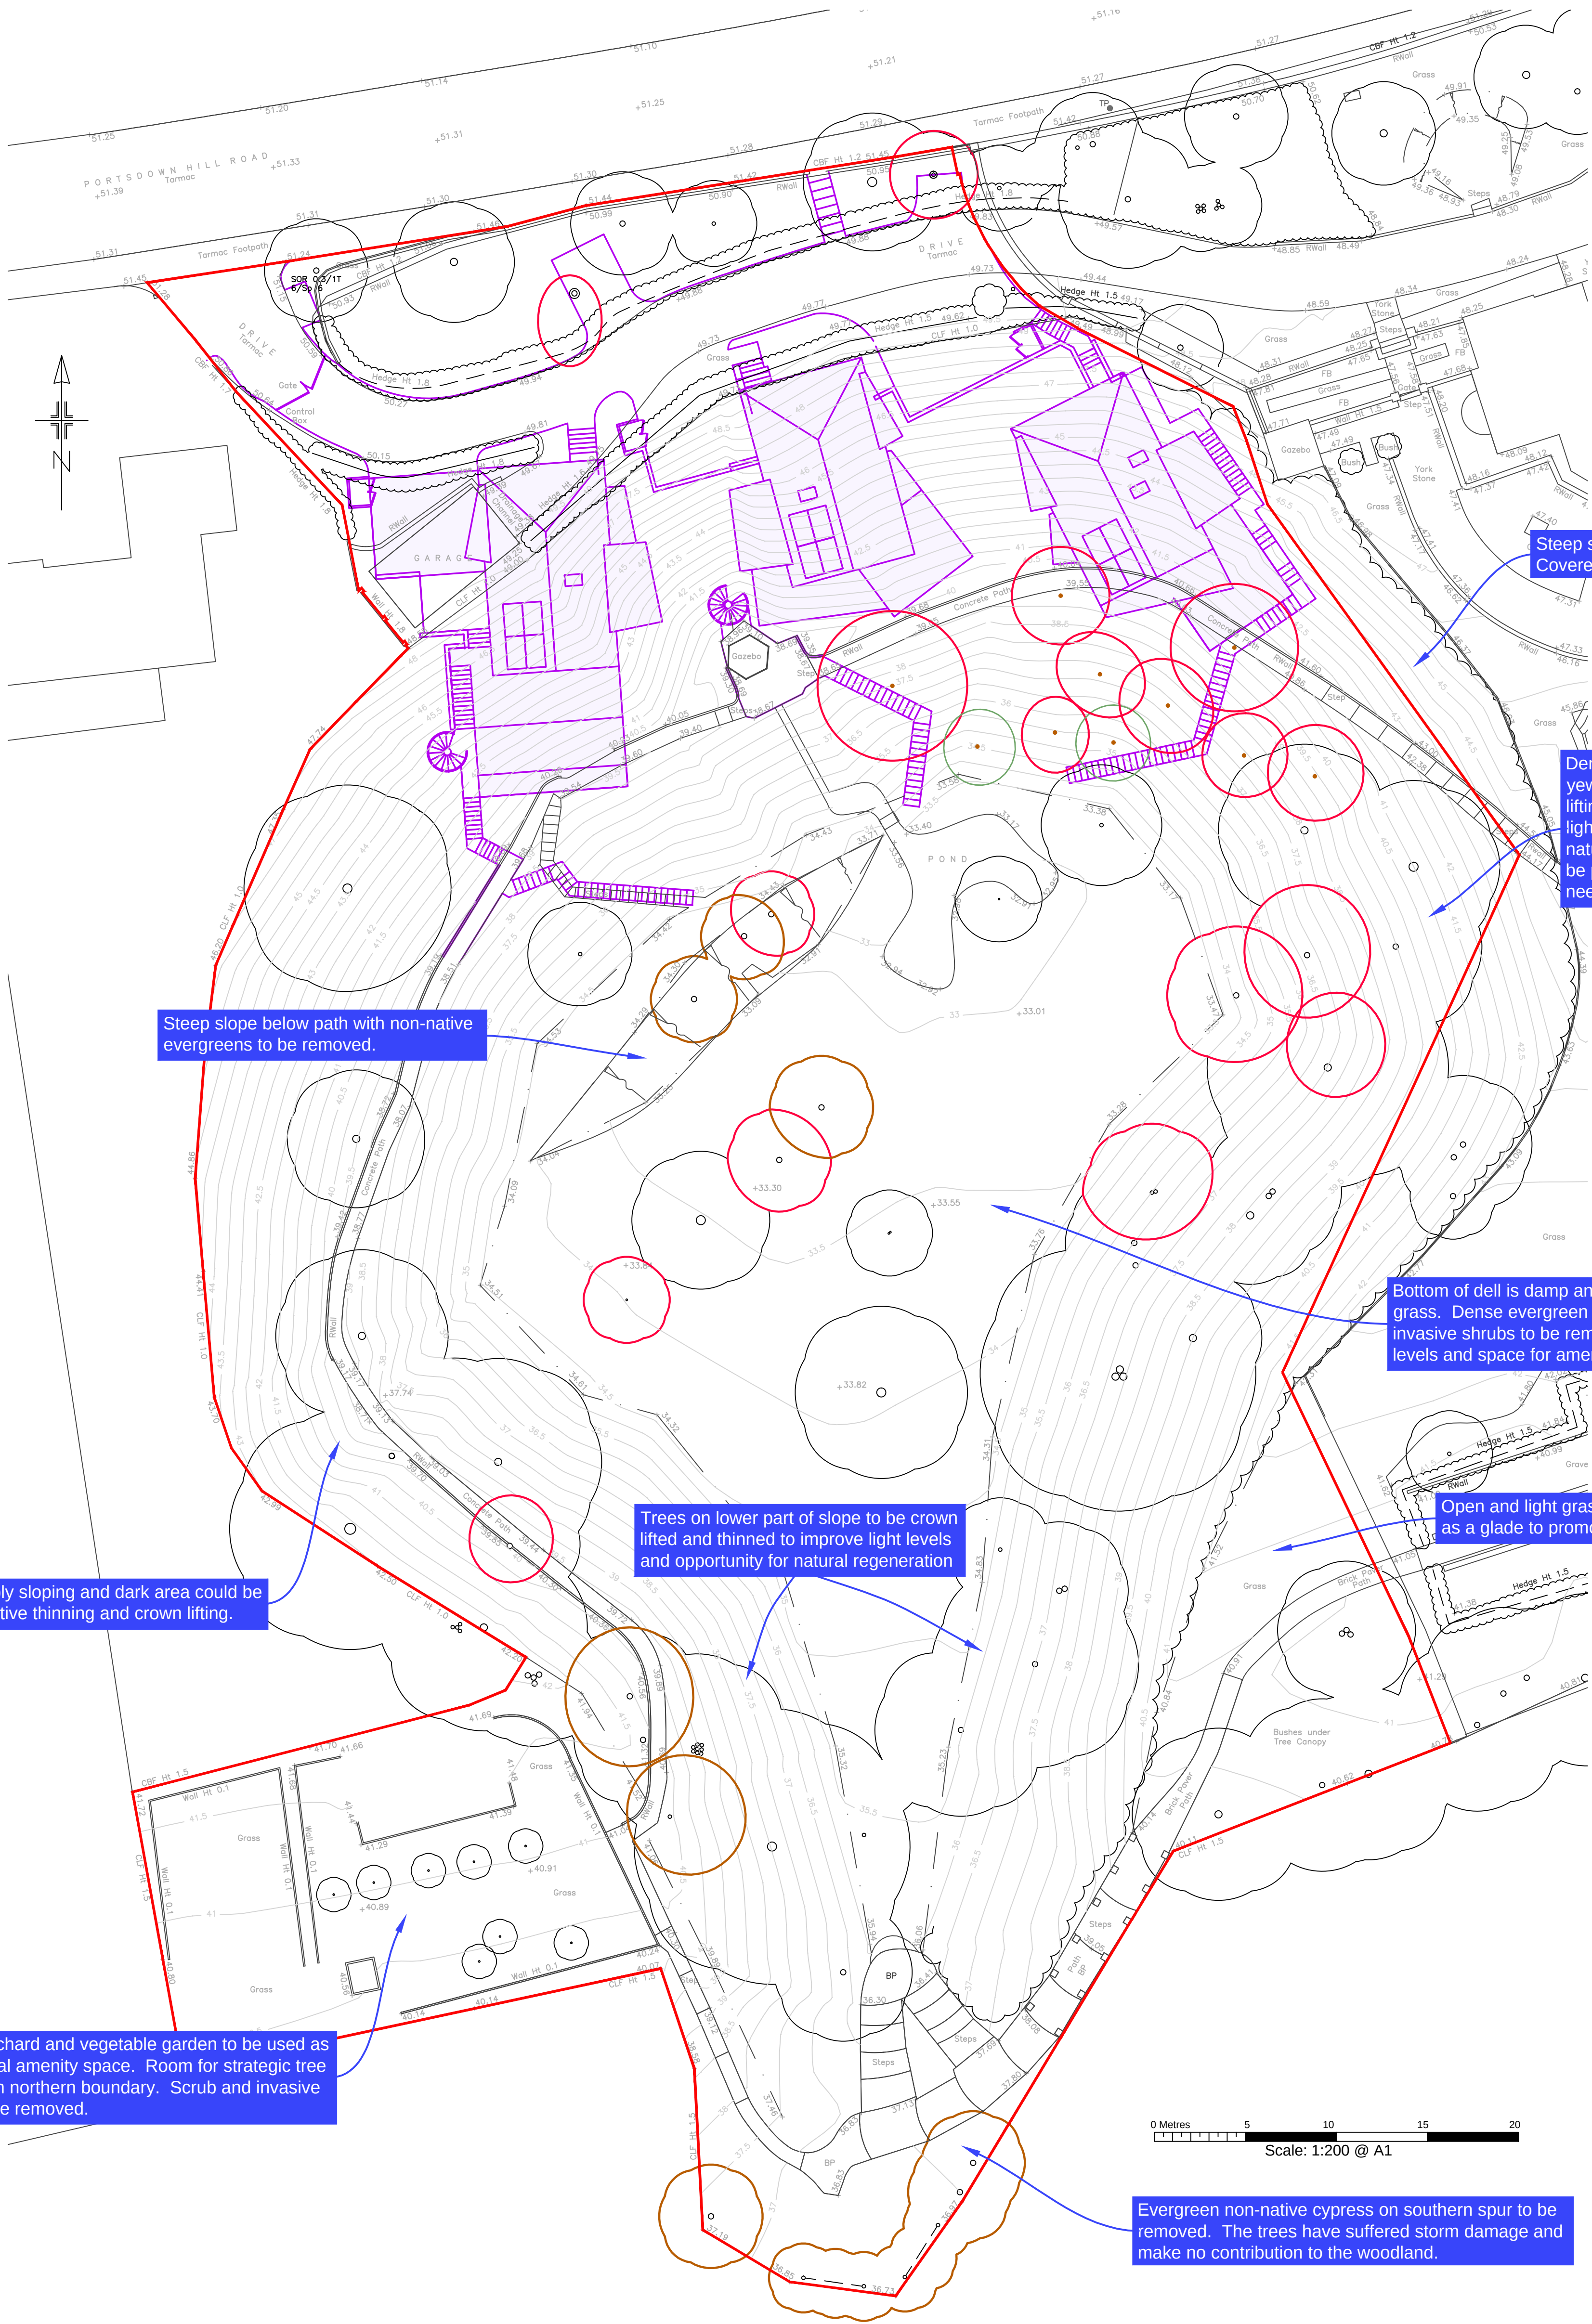

- TX Trees shown for removal/coppice in planing drawings
- TX Non-native species to be removed
- Proposed layout
- Estimated tree positions not included on original land survey and/or adjusted crown spreads