
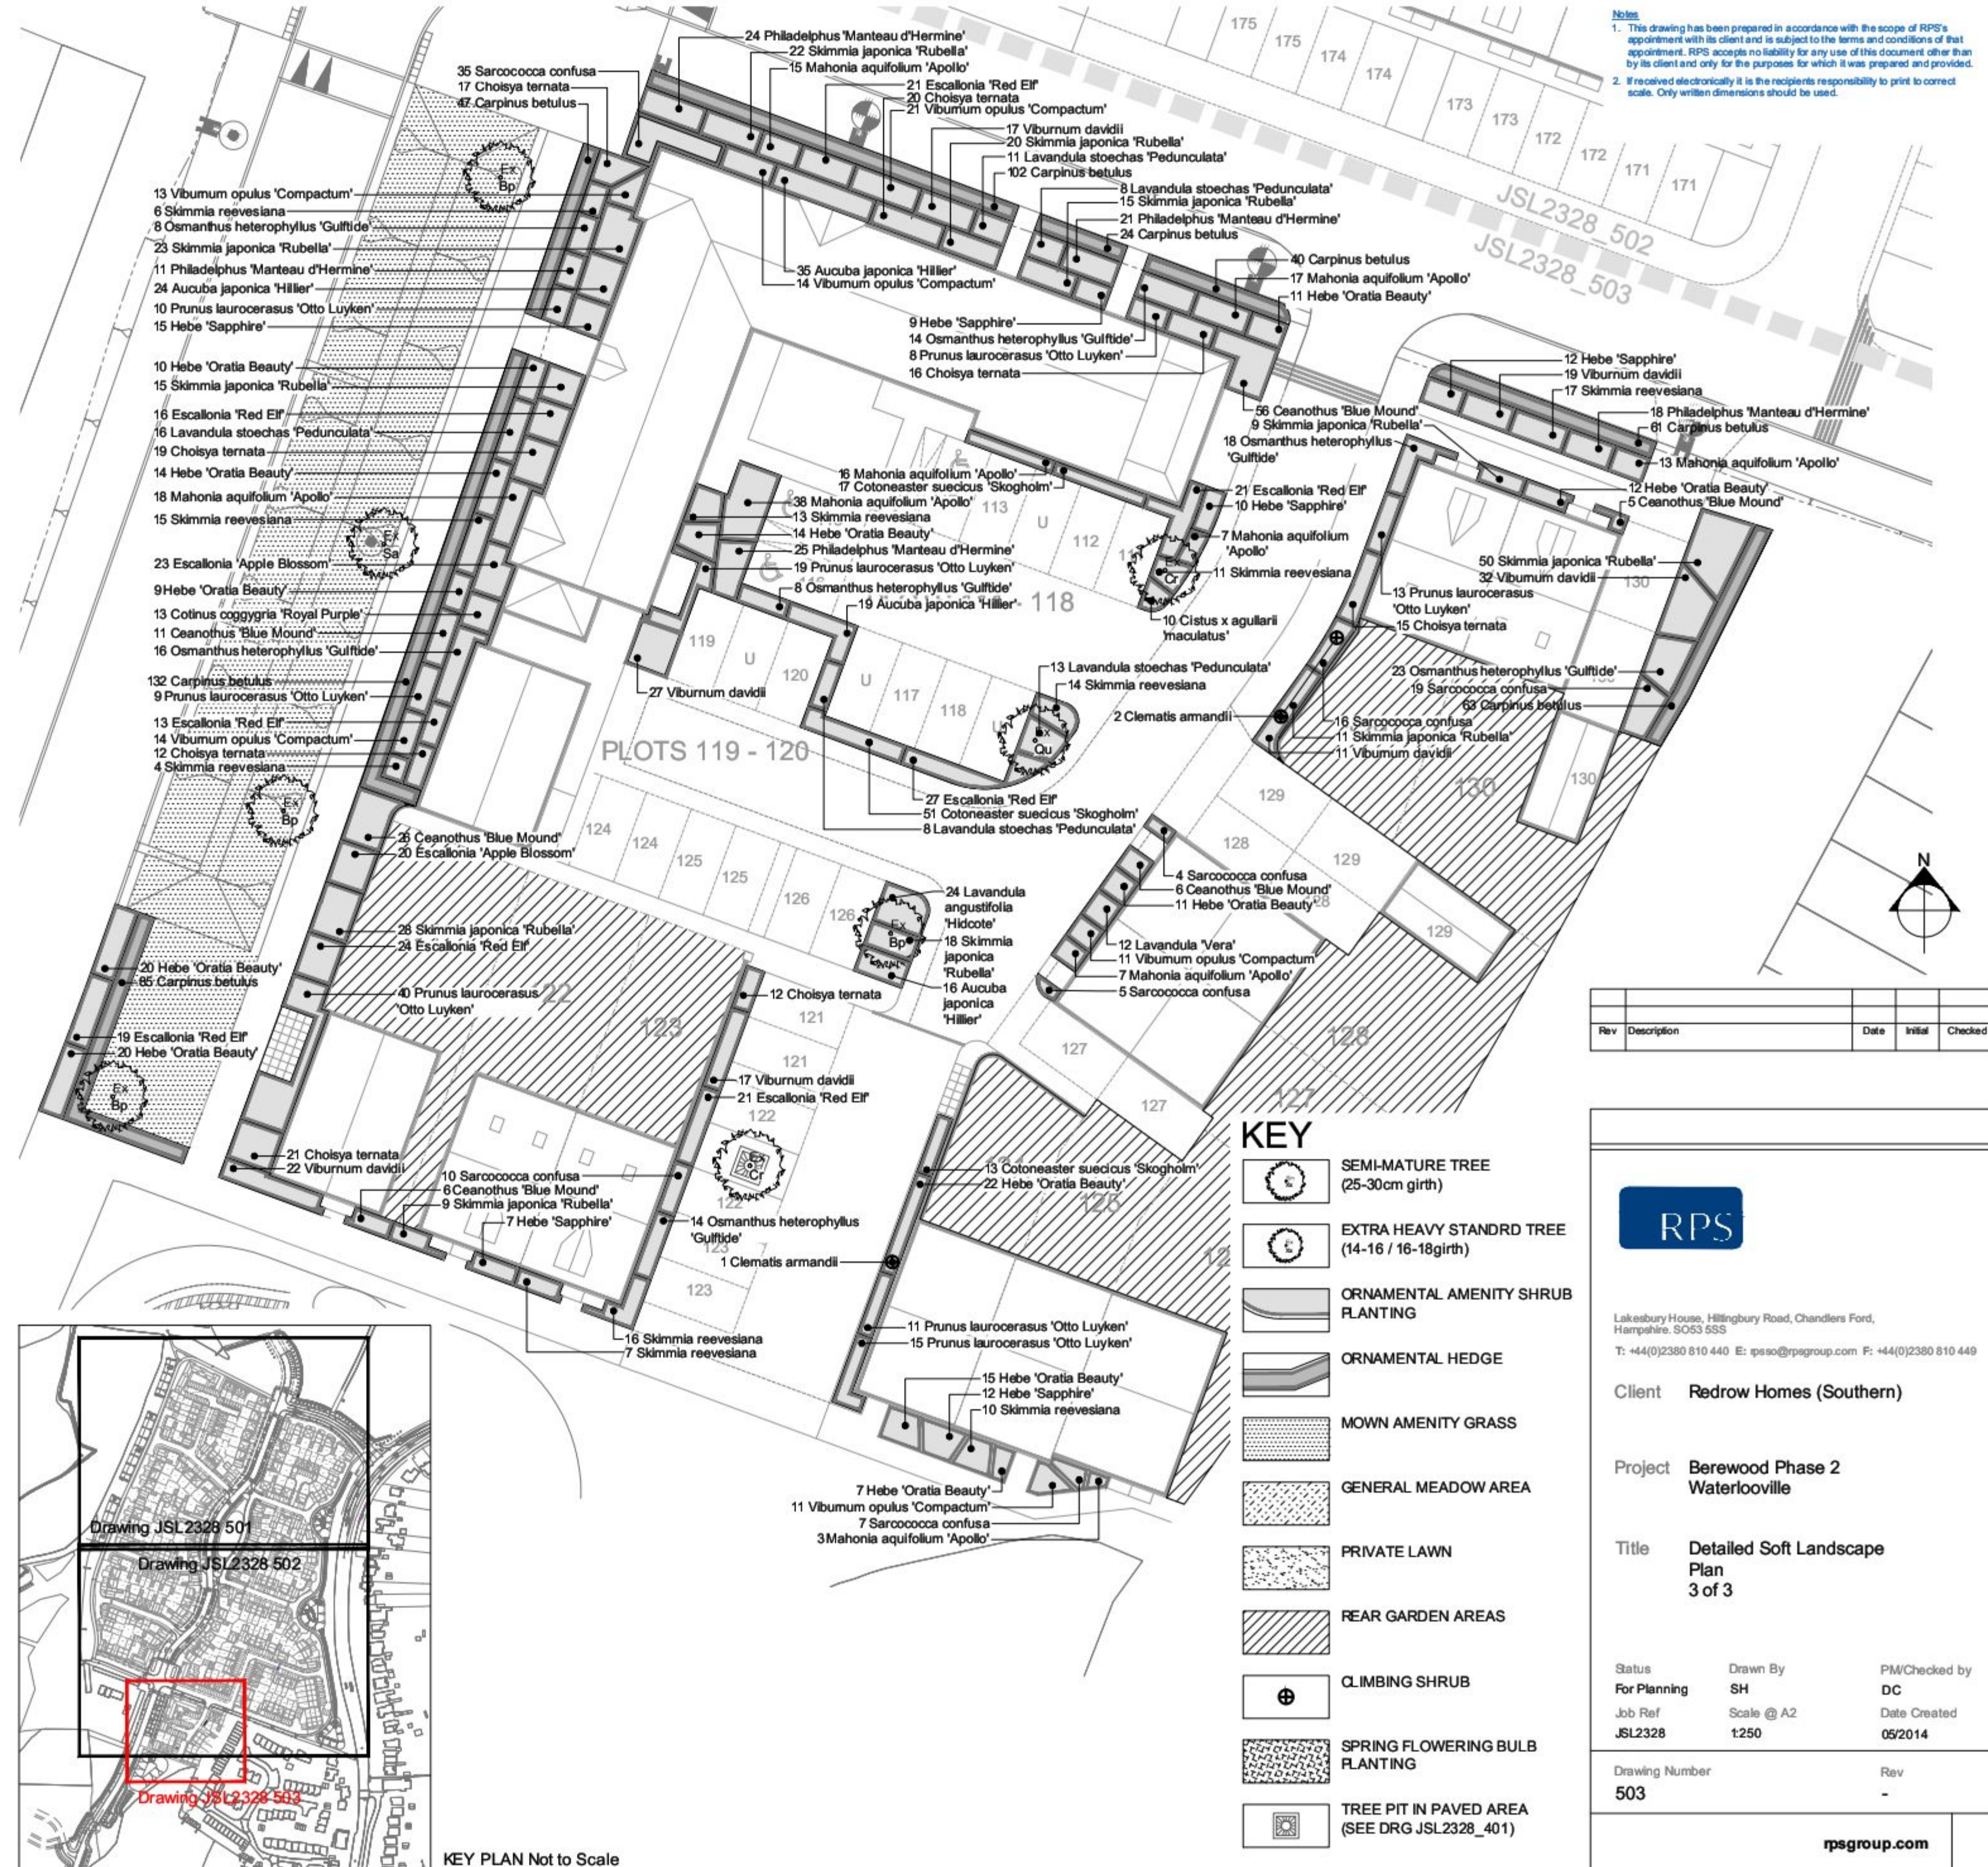


INSET 'A'

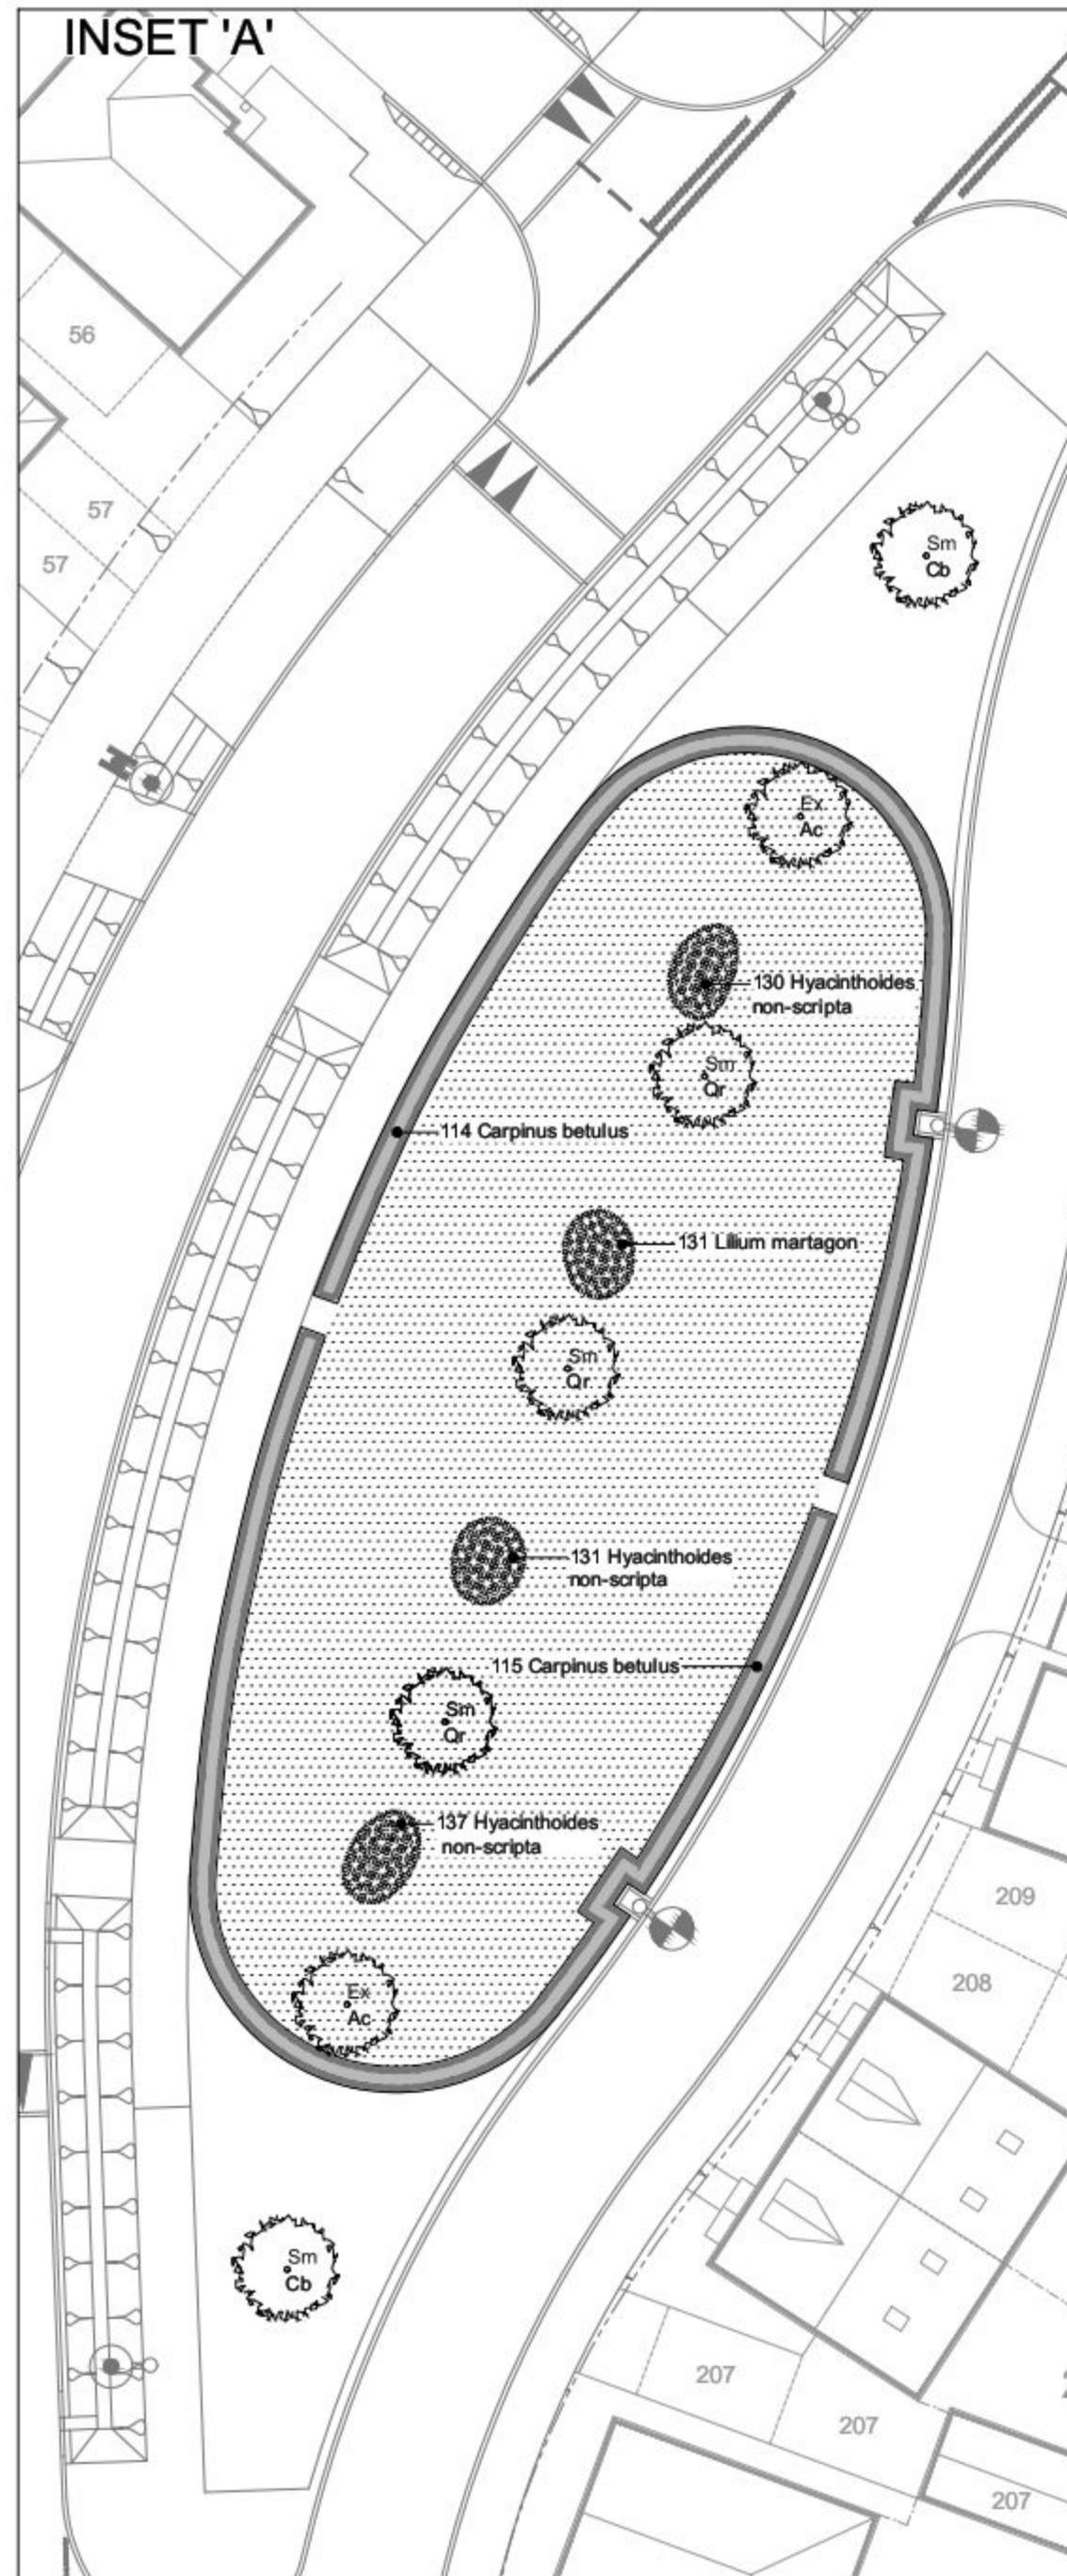

KEY PLAN Not to Scale