



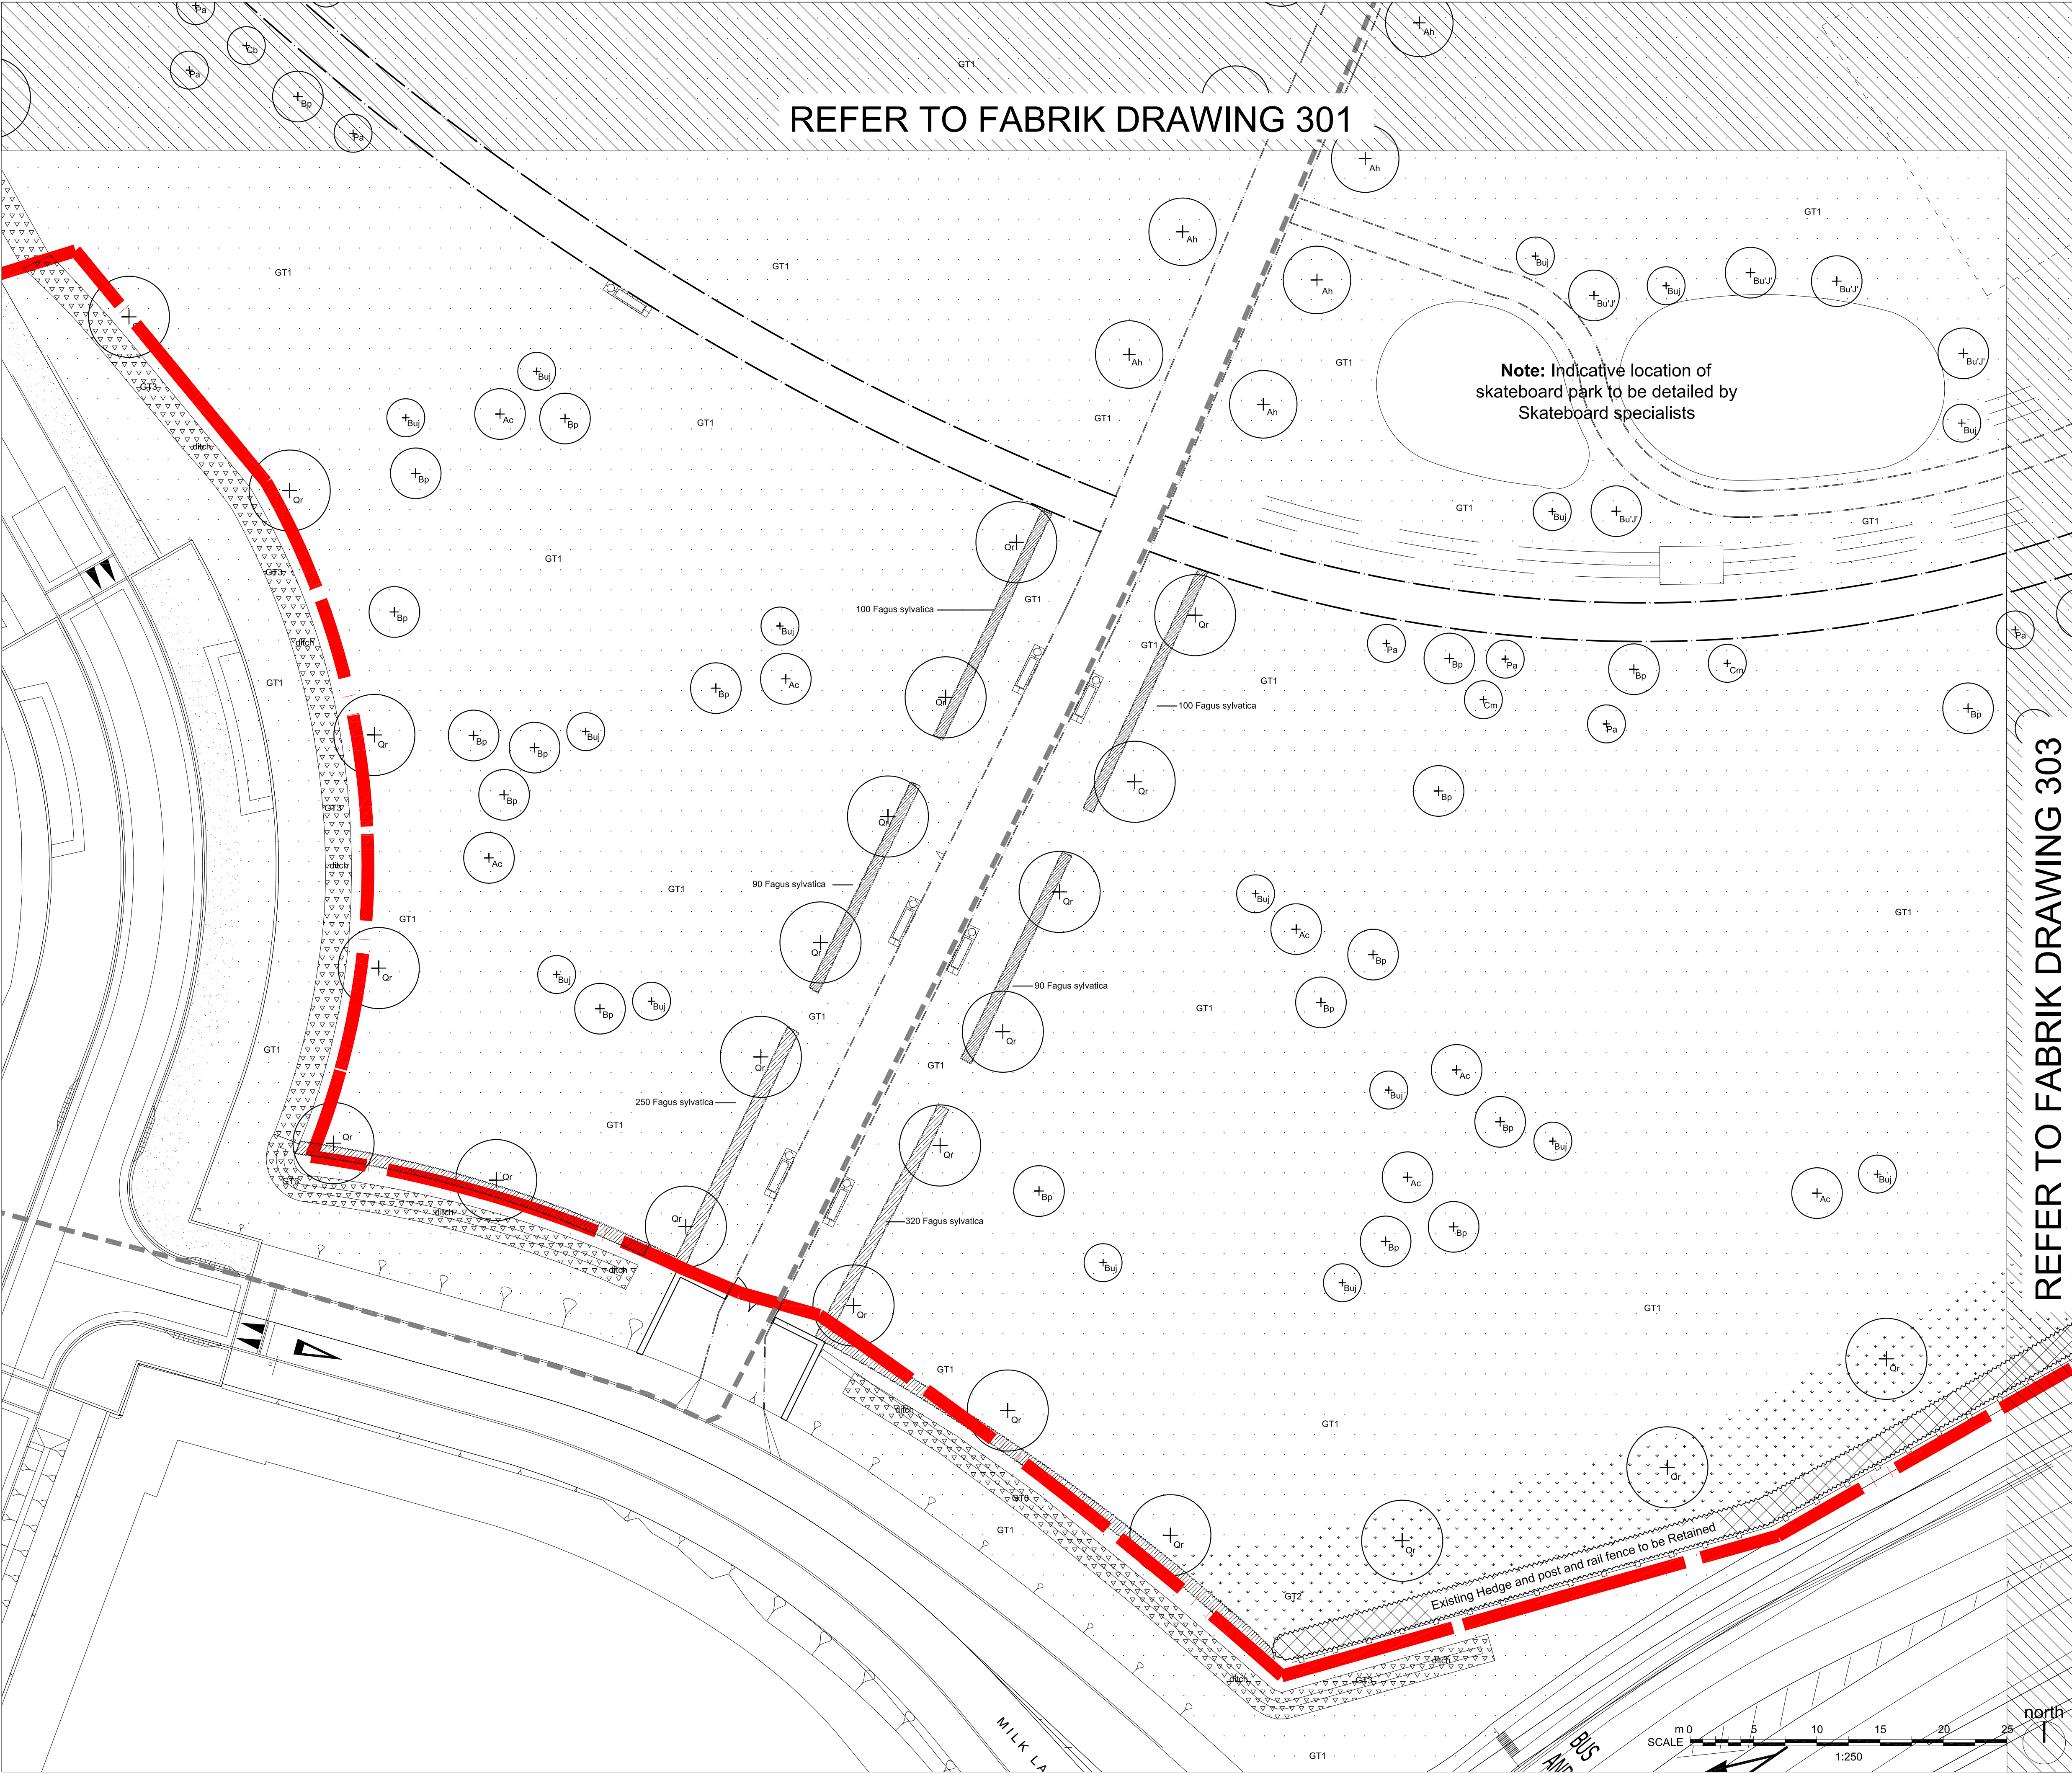

Notes

1. This drawing is the property of fabrik ltd. It must not be copied or reproduced without written consent.
2. Only figured dimensions are to be taken from this drawing. All contractors must visit site and be responsible for taking and checking all dimensions related to the works shown on the drawing.

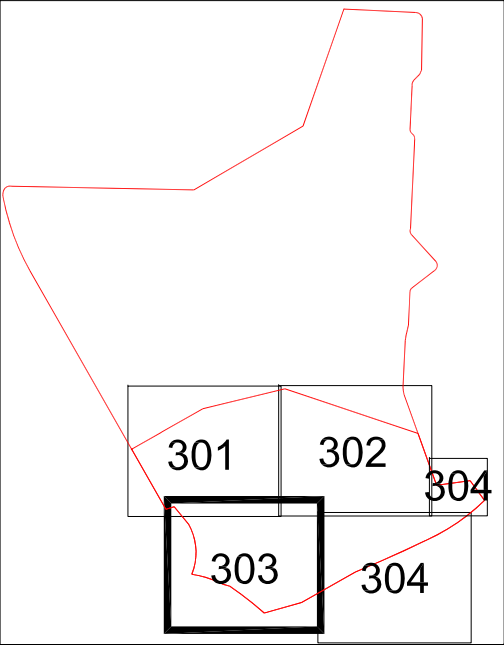

Refer to fabrik drawing D2050.L.TPA.300 for legend and plant schedule.
Refer to fabrik drawings D2050.L.TPA.200-4 for detailed hard landscape proposals.

No.	Date	Reason	Name
Revisions			
External References:			
- Engineer/Recvd-13-04-18/130418_EW_01_A - Engineer/Recvd-13-07-31/130731_EW02_extract - Engineer/Recvd-13-05-09/GTWWILLEB_SK_05 - Tree Survey/Recvd-12-10-04/17754_treetfabrik_tree_survey_and_reference_plan_(bound) - Copy - Site Survey/topo - Archaeology/Recvd-13-02-07/Town Park Constraints - Engineer/Recvd-13-06-25/X_P21 UTILITIES - Engineer/Recvd-13-02-06 Town park constraintsXDR_SUDS_CONCEPT - Engineer/Recvd-13-03-27 footpathXRD_P11_ROAD_LAYOUT - Site Survey/Recvd-11-05-26/XSU_ORDSURV copy - Site Survey/Recvd-13-04-25 MBXSU_TOPOCONT_1000 - Copy			
fabrik			
38a High Street Alton Hampshire GU34 1BD			
T: 01420 593250 F: 01420 544243 E: alton@fabrikuk.com W: www.fabrikuk.com			

Project
Town Park, Phase A, Berewood, Waterlooville for Grainger

Drawing
Detailed Soft Landscape Plan 3 of 4

Scale
1:250 @ A1

Date
August 2013

Drawn
klk

Drawing No.
D2050 L.TPA.303

Revision
-

☐ Preliminary	☐ Issued for Design/Information
☒ Issued for Planning Approval	☐ Issued for Tender
☐ Issued for Construction	☐ As Built

Drawing sheet size - A1
Copyright Reserved (C)