



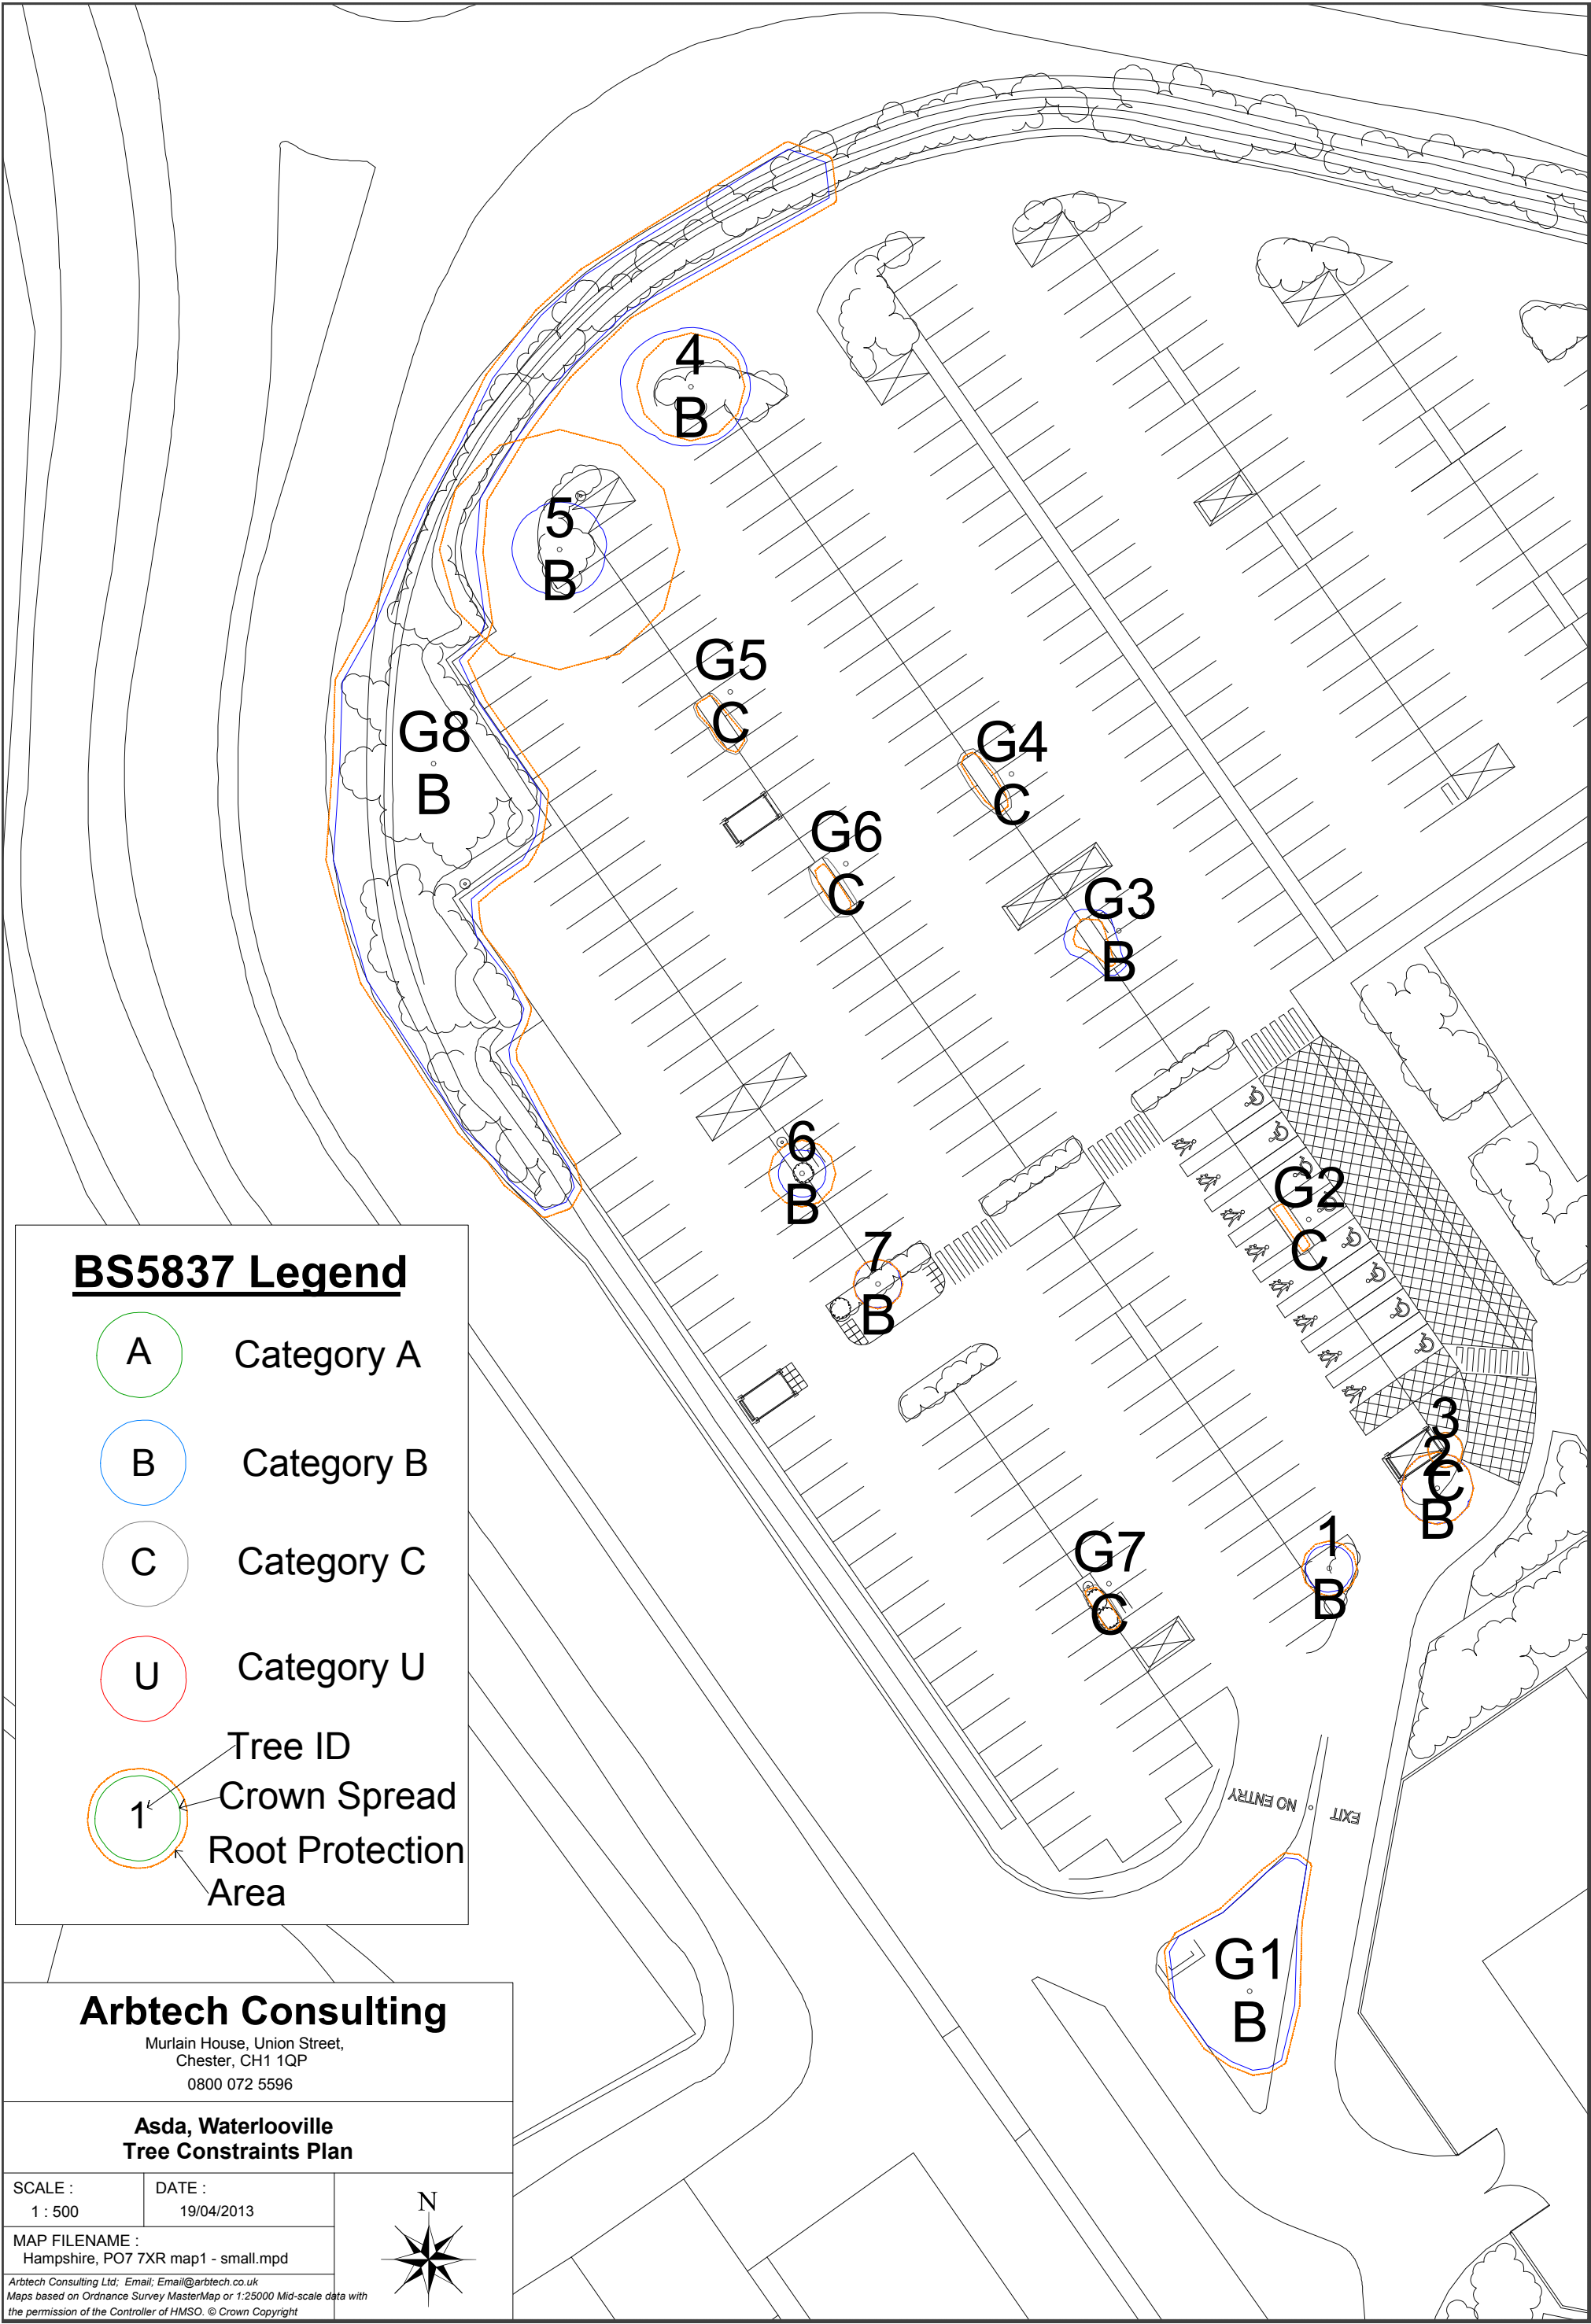


BS5837 Legend



Category A

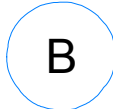


Category B

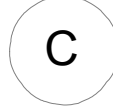

Category C



Category U

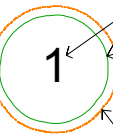

Tree ID

Crown Spread

Root Protection

Area

Arbtech Consulting

Murlain House, Union Street,
Chester, CH1 1QP
0800 072 5596

**Asda, Waterloooville
Tree Constraints Plan**

SCALE :
1 : 500

DATE :
19/04/2013

MAP FILENAME :
Hampshire, PO7 7XR map1 - small.mpd

Arbtech Consulting Ltd; Email: Email@arbtech.co.uk
Maps based on Ordnance Survey MasterMap or 1:25000 Mid-scale data with
the permission of the Controller of HMSO. © Crown Copyright

