



Ref: L00484

PP_02588292


ELEVATIONS

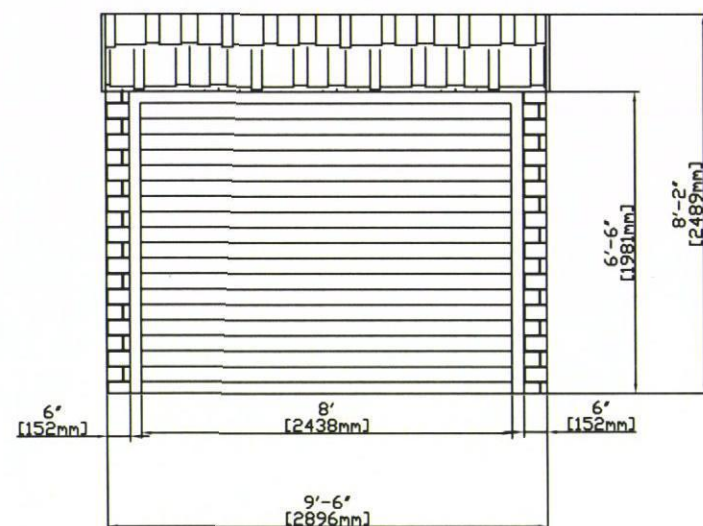


NORTH WEST

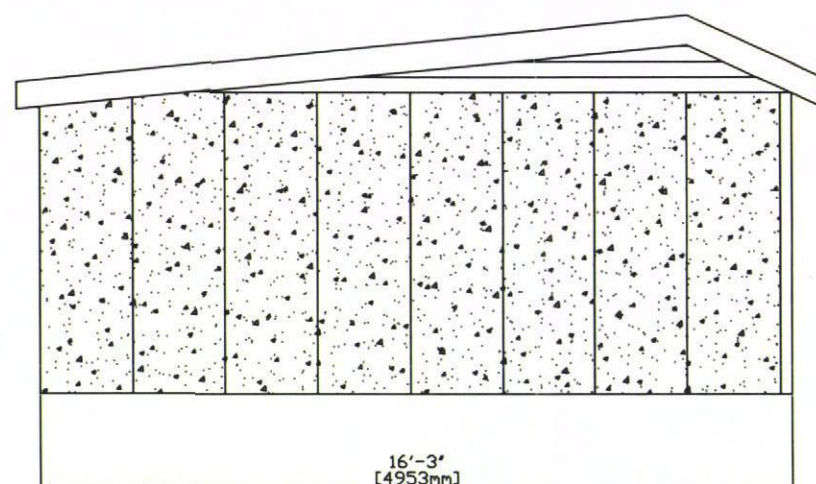


NORTH EAST

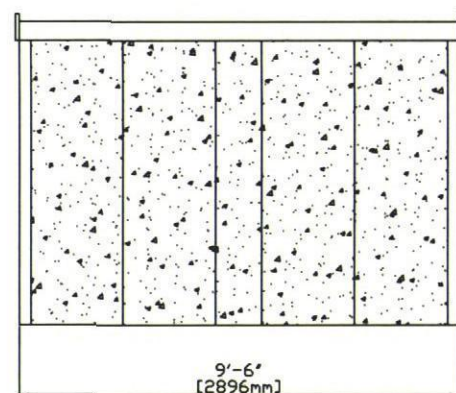

SOUTH EAST

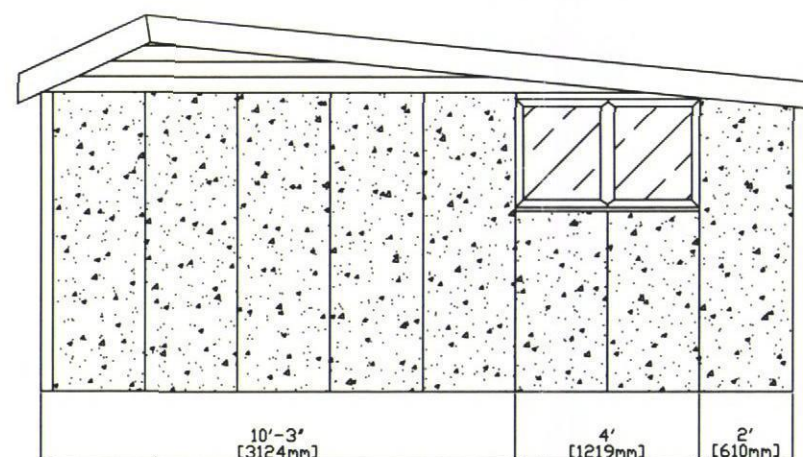

SOUTH WEST

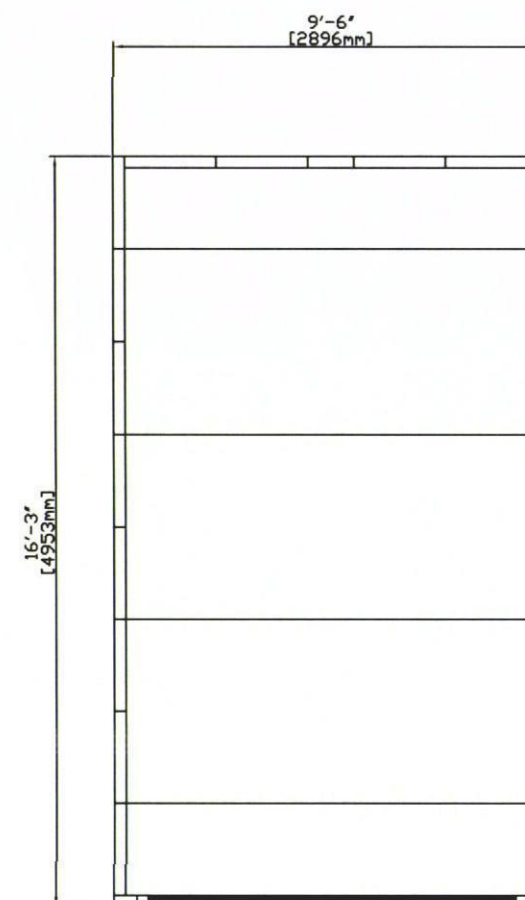

RETENTION OF CONCRETE
HARDSTAND

LidgetCompton Pent Mansard 9'6 x 16'3 Garage

Walls - 3" thick, steel reinforced, machine vibrated pre-cast concrete panels with pebble dash exterior finish
Autumn red brick effect front posts


Roof - corrugated galvanised steel roof with Grafotherm anti-condensation lining, supported on galvanised channel-section trusses, with profiled foam eaves fillers to the rear.
Front Mansard roof in Metrotile tile effect in Terracotta

Garage Door - 8' White fully retractable horizontally ribbed up and over door

Window - one White PVCu 4' fixed window

Fascias - White PVCu fascias and back board

Gutters - White PVCu front and rear

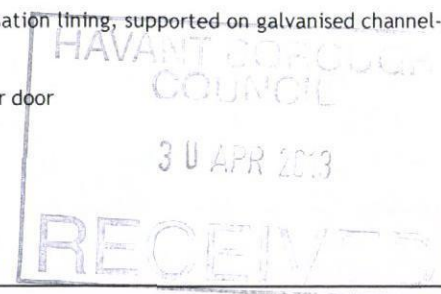

C.H. PLANNING & SALES
112 STUBBINGTON LANE
FAREHAM
HANTS PO14 2PE
01329661877



LidgetCompton
Albion Drive, Lidget Lane Ind. Est.,
Thurnscoe, Rotherham S63 0BA
Tel: 01709 881844 / Fax: 01709 881015
Web: www.lidget.co.uk Email: sales@lidget.co.uk

Drawn by Brian Armstrong
Questions/revisions to
brian.armstrong@lidget.co.uk

Copyright Lidget Concrete Ltd - not to be reproduced without express permission

Scale 1:50@A3

Drawn: 26.03.13