



Proposed

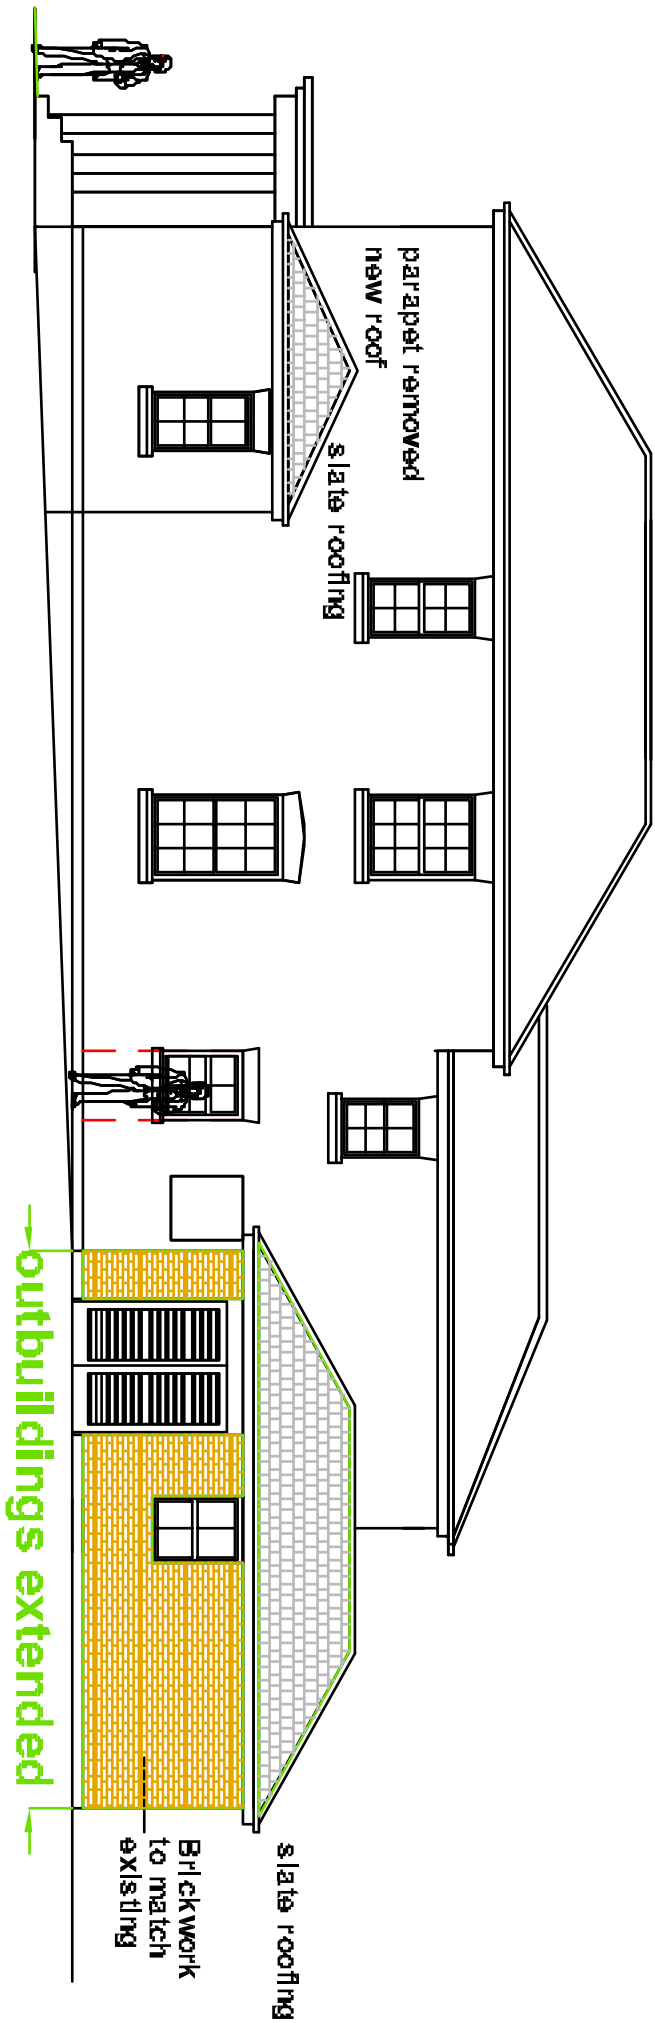


East




West

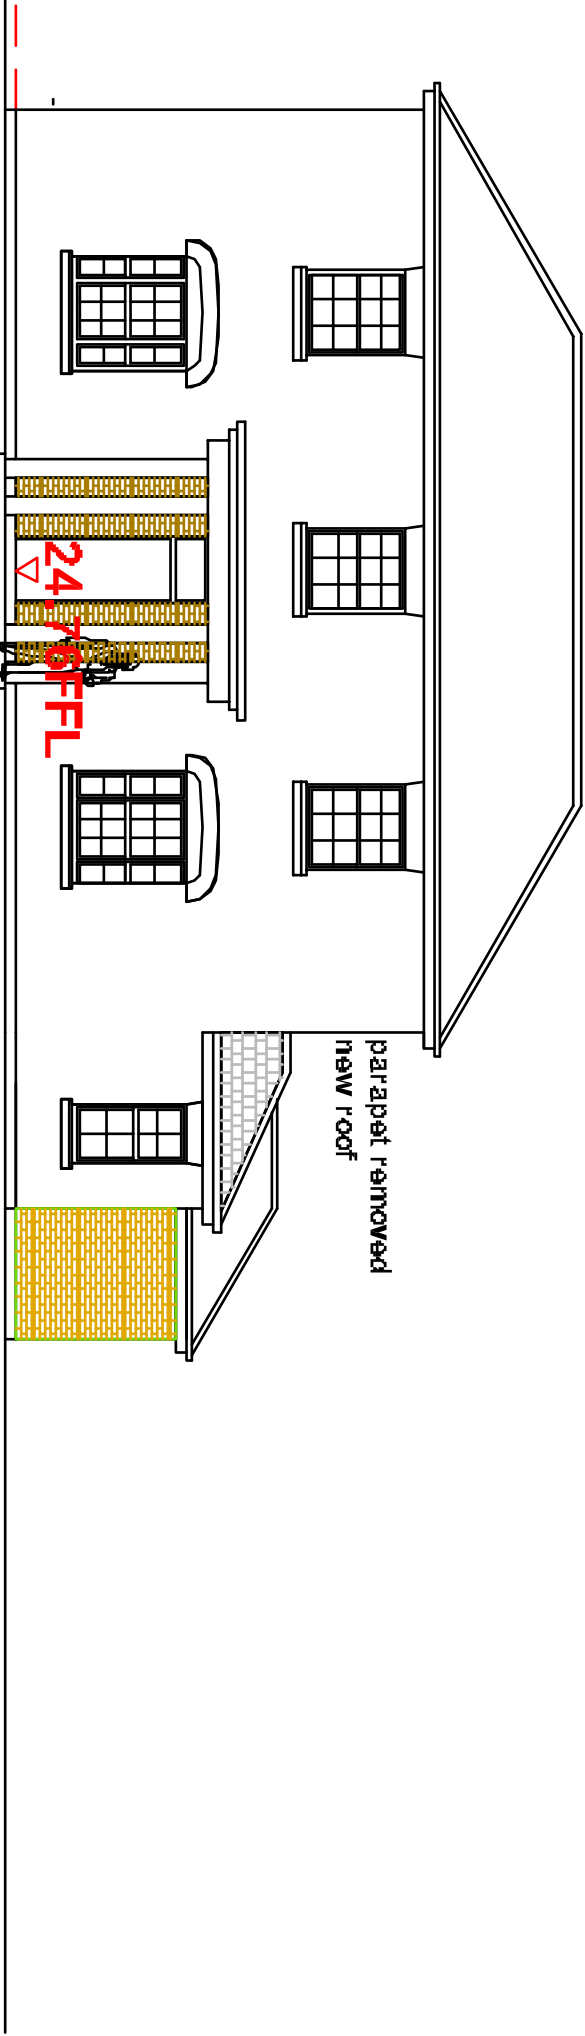


South

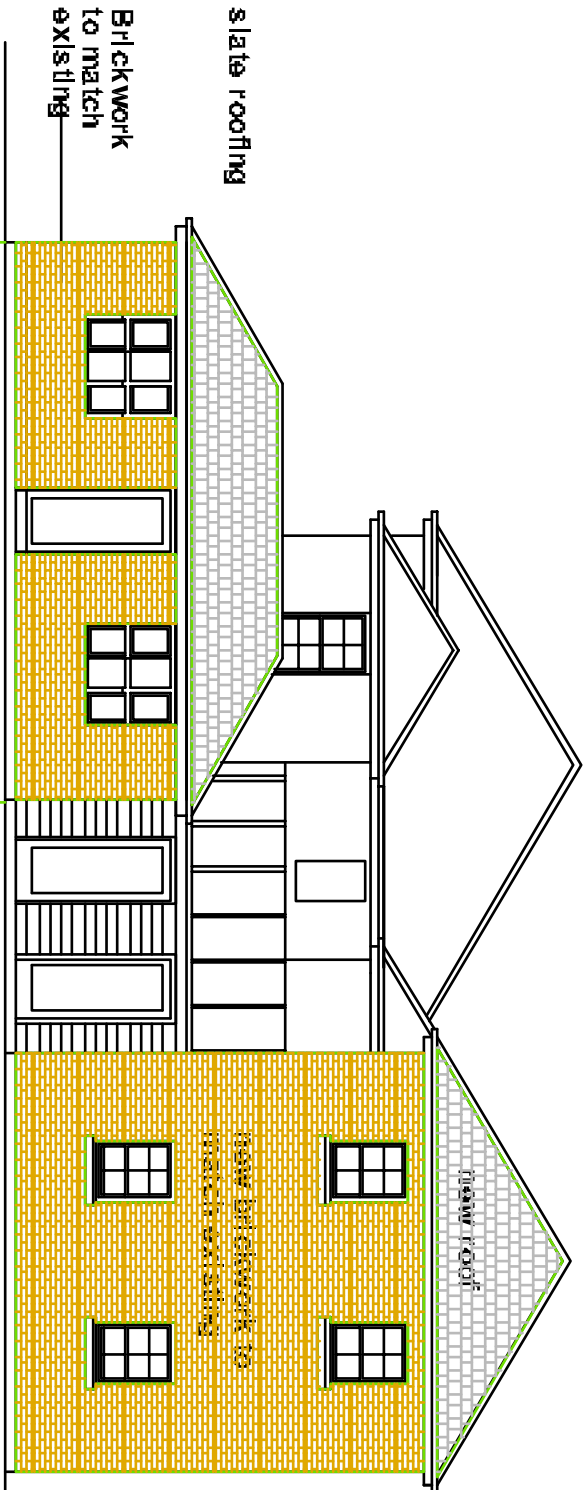


North

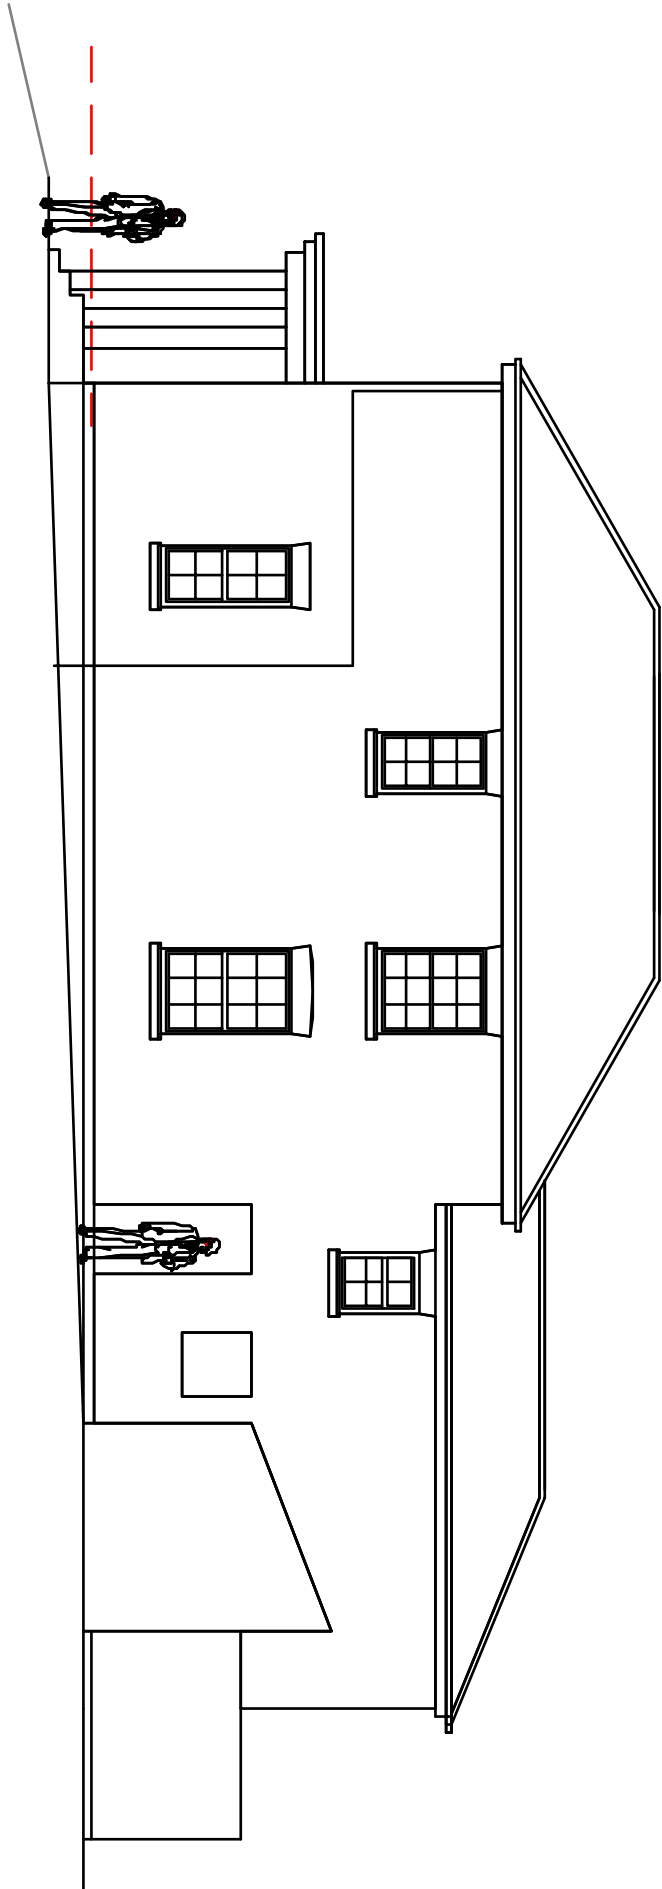


East

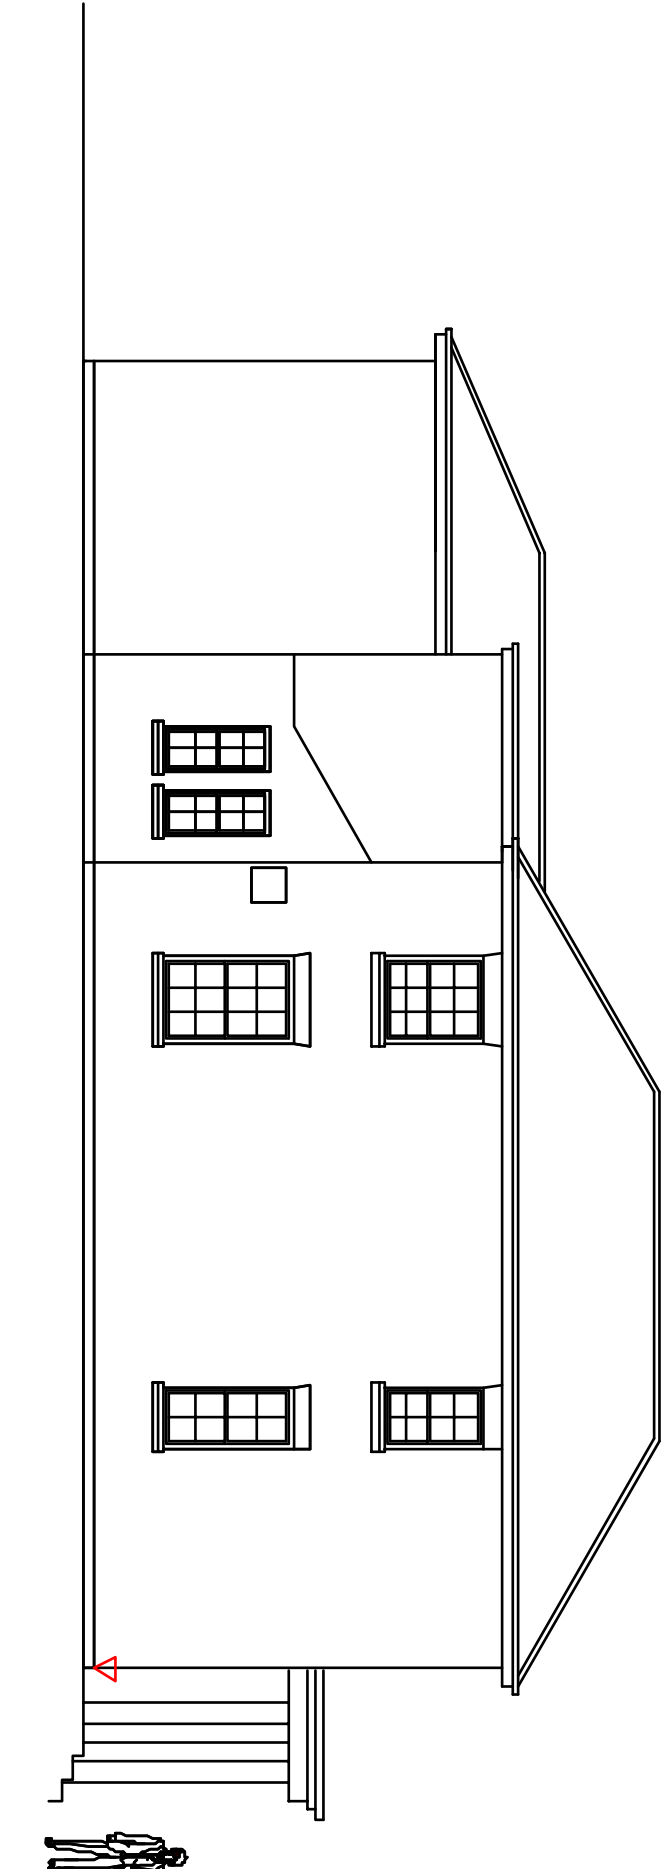


West

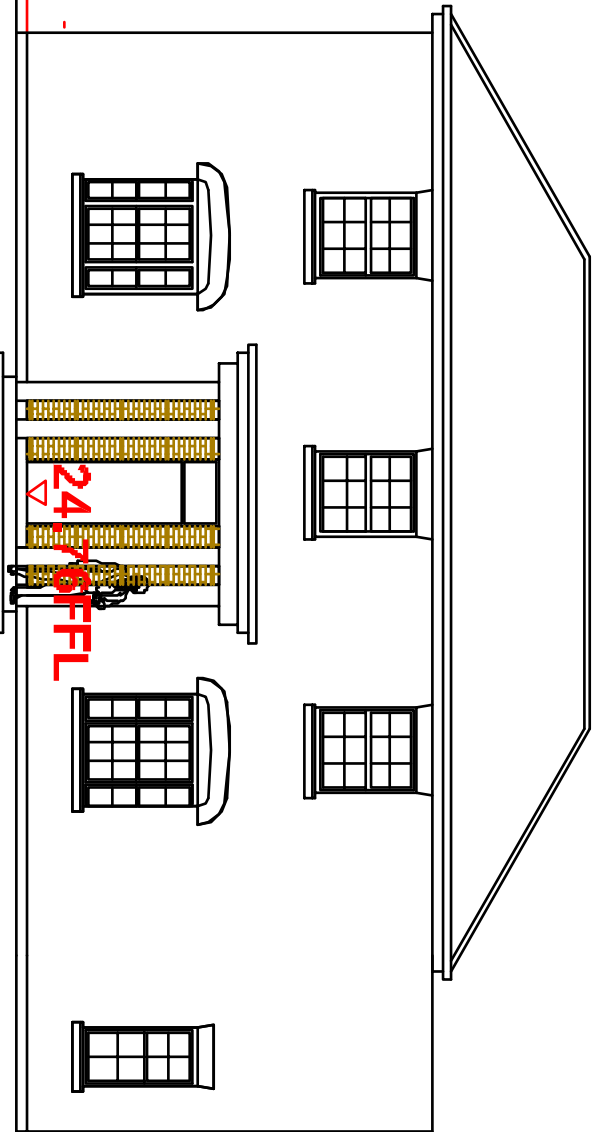

South

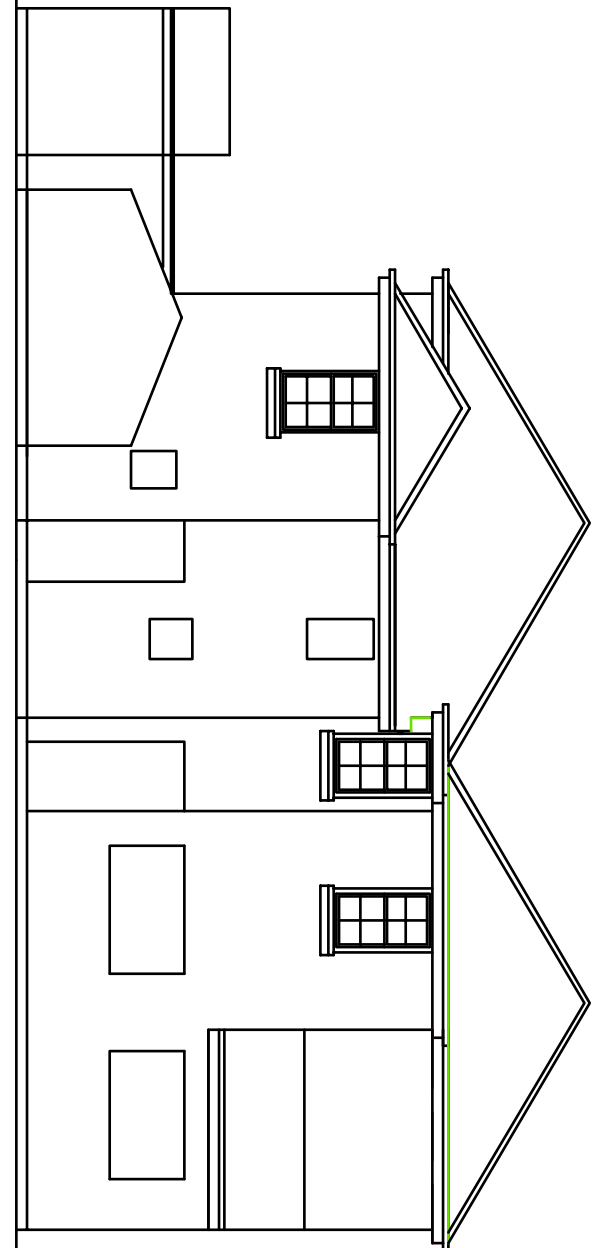

North

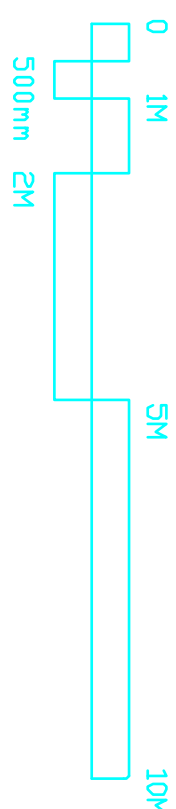

Existing