


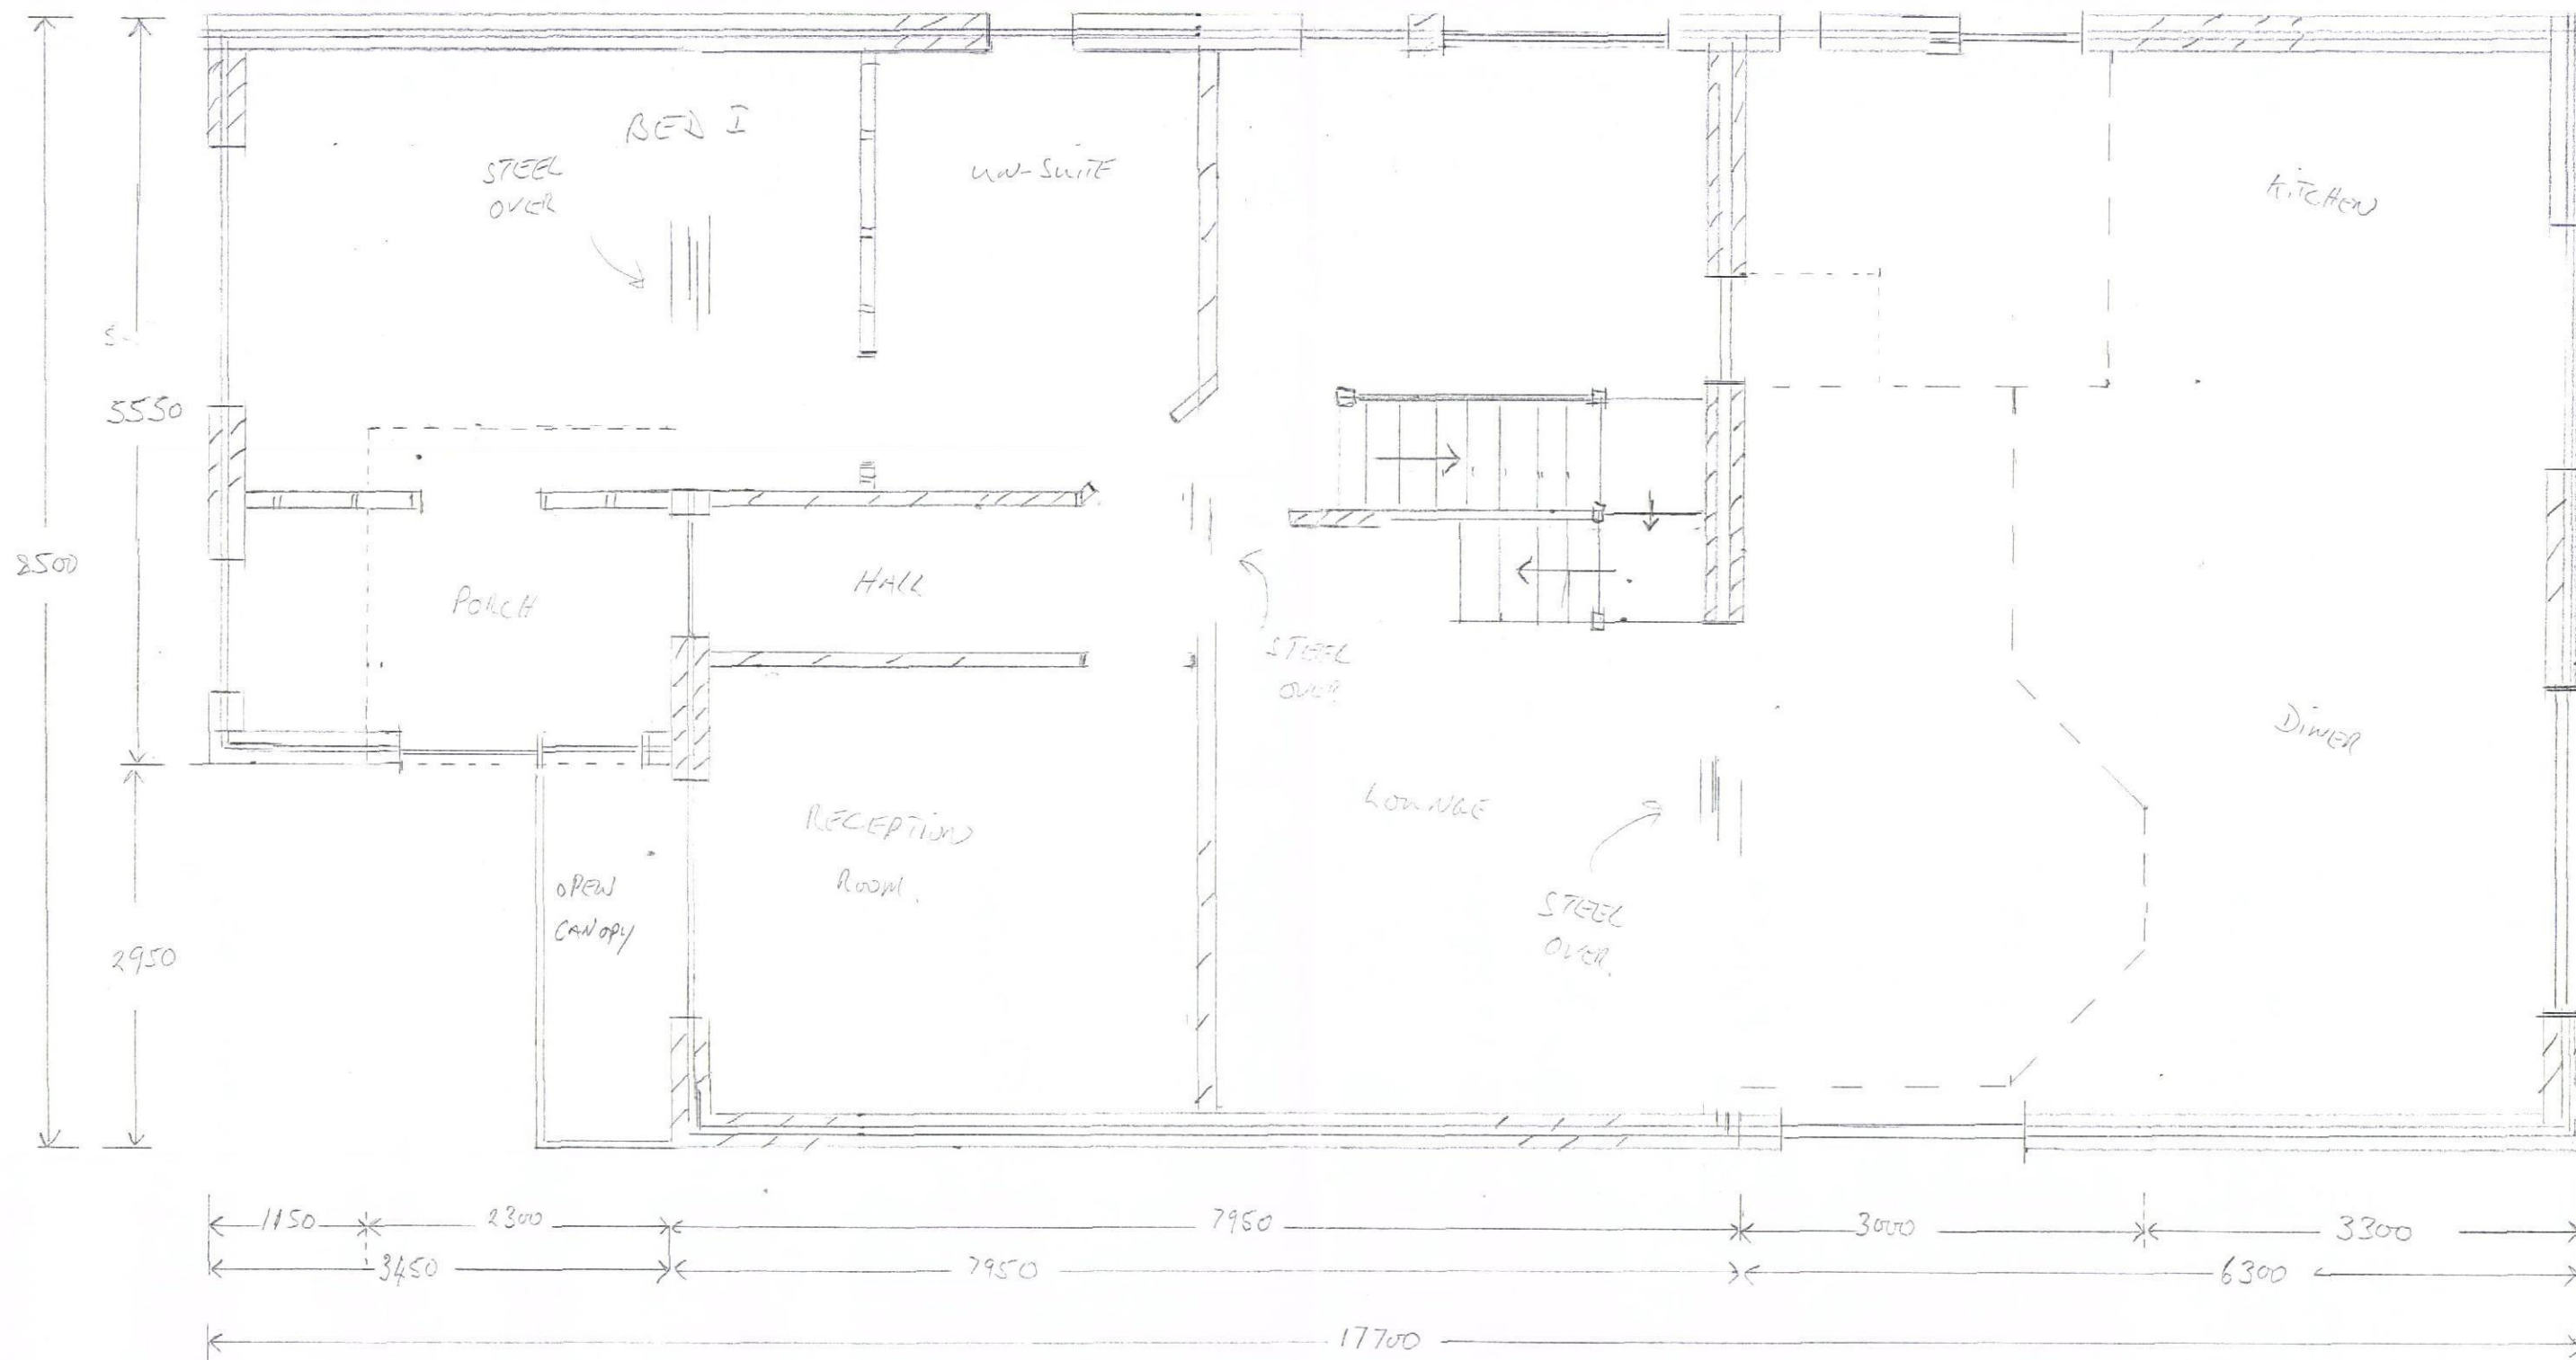

PROPOSED GROUND FLOOR [REVISED I]
 8 HAROLD ROAD
 PO 11 9LT



B.R.H. CONSTRUCTIONS
 SCALE 1=50.
 DEC 2013