


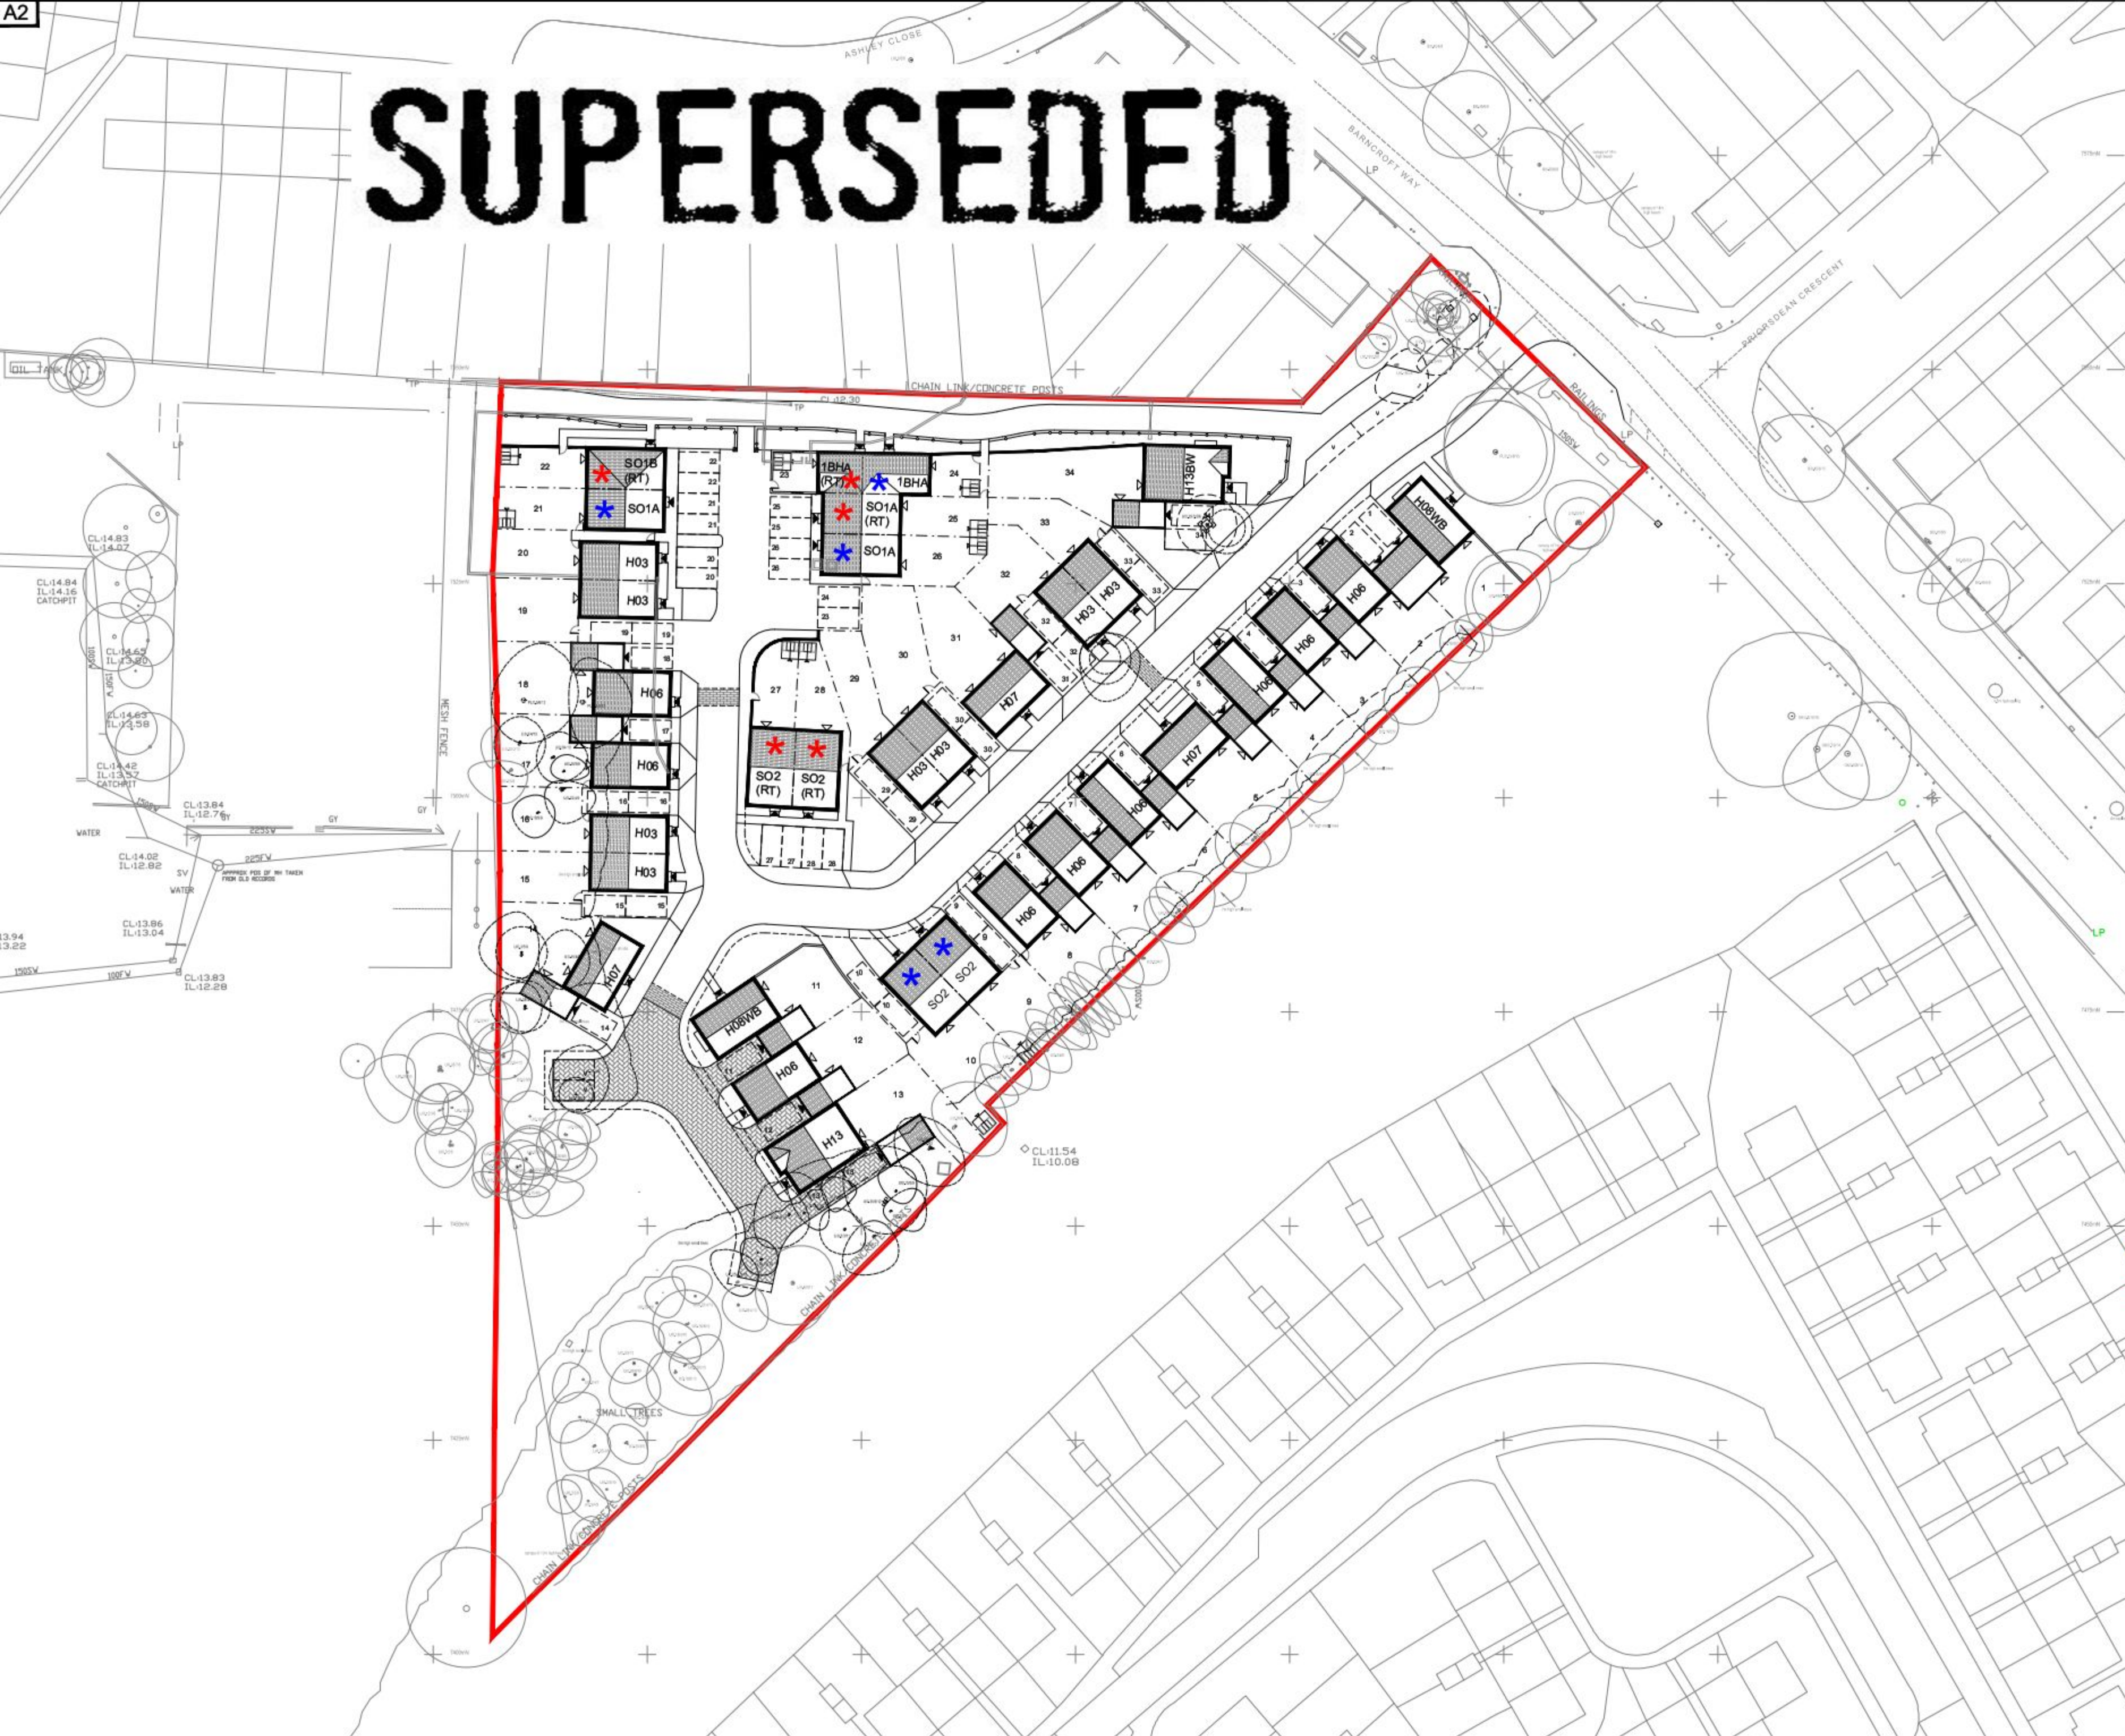

**NOTES**

Permission is granted to scale from this drawing for the purpose of Local Authority Planning Approval only. In all other circumstances DO NOT scale from this drawing. Please contact this office for any additional information required.

Contractors, Sub Contractors and Suppliers are to check all relevant dimensions and levels of the site and building before commencing any shop drawings or building work. Any discrepancies should be recorded to the Architect.

Where applicable this drawing is to be read in conjunction with the Consultants' drawings.

This drawing is the copyright of Tetlow King Ltd ©. All rights reserved.

Ordnance Survey Data © Crown Copyright. All rights reserved. Licence No. 100007359

| REV | DESCRIPTION                                                  | DATE     | AUTH | CHKD |
|-----|--------------------------------------------------------------|----------|------|------|
| A   | Affordable House Type Reference Updated                      | 19.06.14 | LV   |      |
| B   | Affordable House layout updated to suit site layout (Rev F). | 03.07.14 | YC   |      |
| C   | Affordable House layout updated to suit site layout (Rev H). | 11.07.14 | YC   |      |
| D   | Affordable House layout updated to suit site layout (Rev L). | 15.07.14 | YC   |      |

Key:

- Affordable Rented
- Affordable Shared Ownership

scale 1:500

0 10m 20m 30m

**PLANNING**

**TETLOW KING**

ARCHITECTS • URBAN DESIGNERS • SUSTAINABILITY CONSULTANTS

Building 100, The Grange, Romsey Road, Whitehaven, Romsey, Hampshire, SO51 0NE  
Tel: 01794 356745 Fax: 01794 513517 [info@tetlowking.co.uk](mailto:info@tetlowking.co.uk)

PROJECT

Barncroft Way,  
Havant  
Bellways Homes (Wessex)

DRAWING

Affordable Housing Layout

|            |             |        |      |
|------------|-------------|--------|------|
| SCALE      | DATE        | AUTHOR | CHKD |
| 1:500 @ A2 | 30/04/14    | WA     |      |
| JOB NO.    | DRAWING NO. | REV    |      |
| BELL140421 | AHL01       | D      |      |