


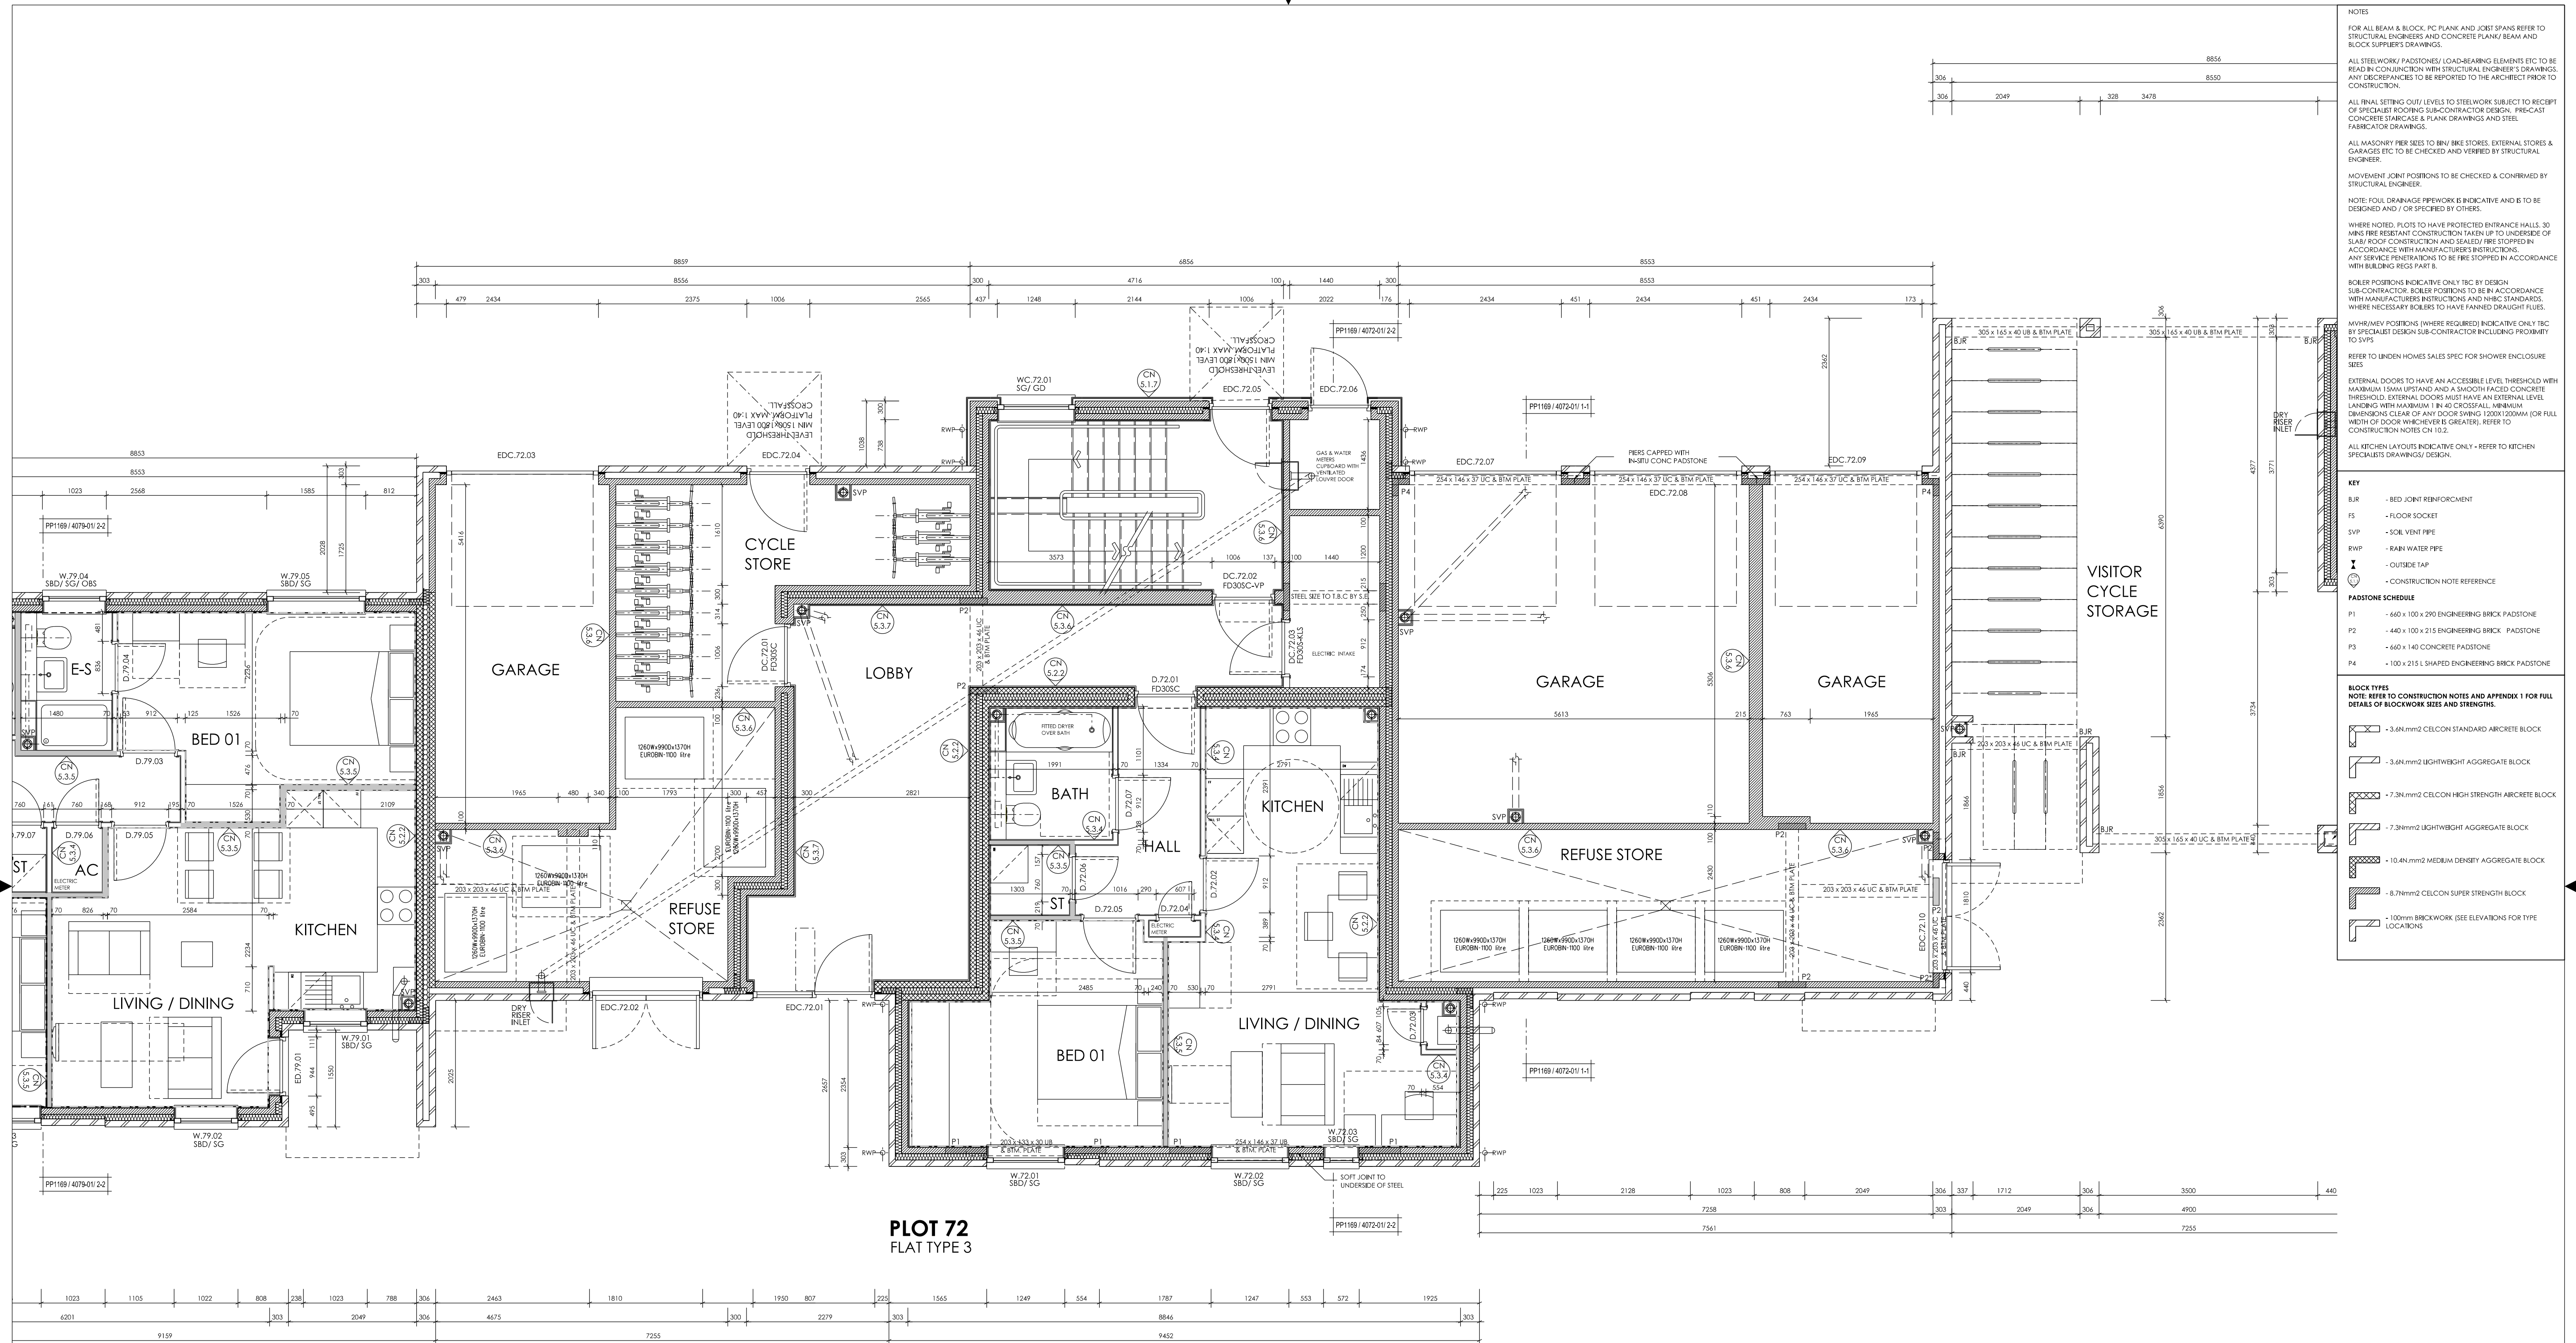

WINDOW & DOOR KEY:	
ED	External door.
EDC	External door communal.
EDR	External door within retail.
D	Internal door.
DC	Internal door communal.
FD=Fire Door.	
W	Window.
WC	Window communal.
OBS	Obscured glazing.
SG	Security glazing.
EG	Egress window.