

SUPERSEDED

NOTES


Permission is granted to scale from this drawing for the purpose of Local Authority Planning Approval only. In all other circumstances DO NOT scale from this drawing. Please contact this office for any additional information required.

Contractors, Sub Contractors and Suppliers are to check all relevant dimensions and levels of the site and building before commencing any shop drawings or building work. Any discrepancies should be recorded to the Architect.

Where applicable this drawing is to be read in conjunction with the Consultants' drawings.

This drawing is the copyright of Tetlow King Ltd ©. All rights reserved. Ordnance Survey Data © Crown Copyright. All rights reserved. Licence No. 100007359

REV	DESCRIPTION	DATE	AUTHOR	CHKD

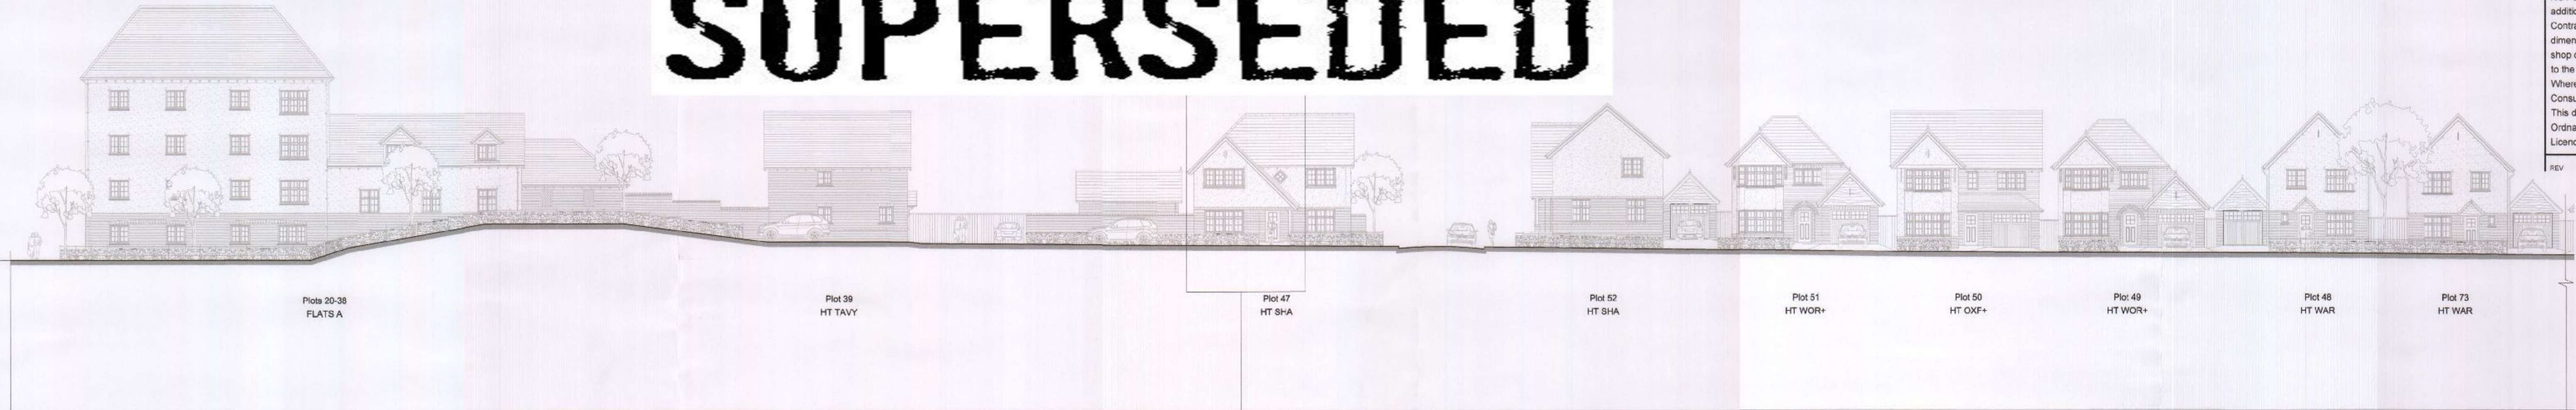

Street Elevation D-D

scale 1:200

0 5m 10m 15m



scale 1:50

0 1m 2m 3m



scale 1:50

0 1m 2m 3m



scale 1:50

0 1m 2m 3m



scale 1:50

0 1m 2m 3m



scale 1:2500

0 50m 100m 150m



PLANNING

TETLOW KING
ARCHITECTS · URBAN DESIGNERS · SUSTAINABILITY CONSULTANTS
Building 300, The Grange, Romsey Road, Michelmarsh, Romsey, Hampshire, SO51 0AE
Tel: 01794 367783 Fax: 01794 515517 Web: www.tetlowking.co.uk

PROJECT

Berewood, Phase 2
Waterlooville
For: Redrow Homes (Southern)

DRAWING

Street Scene D-D

SCALE	DATE	AUTHOR	CHKD
As shown@ A1	Jan 2014	CP	

JOB NO.	DRAWING NO.	REV
REDR130524	SE04	