


Construction Notes:

1. Do not scale from this drawing.
2. All dimensions in metres.
3. All levels relate to ordnance datum.

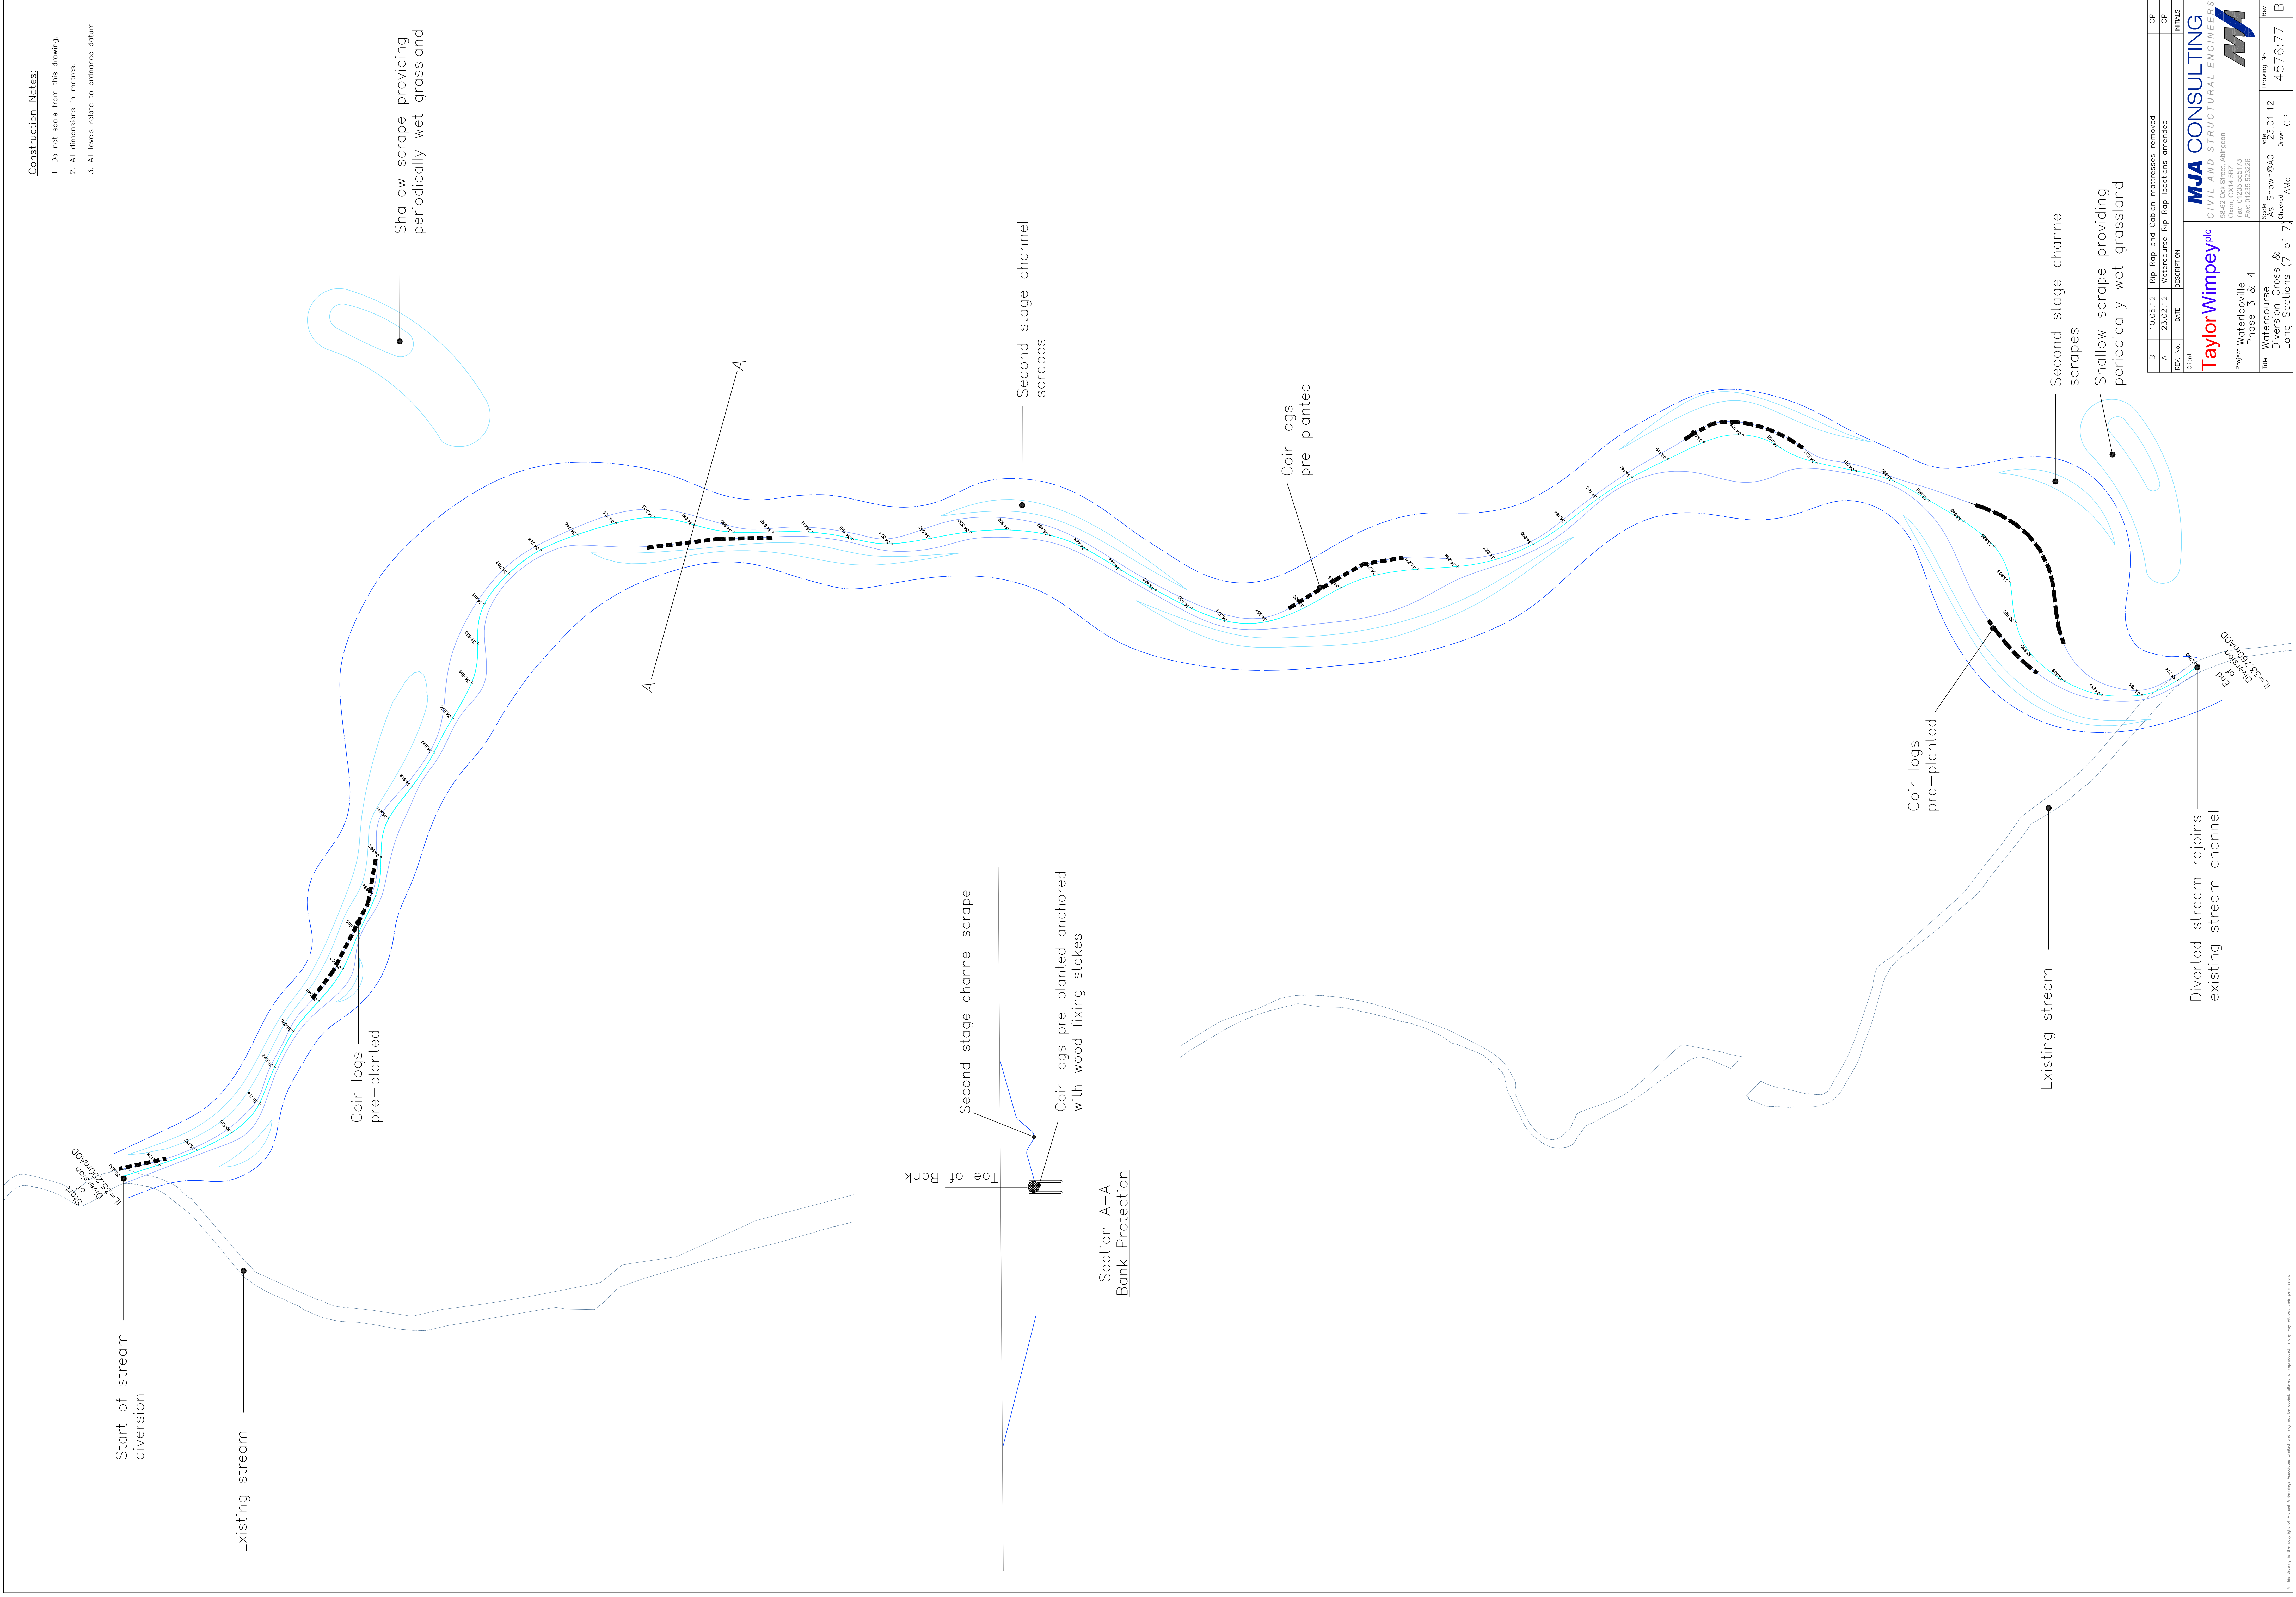

REV. No.		DATE	DESCRIPTION	CP
B	10.05.12	10.05.12	Rip Rap and Gabion mattresses removed	CP
A	23.02.12	23.02.12	Watercourse Rip Rap locations amended	CP
Client		INITIALS		Rev
Taylor Wimpey plc		MJA CONSULTING		B
Project: Waterlooville Phase 3 & 4		CIVIL AND STRUCTURAL ENGINEERS		
Title: Watercourse Diversion Cross & Long Sections (7 of 7)		15-82 Old Street, Alington, Fareham, Hampshire, PO15 5JY		
Scale: As Shown @ A0		Drawing No. 4576.77		
Drawn: JMC		Rev: B		