
Block ' A '
Ground floor

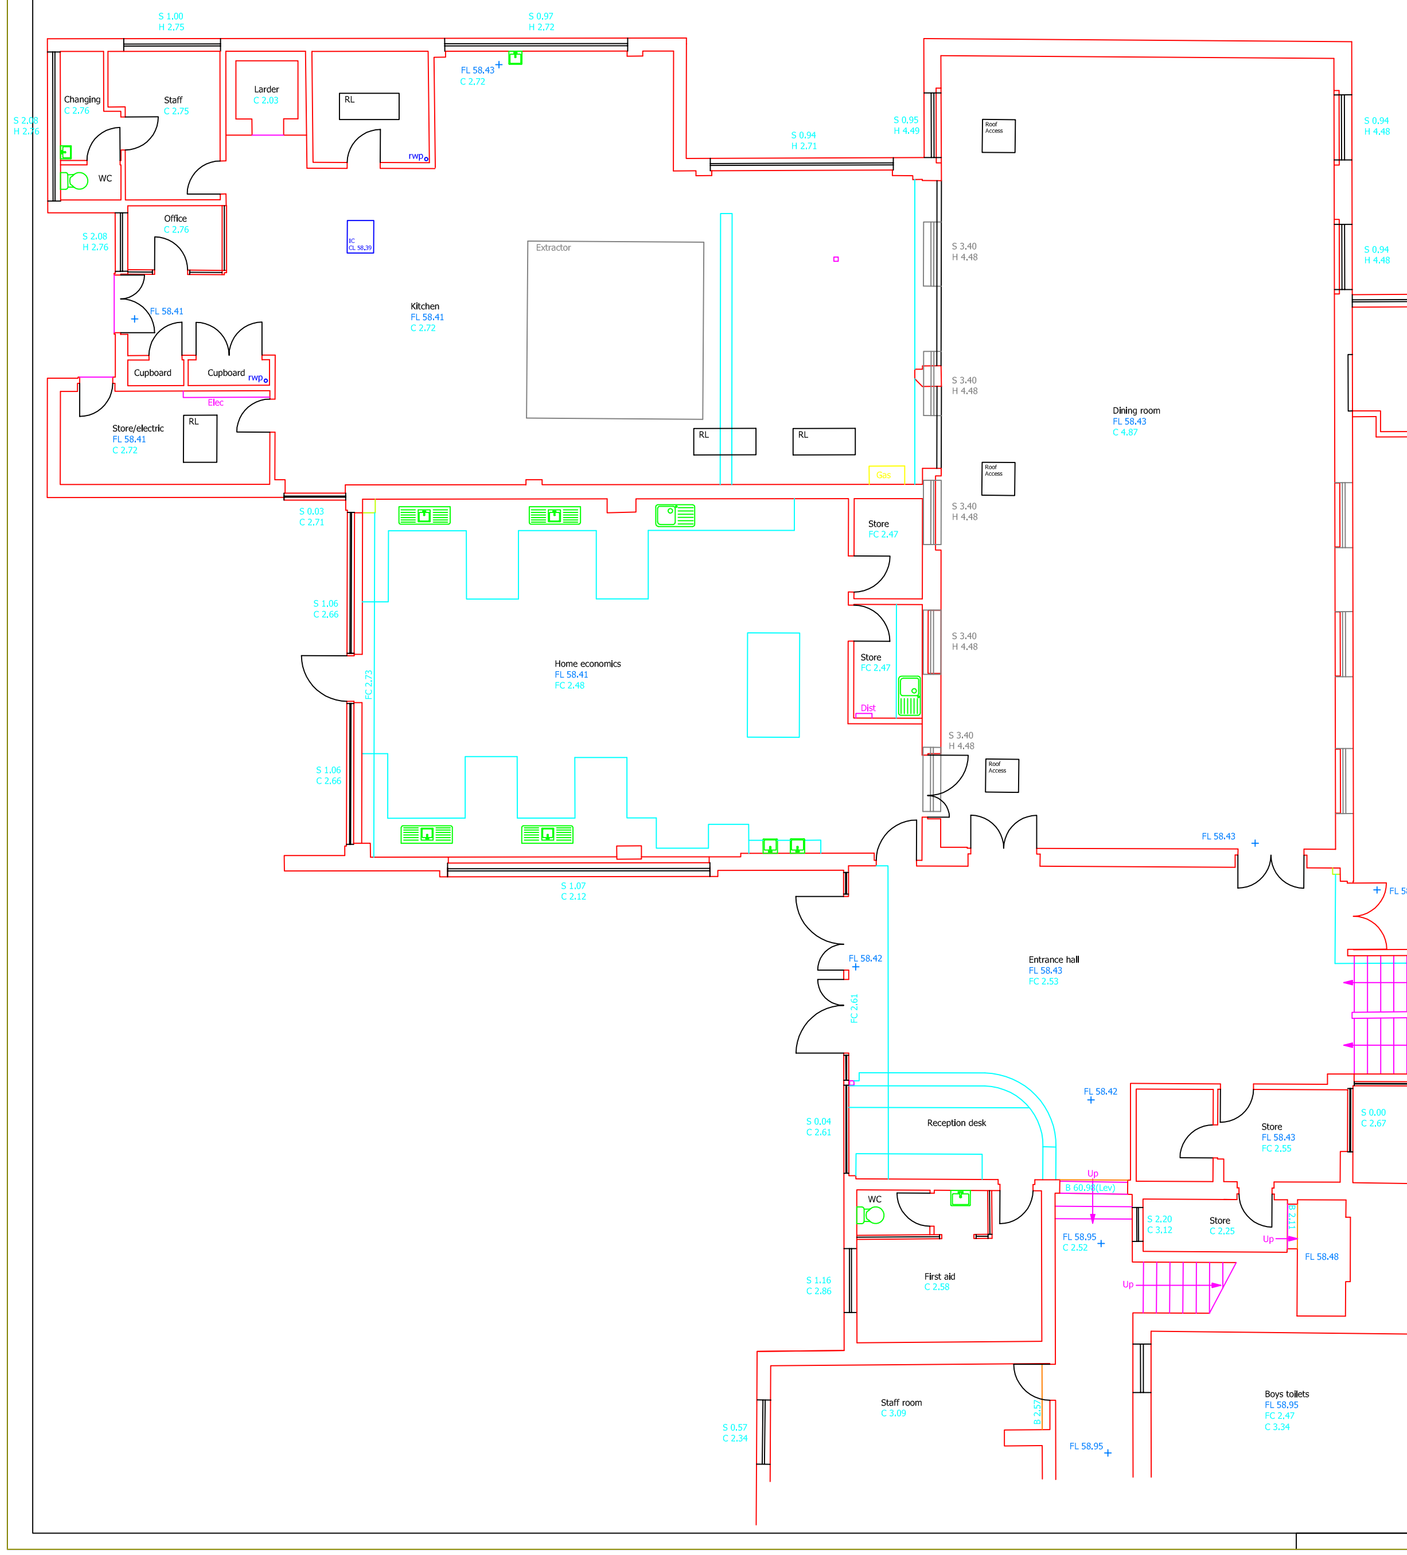

NOTES:


Drainage:
All drainage invert informtion has been obtained through visual inspection only, with no entry into manholes. Therefore the complete accuracy cannot be guaranteed. Where drainage is of critical importance we suggest the services of a specialist drainage expert be used.

Trees:
Every effort has been made to identify and detail all trees on site but where trees are of critical importance we suggest the use of a specialist such as an arborist. Tree spread and heights are indicative.

GPS:
GPS levels and grid are obtained using industry standard guidellnes and can vary according to the quality of the GPS network at the time of survey. Therefore all GPS detail is relative to the time and date of the survey.

Copyright:
This survey Information Is Copyright Encompass Surveys Ltd (2009). All rights reserved.

Drawing orientation

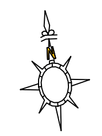

LEGEND

C - Ceiling Height
FC - False Ceiling Height
B - Beam Height
A - Archway Height
FL - Floor Level
THL - Threshold Level
S - Sill Height
H - Head Height
3 - Underside joist height
UK - Unclassified Feature Height

WC
Urinal
Bath
Sink
Sink
Sink
Sink
Sink
Sink

Door
Window
Internal Window
Loft Access
Sky Light
Sliding Door
Folding Door

Level Datum:
Levels are related to OSGB36 derived from the GPS Network

Grid:
Grid is related to OSGB36 derived from GPS

Northpoint:

ENCOMPASS SURVEYS

Encompass Surveys Ltd
Unit 2B
Deer Park Farm Industrial Estate
Knowle Lane
Fair Oak, Eastleigh
Hampshire SO50 7PZ

Tel: 023 80692002
Fax: 023 80697125
Email: info@encompass-surveys.co.uk
Website: encompass-surveys.co.uk

Client:	MH Architects		
Survey Location:	Purbrook Park School Park Avenue Cosham		
Survey type:	Measured Building	Scale:	1:100@A1
Drawing ref:	ENC/100414-9P2-GUL3	Date:	April 2014
Drawn/QA:	G.J.L/K.G	Revision:	