



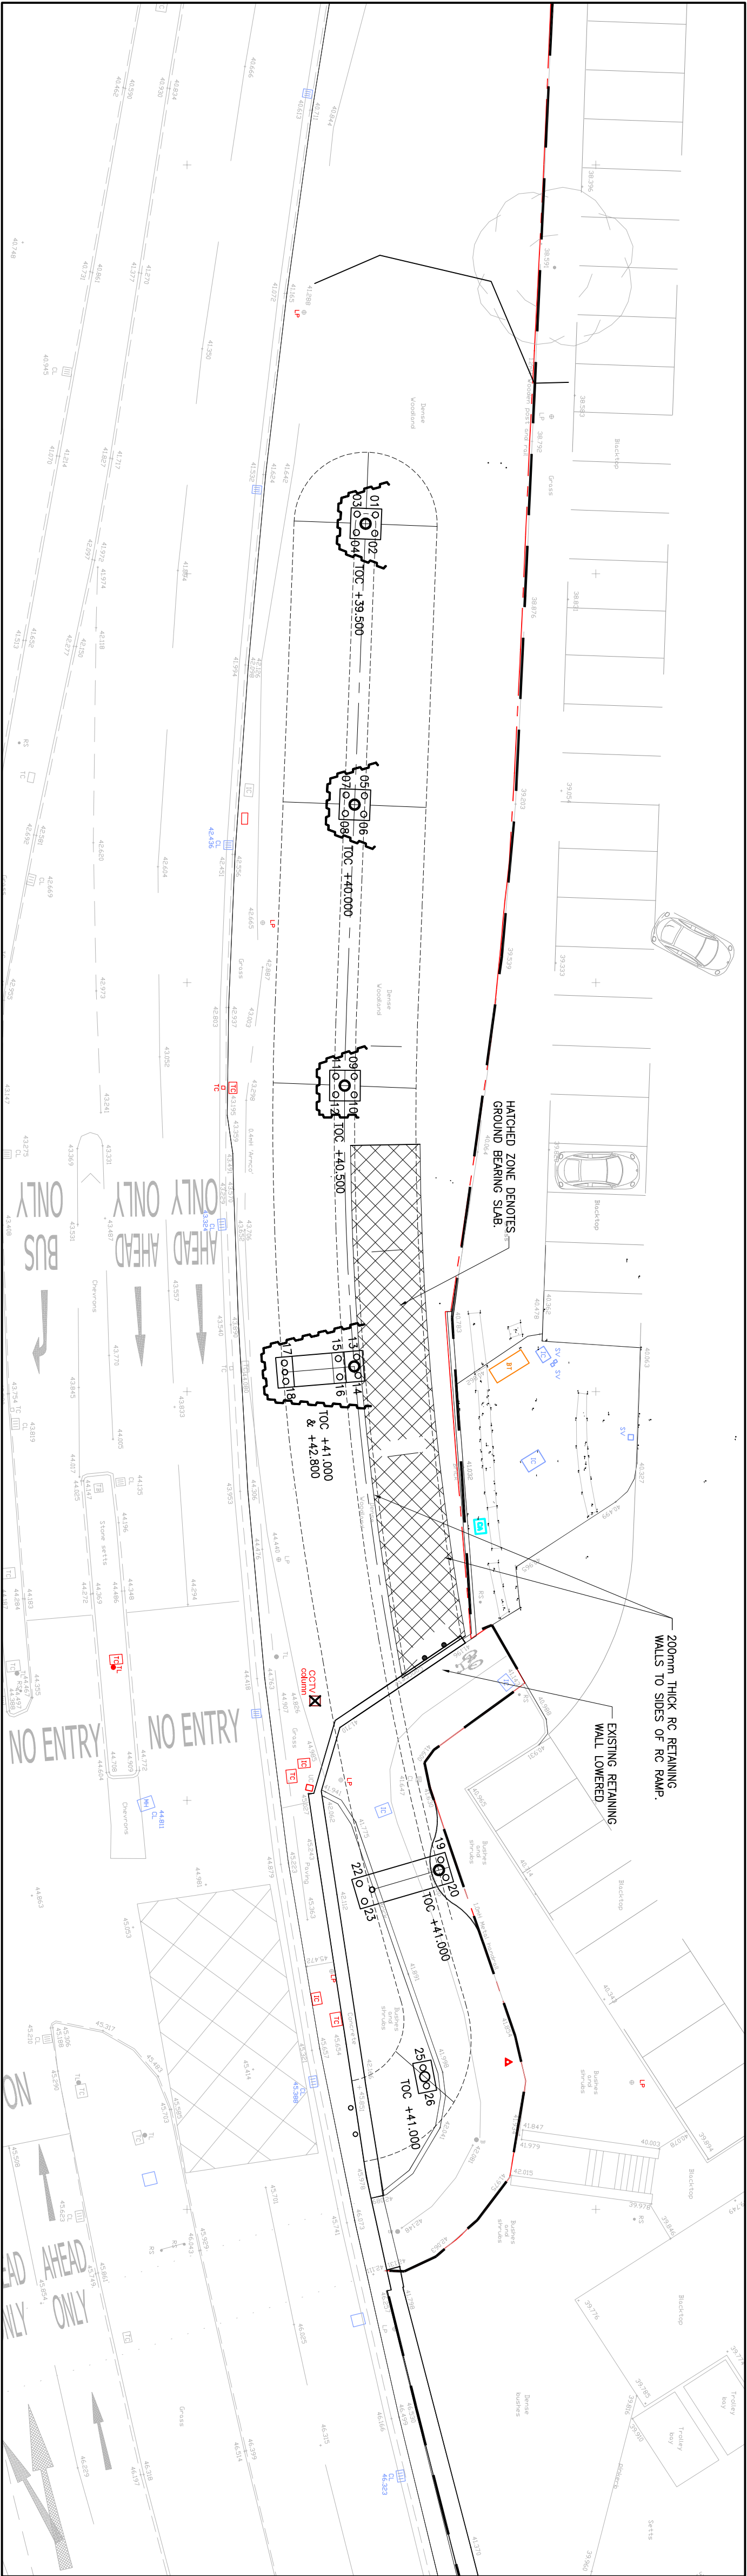

PILE SETTING-OUT
1:200

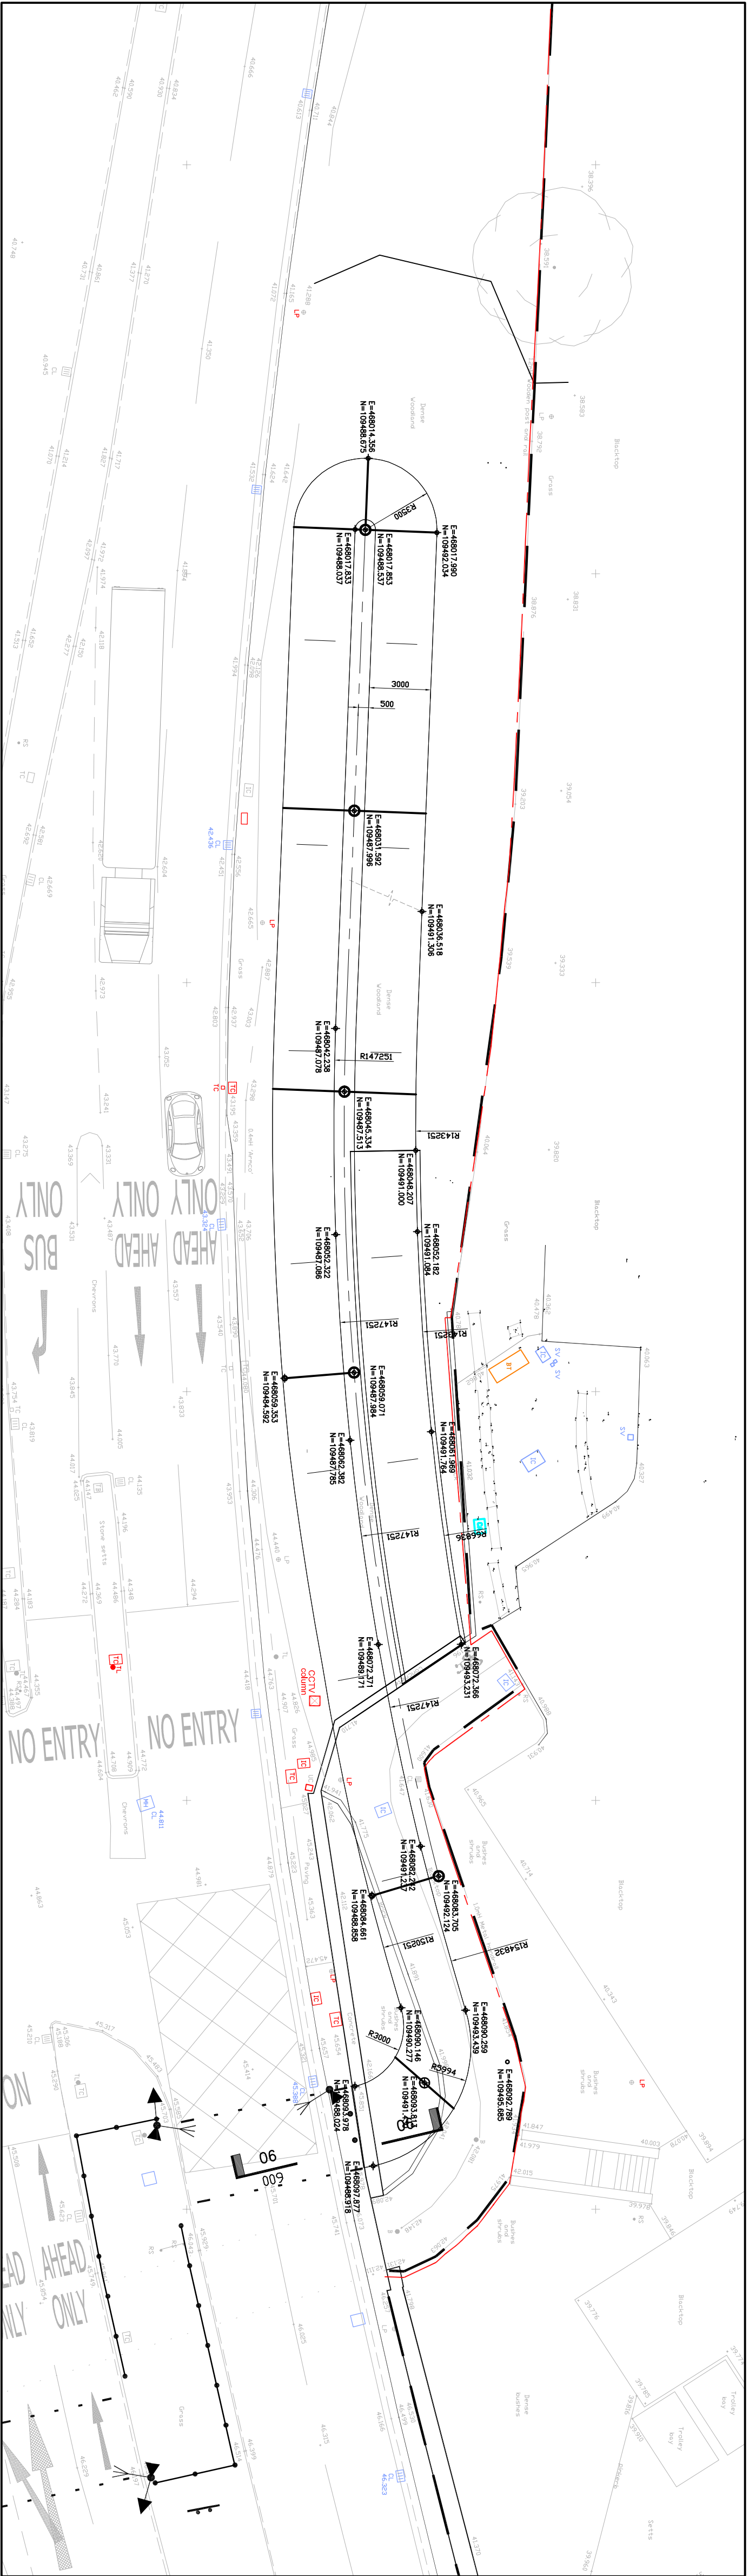

RAMP SETTING-OUT
1:200

FOR DETAILS REFER TO DRAWINGS:

PILE/RAVE LAYOUT	4483-004
RETAINING WALL DETAILS	4483-005
STEELWORK RAMP DETAILS	4483-007
ENLARGED PLANS	4483-008
ENLARGED SECTIONS	4483-009
PILE + PILECAP LAYOUT	4483-011

1. THE DRAWING IS TO BE READ IN CONJUNCTION WITH ALL RELEVANT ARCHITECTS' SERVICE ENGINEERS' SPECIALISTS AND KIRKSAUNDERS' DRAWINGS, BILLS OF MATERIALS AND SPECIFICATION.
2. FOR THE PURPOSES OF CONSTRUCTION THIS DRAWING MUST NOT BE SCALED AND ONLY WRITTEN OR CALCULATED DIMENSIONS USED.
3. ALL WORKMANSHIP TO BE IN ACCORDANCE WITH THE LATEST EDITION OF THE RELEVANT BRITISH STANDARD, CODES OF PRACTICE SPECIFICATIONS AND TO THE APPROVAL OF THE BUILDING OFFICER FOR THE AUTHORITY.
4. CONTRACTOR SHALL BE RESPONSIBLE FOR THE PROTECTION OF ALL EXISTING UTILITIES AND SERVICES PRIOR TO OBTAINING OR FABRICATING ANY SET ITEMS.
5. DIMENSIONS MARKED BY 'A' ARE SUBJECT TO CONFIRMATION BY SITE MEASURE AND GIVEN FOR GUIDANCE ONLY.
6. ALL BEAMS ARE REFERENCED BY DEPTH X BREADTH UNLESS NOTED OTHERWISE.
7. ALL PROPRIETARY PRODUCTS ARE TO BE USED STRICTLY IN ACCORDANCE WITH MANUFACTURERS' INSTRUCTIONS.
8. THE CONTRACTOR IS RESPONSIBLE FOR ALL CONSTRUCTION PROCEDURES AND TEMPORARY WORKS TO SAFELY CARRY OUT STRUCTURAL WORKS.

PILE SETTING-OUT CO-ORDINATES					
PILE No.	E (Easting)	N (Northing)	PILE No.	E (Easting)	N (Northing)
01	46801.354	109443.105	14	46809.442	109442.256
02	46801.823	109443.070	15	46808.619	109441.285
03	46801.719	109442.206	16	46809.516	109441.359
04	46801.8218	109442.071	17	46808.837	109438.644
05	46801.094	109442.565	18	46807.336	109438.718
06	46801.993	109442.530	19	46808.139	109446.301
07	46801.088	109441.666	20	46809.404	109446.353
08	46801.957	109441.631	21	-NOT USED-	
09	46804.819	109442.066	22	46804.300	109442.316
10	46805.719	109442.061	23	46805.164	109442.508
11	46804.814	109441.166	24	-NOT USED-	
12	46805.714	109441.161	25	46803.306	109445.431
13	46805.545	109442.182	26	46809.190	109445.600
SURVEY STATION 521 = E=46802.789, N=109495.685					

FOR CONSTRUCTION

kirksaunders
associates
CONSULTING ENGINEERS

1: 01689 899464
T: 01689 899282
e: info@kirksaunders.co.uk w: www.kirksaunders.co.uk
a: Priory Buildings, Church Hill, Orpington, Kent, BR6 9HH

CLIENT: SAINSBURY'S
ARCHITECT: CHQ PARTNERSHIP
PROJECT: WATERLOOVILLE RAMP
DRAWING TITLE: SETTING-OUT LAYOUTS
GENERAL ARRANGEMENTS

Drawing Number		Revision	
Drawn	Checked/Approved	Issued	Scale/As Indicated
Dev	GC	SEPT. 12	A1
4483-015		C2	