Layout drawing • D01/E • June 2013 • St. John's Church site plan • Scale approx 1:100 @ A1 • Job 209

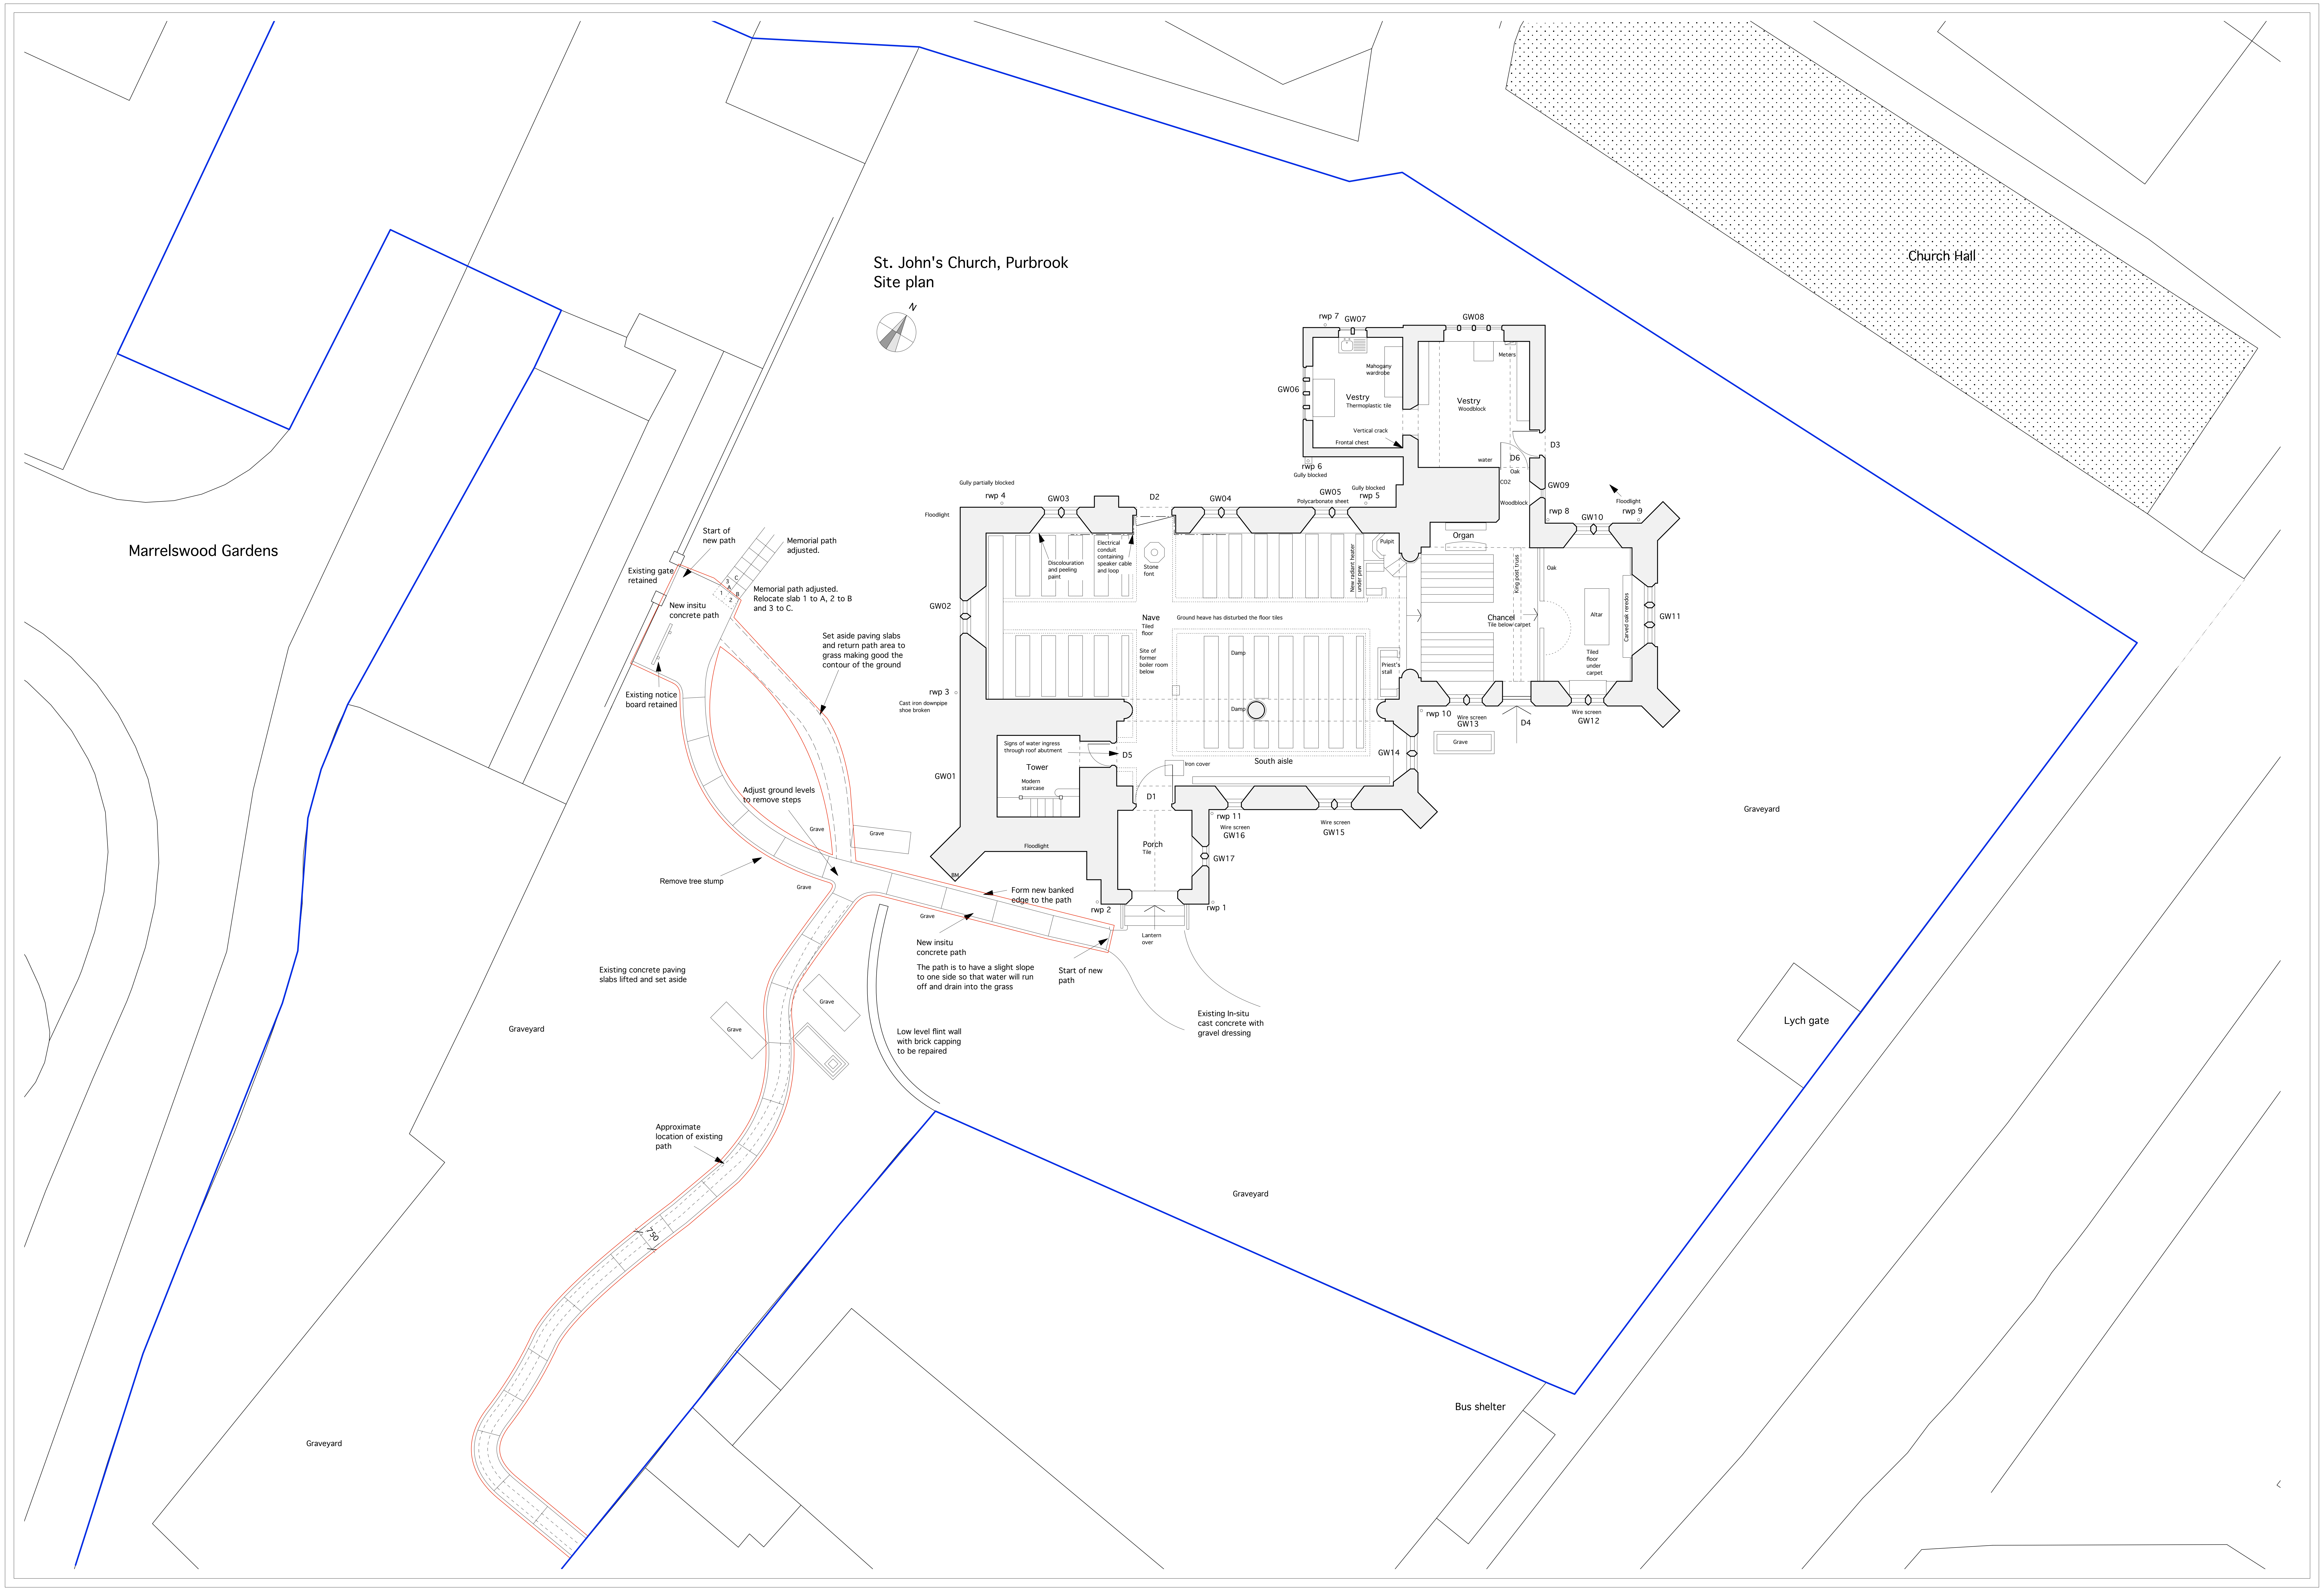

Daniel Forshaw Design and Conservation Architects
School House Basingstoke Road Old Alresford Hampshire SO24 9DR Tel: 01962 733017
E-mail: Daniel.Forshaw@architects.clara.net

St. John's Church
Purbrook