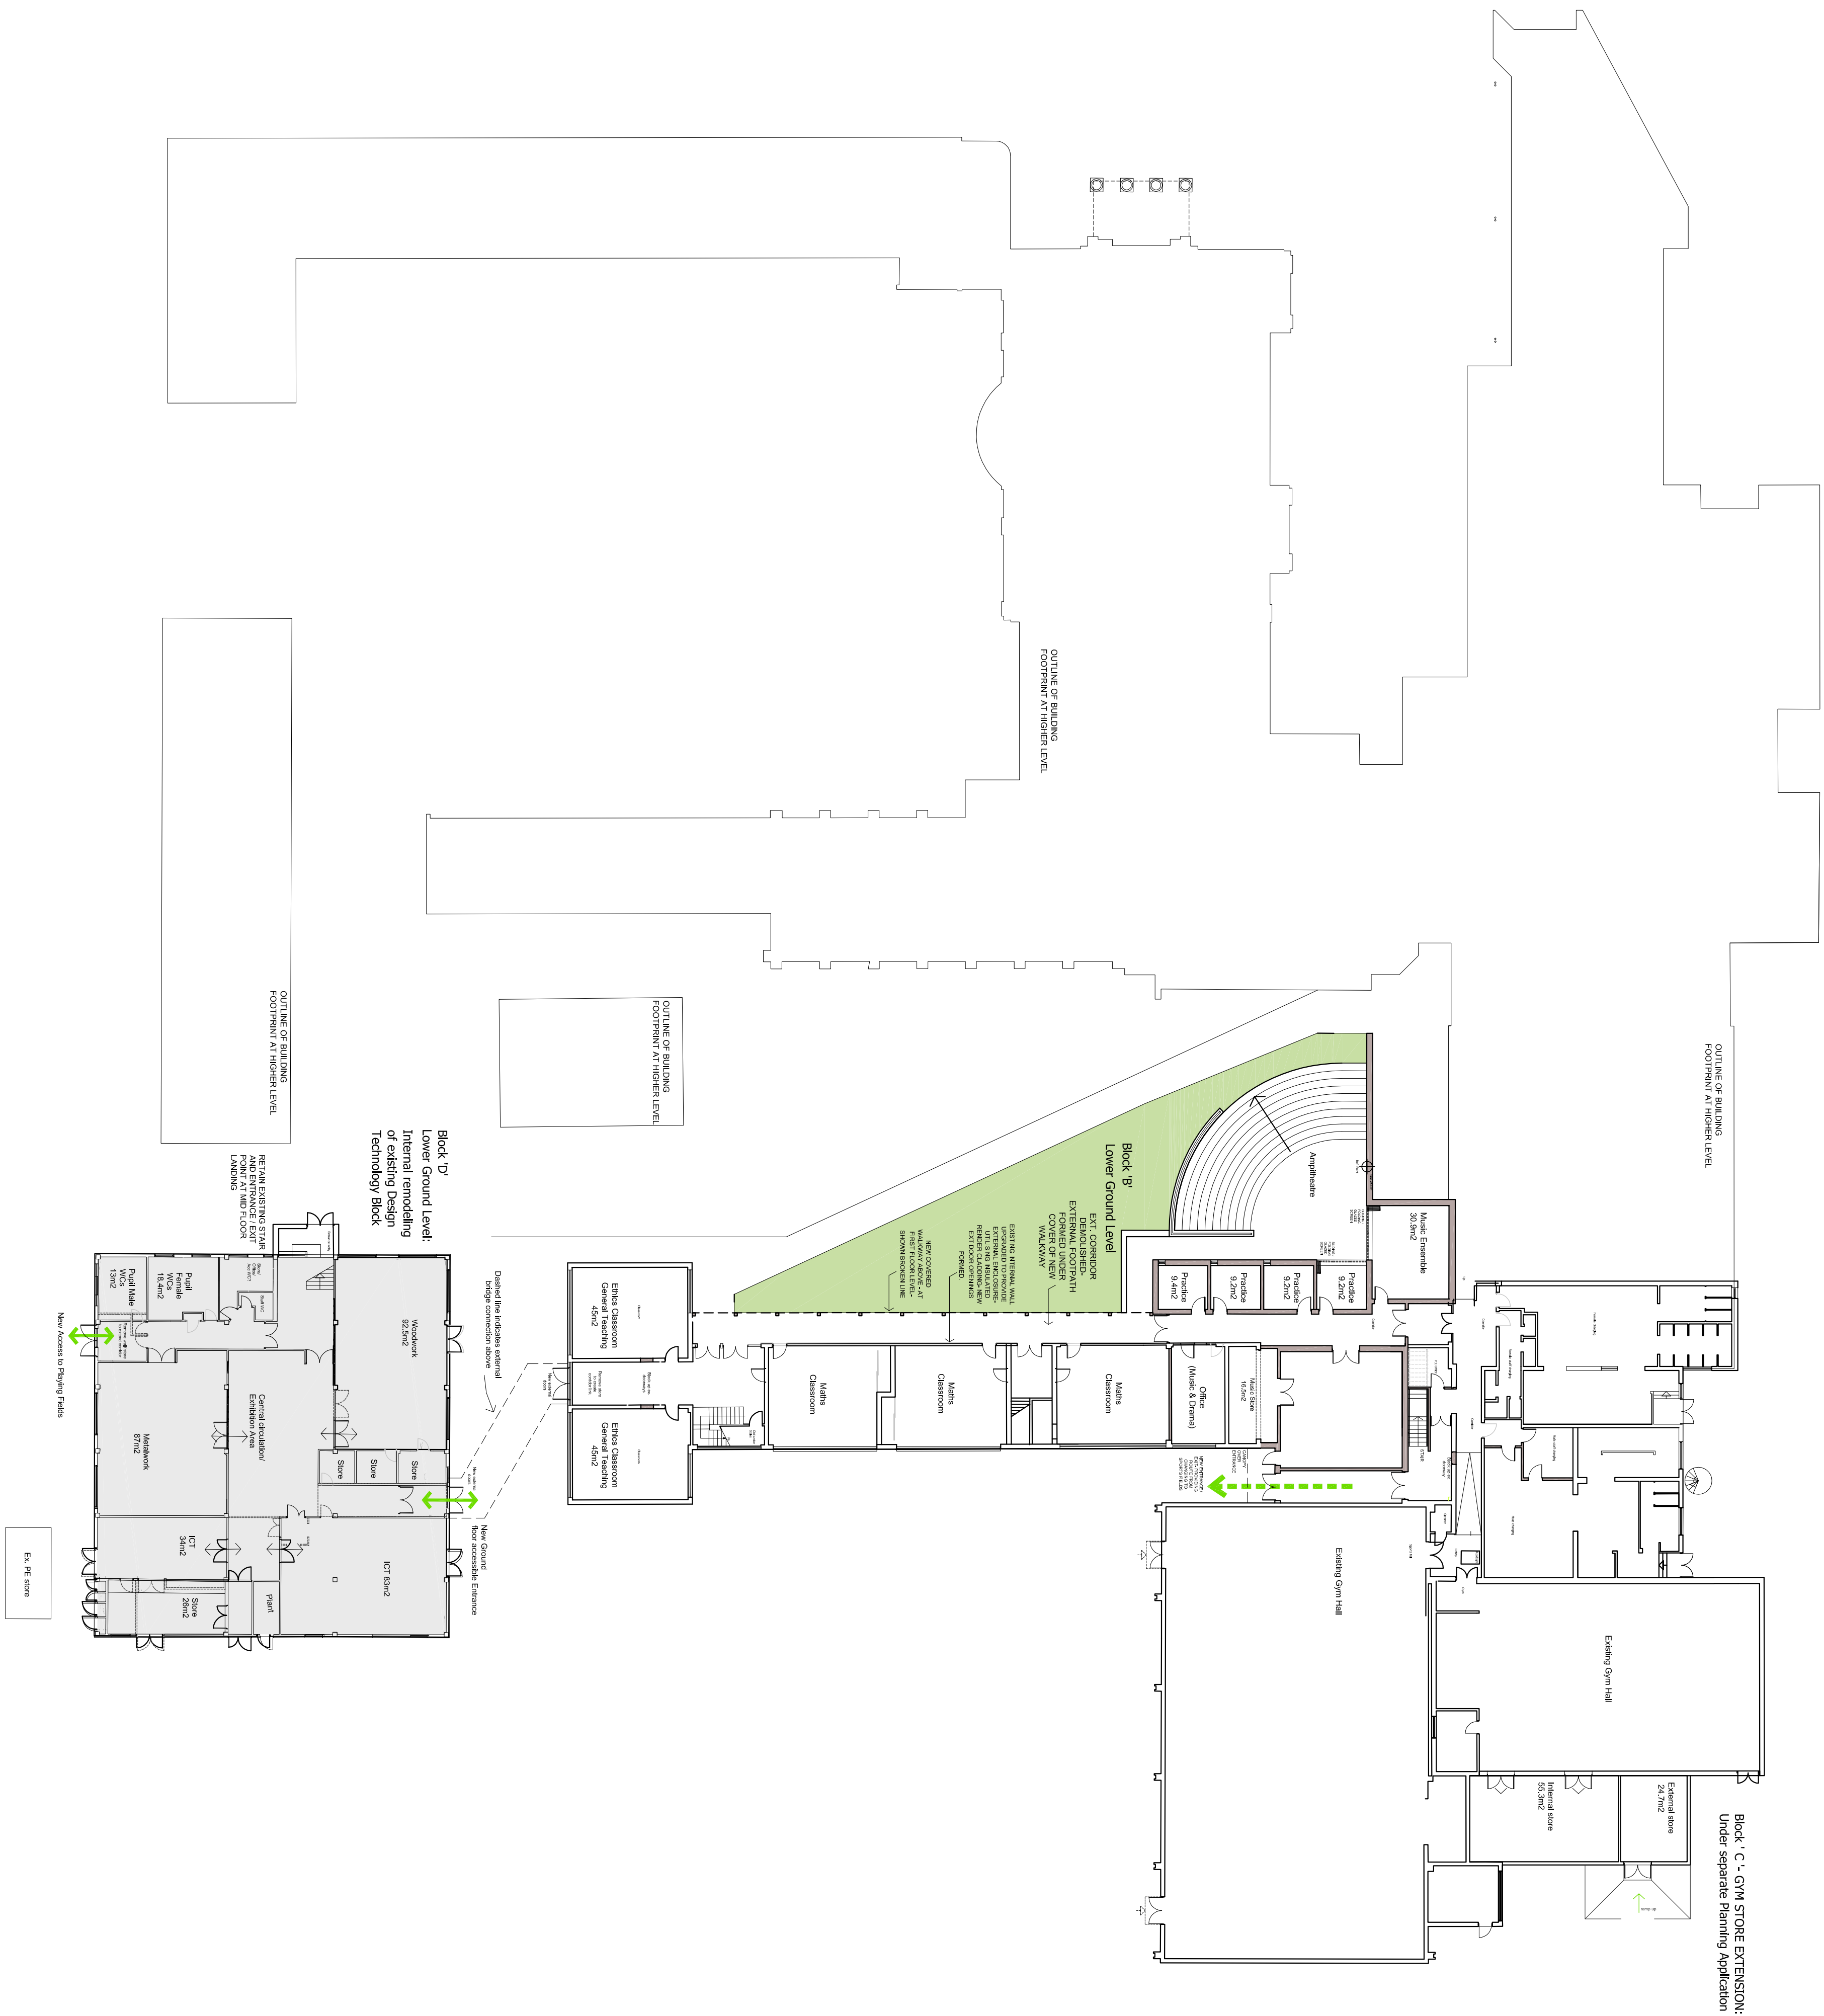


Purbrook Park School

Extensions, Internal Remodelling and External Works

Purbrook Park School, Waterlooville

Purbrook Park School Trust

Project & Drawing title				
Lower Ground Level Plan (at Block B/D)				
as Proposed				
Overall				
Drawn PT	Date 30.06.14	Checked HG	Date 30.06.14	Scale 1:250
Job N ^o .	13 083	Drawing N ^o .	PL-08	Rev.
Status	DRAWING			

Ground Floor | Bicentennial Building
Southern Gate, Chichester
West Sussex | PO19 8EZ
t. 01243 774748
e. admin@mharchitects.co.uk
www.mharchitects.co.uk
Limited Company
Registered in England No. 594233